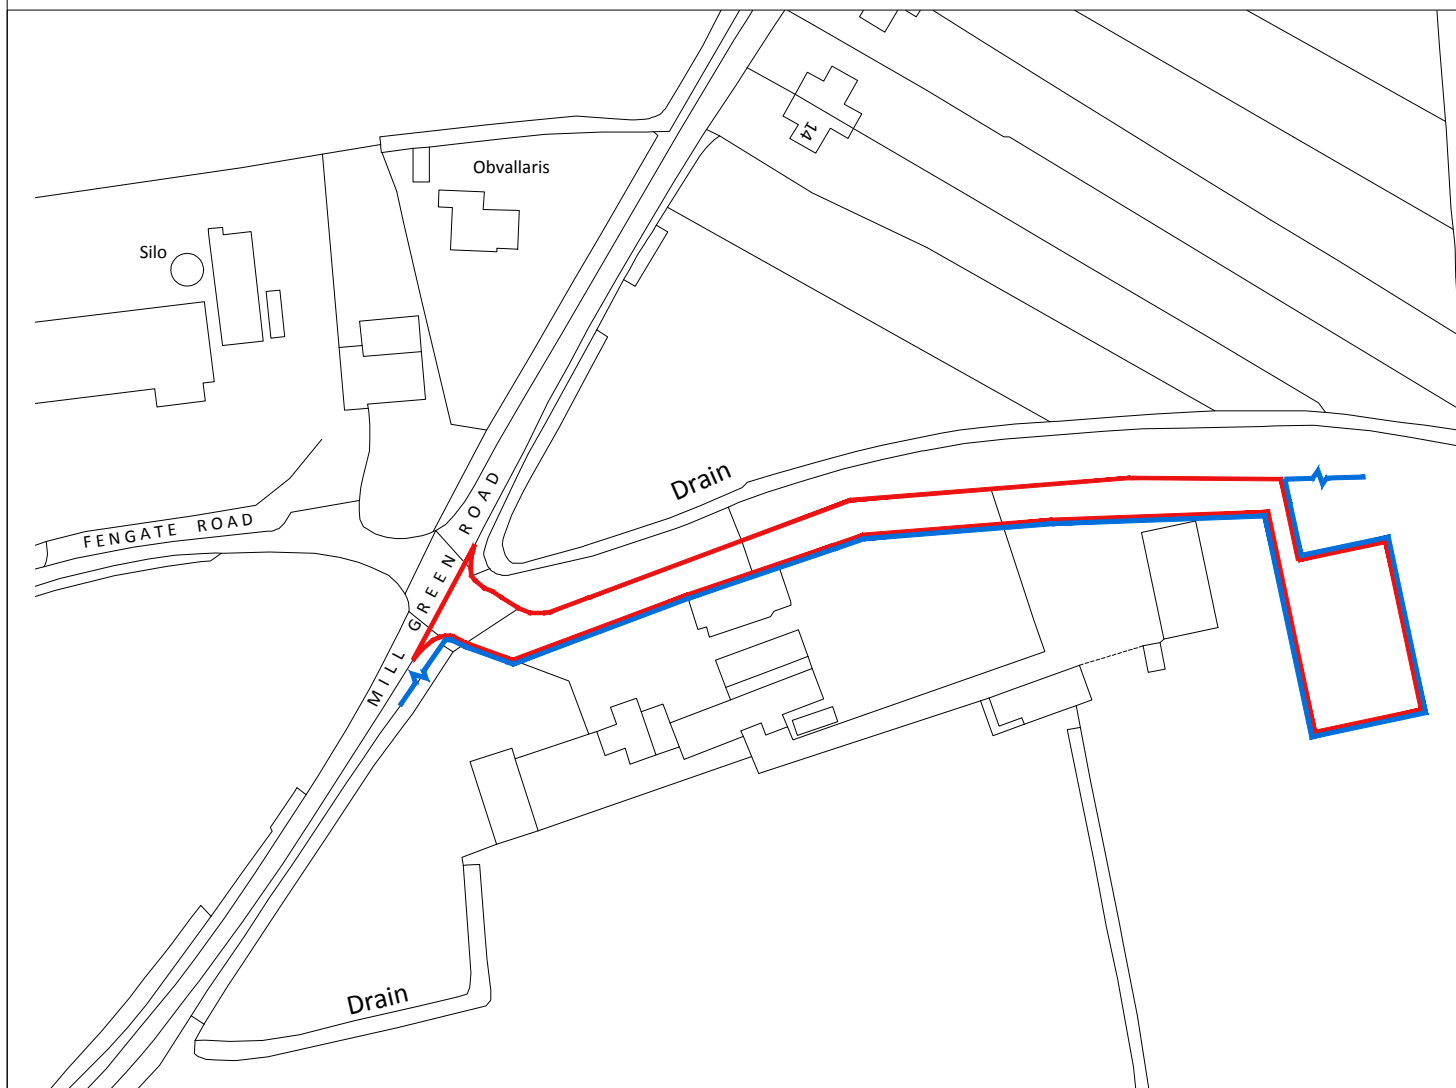


THIS DRAWING IS FOR THE
PURPOSE OF OBTAINING
PLANNING PERMISSION ONLY

Reproduced from Ordnance Survey Map with the permission
of the controller of HM Stationery Office.
Crown Copyright reserved
Robert Doughty Consultancy Licence No. AR 100010613

Rev.	By	Notes	Date
rdc Robert Doughty Consultancy			
32 High Street, Helpingsham Steaford, Lincolnshire NG34 0RA Tel: 01529 421646 Fax: 01529 421358 Email: admin@rdc-landplan.co.uk Web: www.rdc-landplan.co.uk			
Client: Anglia UK Ltd			
Project: Cabin change of use to residential			
Drawing title: Location Plan			
Drawing No. 823-15-04	Rev.	Drawn WW	
Scale 1:1250@A4	Date 22/7/16	Checked LMS	

All measurements should be checked against on site conditions and any discrepancies should be brought to the attention of the Robert Doughty Consultancy.