
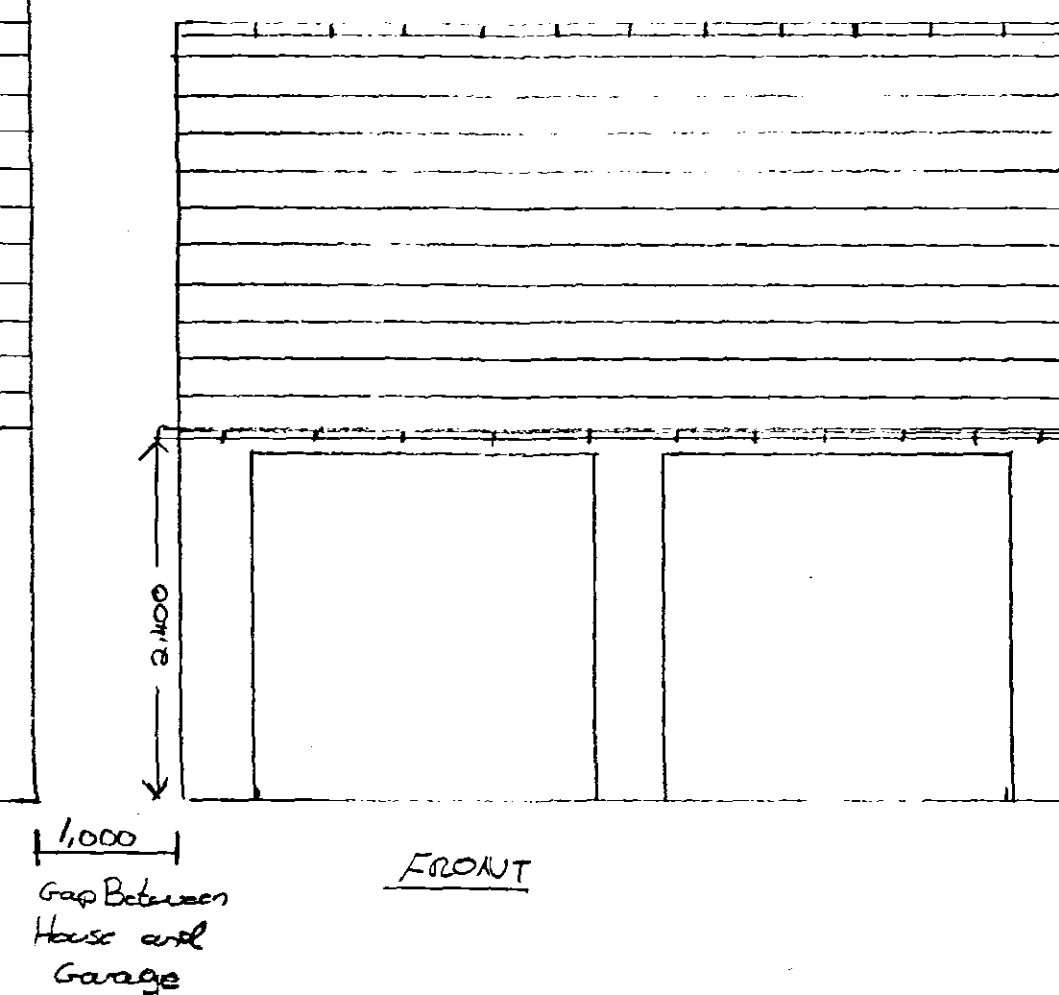
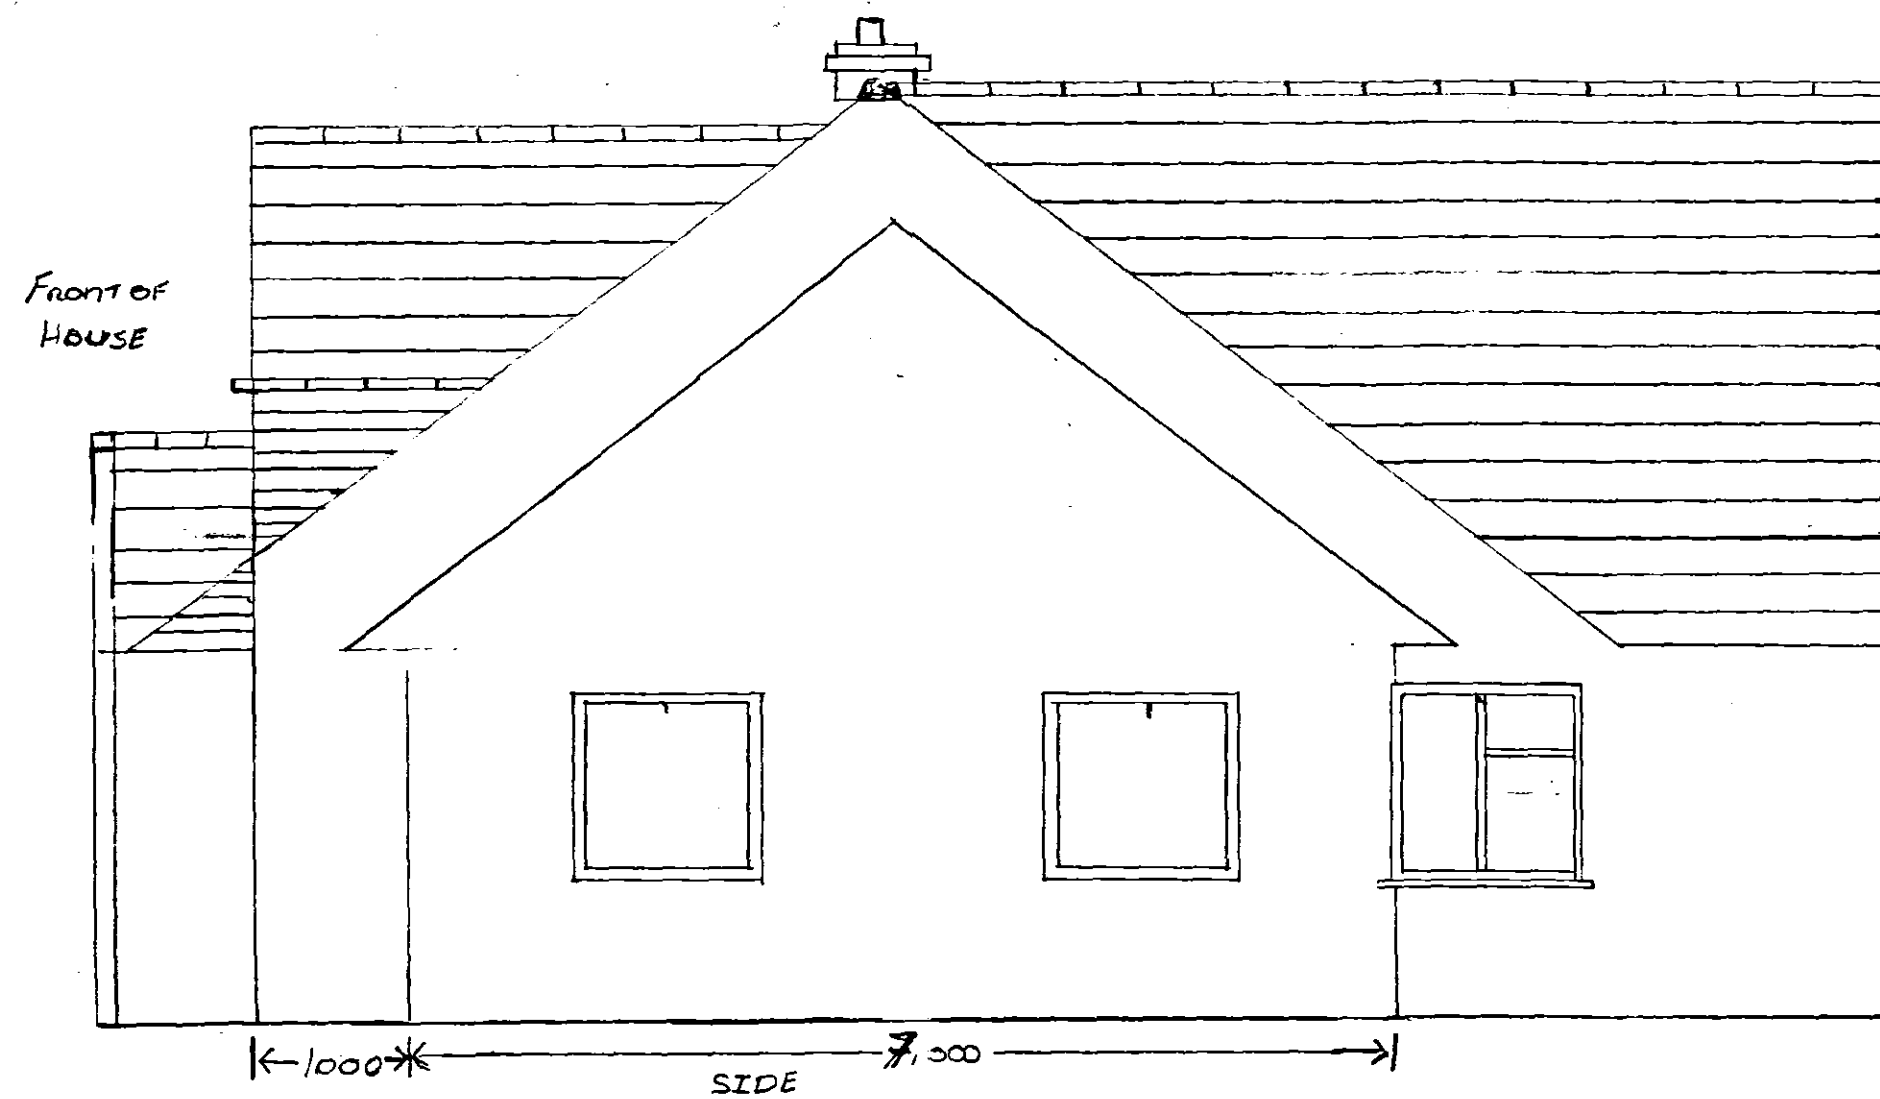
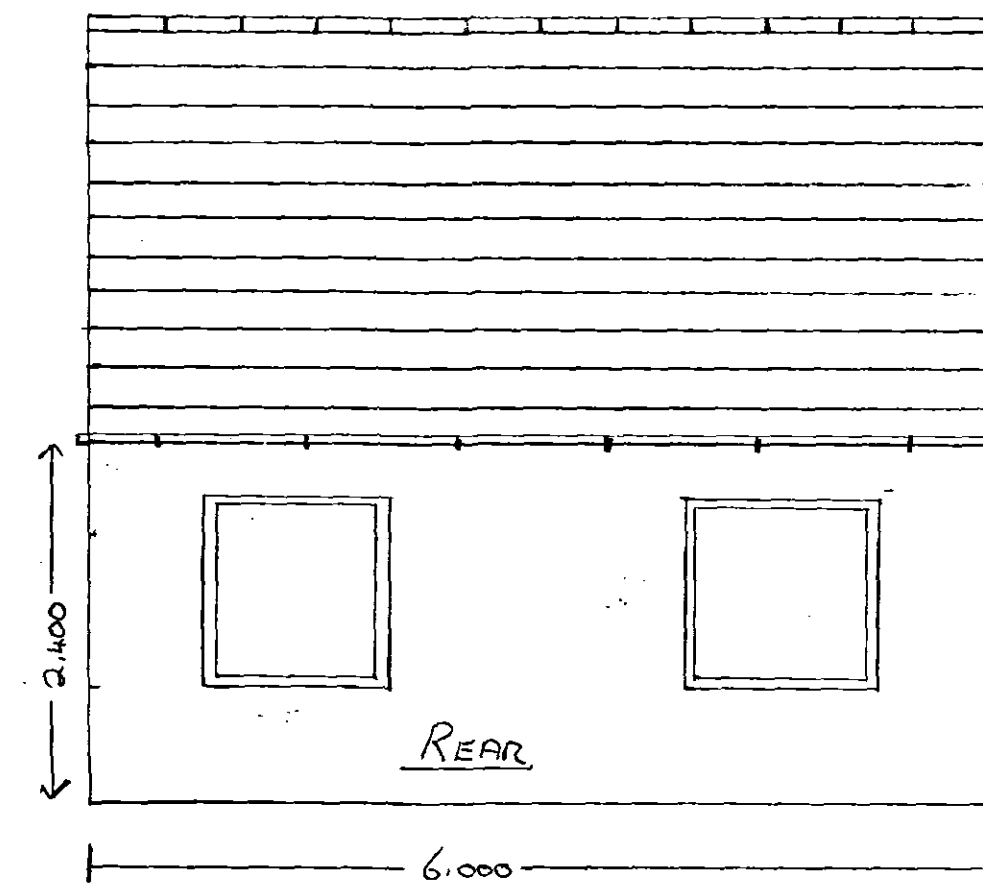
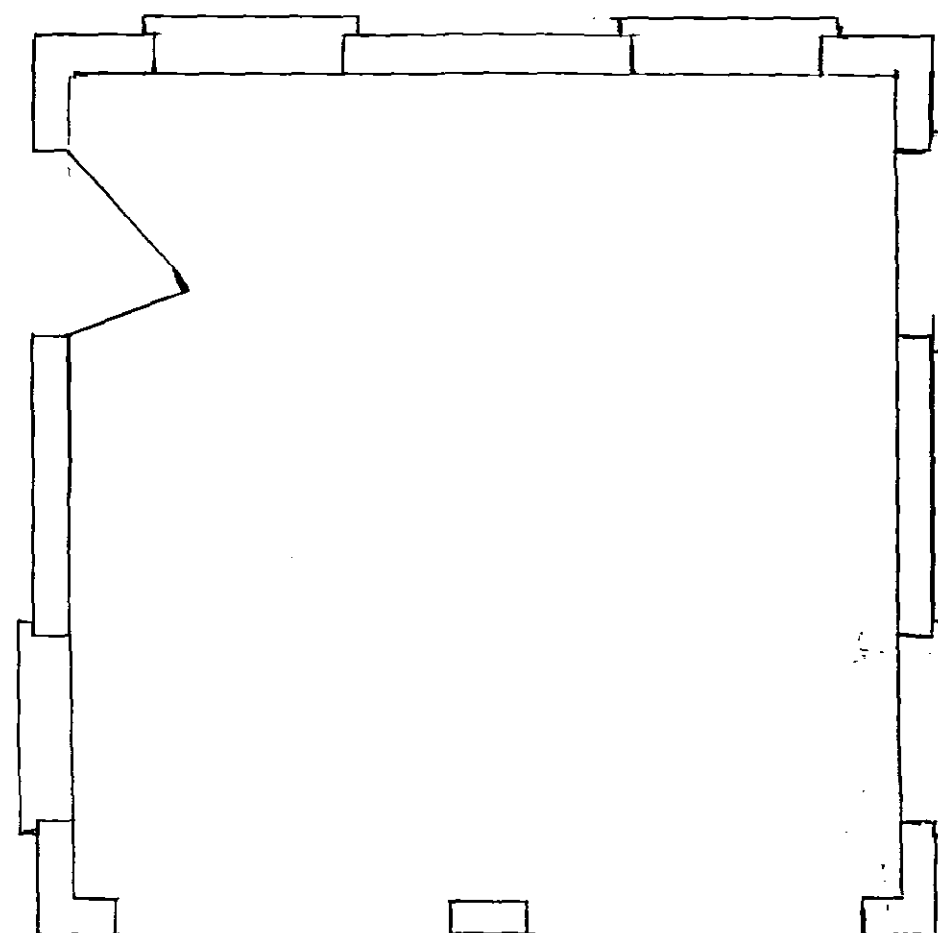


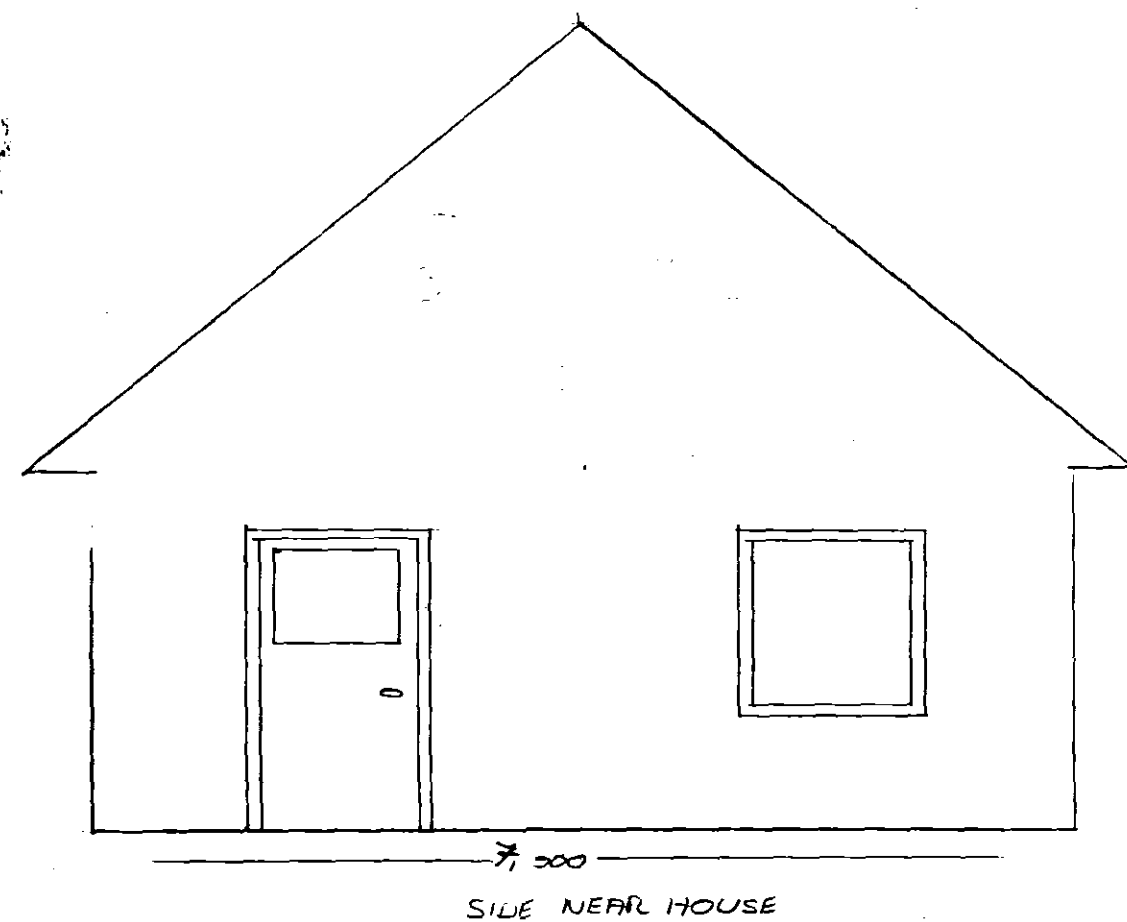

STEPHEN JOHNSON 07931 619 850
ST. BRELADES
FENGATE ROAD
WEST PINCHBECK
SPALDING
PE11 3NE

PROPOSED PLANNING APPLICATION FOR
DOUBLE GARAGE AT SIDE OF HOUSE
All walls to be of Brick and Block
Rendered to match house
Roof tiles the same as the house
with pitch to follow same angle
and design.

1/50TH

DETERMINED
PLAN

SHDC
Planning & Development
20 JUL 2005
Ref: 0981/05