



## TYPICAL ROAD CONSTRUCTION

Minor Access Road

SCALE 1:25

40mm SURFACE COURSE TO CLAUSE 1.4 OF LCC 'DEVELOPMENT ROAD SPECIFICATIONS 2005' ON 110mm BINDER COURSE TO CHART 1 OF ABOVE SPECIFICATIONS ON 440mm DoT TYPE 1 SUB-BASE TO COMPLY WITH ASSUMED CBR VALUE OF 1.5% CBR

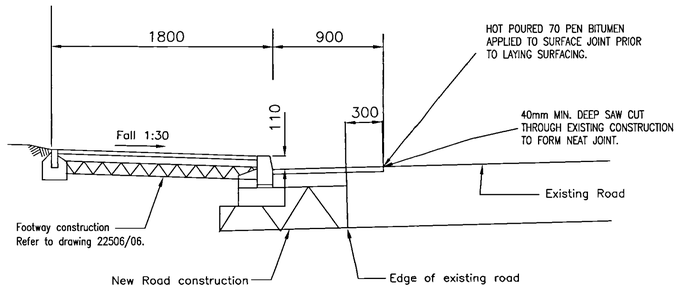


## TYPICAL OFF SITE WORKS DETAIL

SCALE 1:25

THIS DETAIL TO BE AGREED WITH HIGHWAY OFFICER.

THE SPECIFICATION IN ALL RESPECTS SHALL BE IN ACCORDANCE WITH THE CURRENT LINCOLNSHIRE DESIGN GUIDE FOR RESIDENTIAL AREAS AND 'DEVELOPMENT ROAD AND SPECIFICATION AND CONSTRUCTION'. PUBLICATIONS IN FORCE IN THE COUNTY AT THE TIME OF CONSTRUCTION.

DETAILS ON THIS DRAWING ARE COPYRIGHT OF SIDEBOTTOM RICHARDSON CHENG LIMITED.THIS IS A CONFIDENTIAL DOCUMENT AND MUST NOT BE COPIED, USED OR DIVULGED IN ANY WAY WITHOUT PRIOR WRITTEN CONSENT

Notes

1. THIS DRAWING TO BE READ IN CONJUNCTION WITH ALL OTHER DARWINGS AND SPECIFICATIONS.

2. FOR GENERAL NOTES REFER TO DRAWING REF. 33205/005.

SSDC
Planning & Development
20 JUL 2007
Ref: 0982/07

| REV | DATE | REMARKS |
|---|---|---|
| A | 24.04.07 | Proposed road design amended to suit CBR results. Off site work typical detail added. |

STATUS
ISSUED FOR TECHNICAL APPROVAL

SIDEBOTTOM RICHARDSON CHENG LTD
CONSULTING STRUCTURAL AND CIVIL ENGINEERS
15 HIGH STREET, SPALDING, LINCS. PE11 1TW
TEL: (01775) 712660
FAX: (01775) 712635
E-MAIL: src@s-r-c.co.uk

PROJECT
Proposed Development
Flaxmill Lane
Spalding

TITLE
Adopted Highway Details
Sheet 2 of 2

DETERMINED
PLAN

| | | | |
|---|---|---|---|
| DATE | Nov 2006 | SCALE | 1:25 |
| DRAWN | SRC | CHECKED | |
| DESIGN | SRC | FILENAME | 22506-07 |

DRG No. 22506/07 REV A