



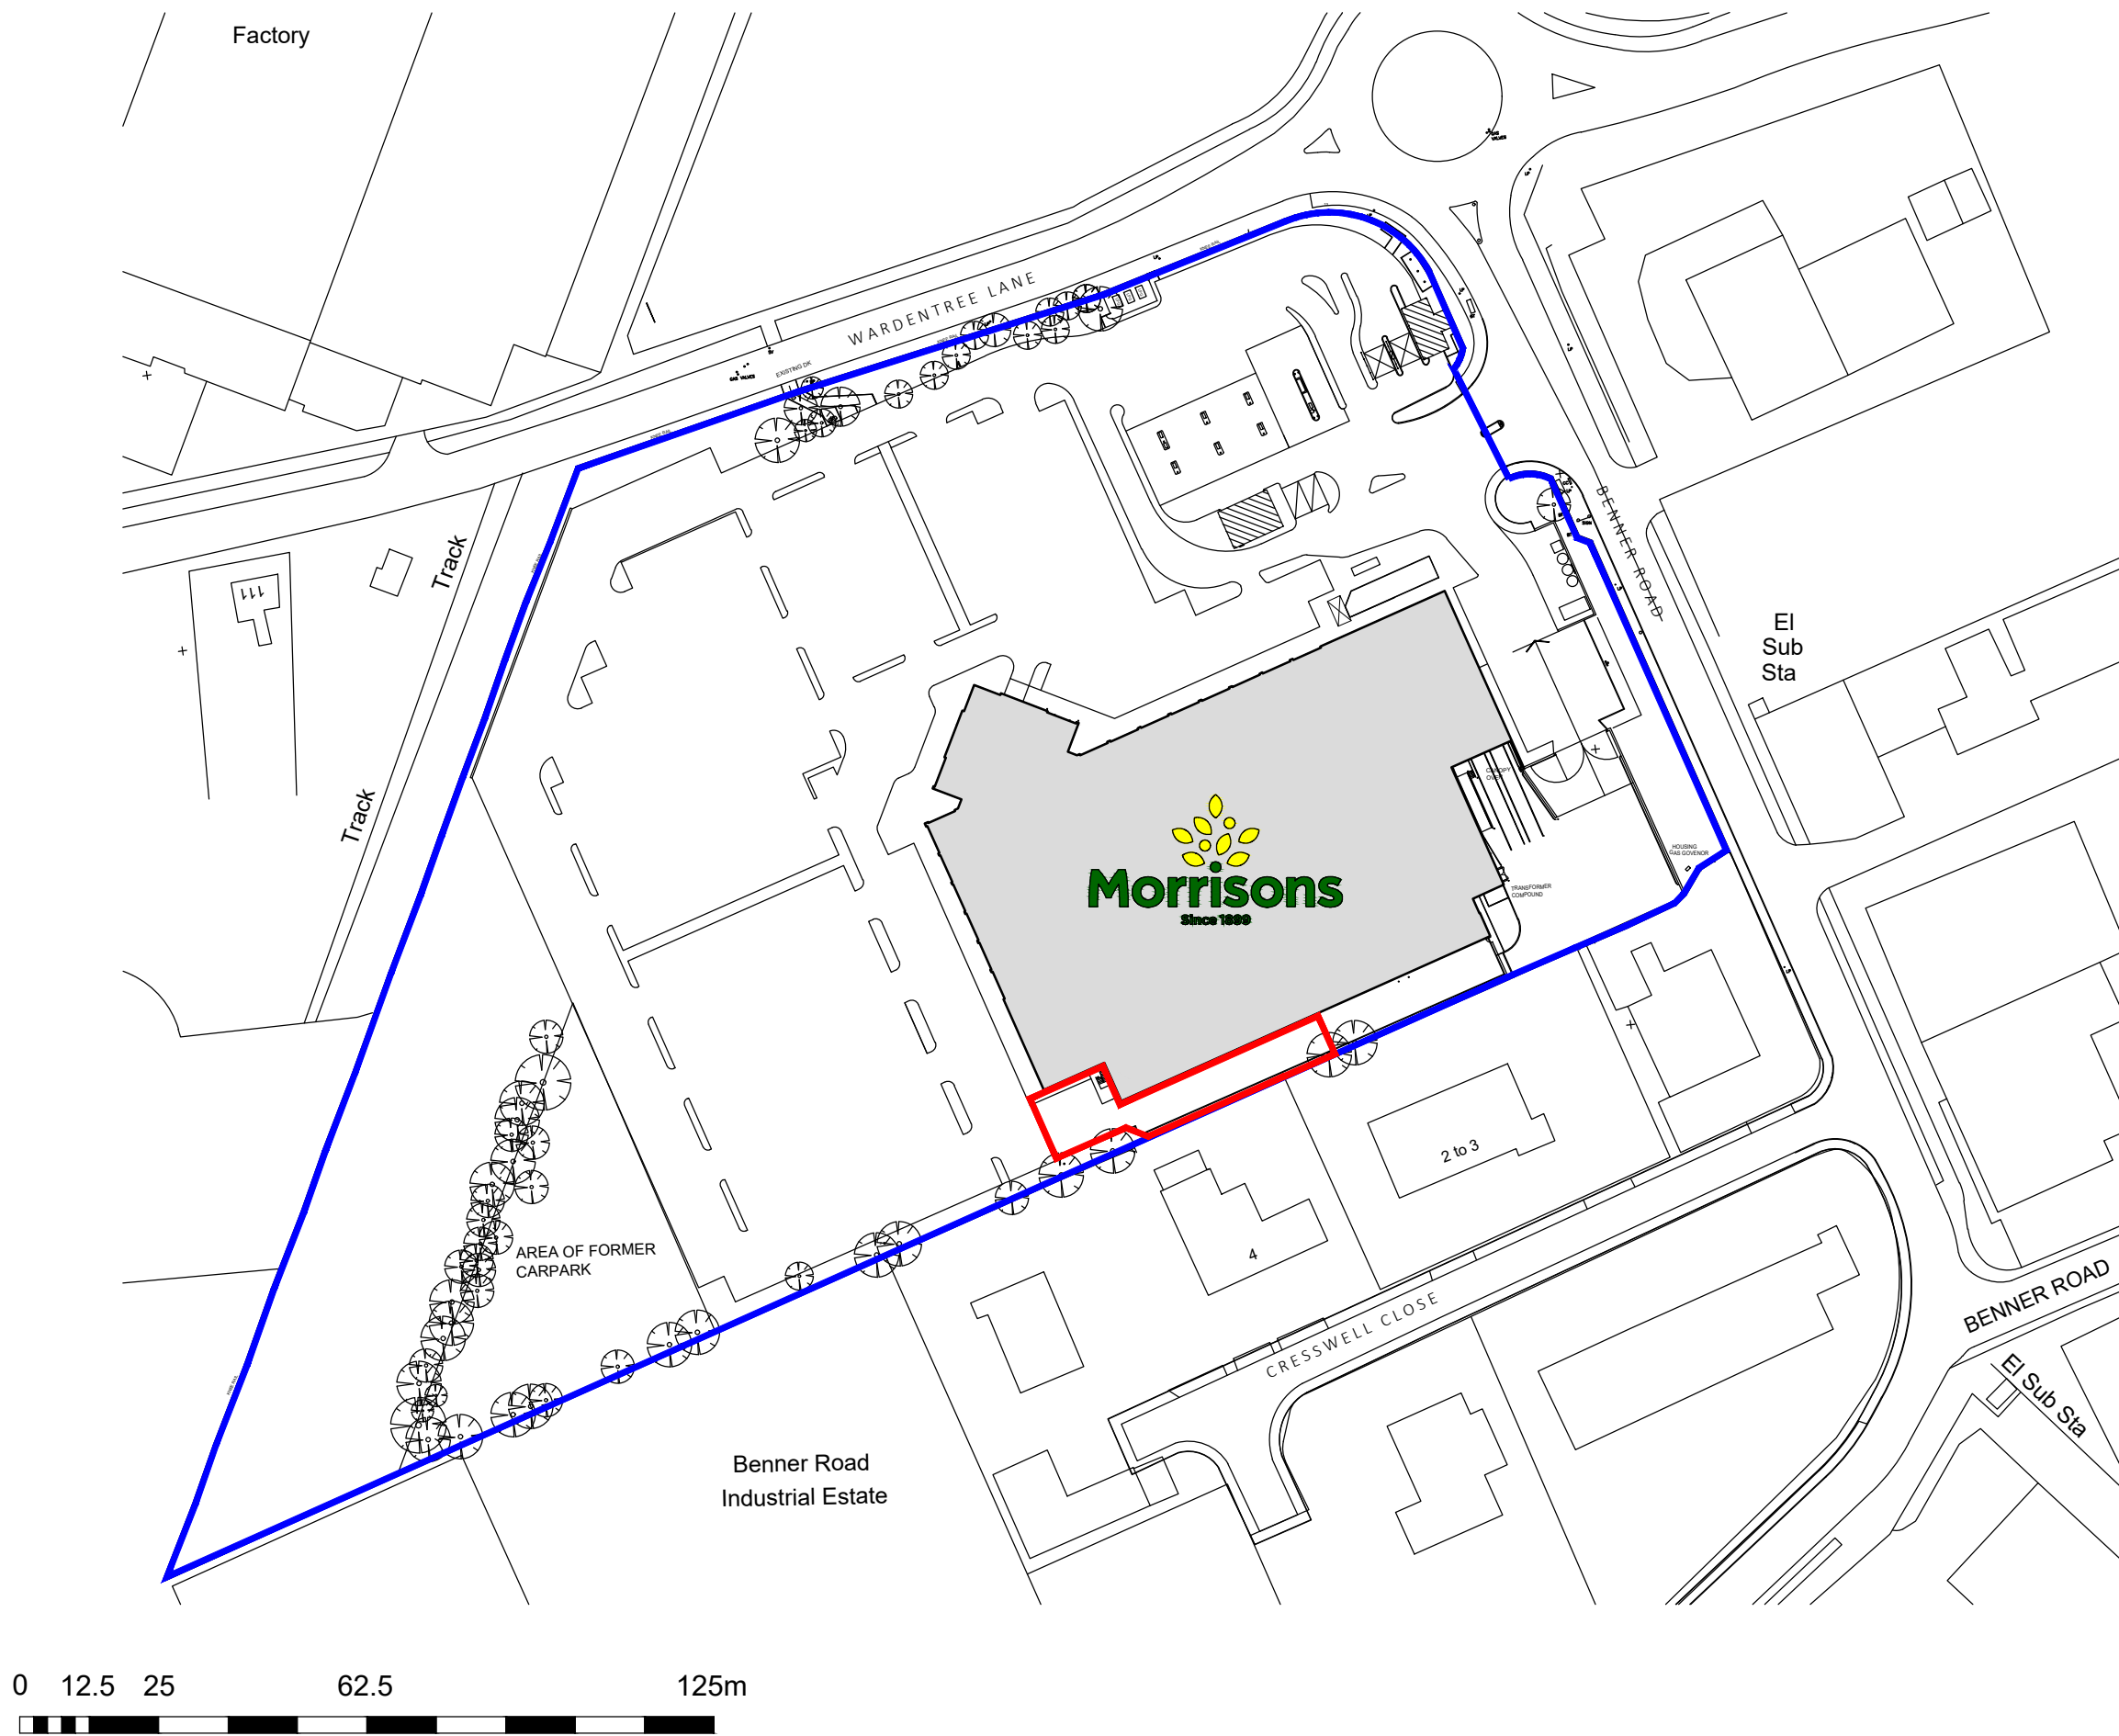

© Whittam Cox Architects - Disclaimer:

This drawing is copyright of WCEC Group Ltd trading as Whittam Cox Architects, and shall not be reproduced nor used for any other purpose without the written permission of the Architects. This drawing must be read in conjunction with all other related drawings and documentation. It is the contractors responsibility to ensure full compliance with the Building Regulations. Do not scale from this drawing, use figured dimensions only. It is the contractors responsibility to check and verify all dimensions on site. Any discrepancies to be reported immediately.  
IF IN DOUBT ASK.  
Materials not in conformity with relevant British or European Standards/Codes of practice or materials known to be deleterious to health & safety must not be used or specified on this project.

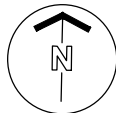

APPLICATION BOUNDARY  
0.147 acr / 0.060 hec

INDICATIVE APPLICANT  
OWNERSHIP BOUNDARY

| No.    | Date | Description | Drwn/Chkd By |
|--------|------|-------------|--------------|
| CLIENT |      |             |              |



PROJECT

WARDENTREE LANE  
PINCHBECK, SPALDING  
083

TITLE

LOCATION PLAN

DRAWING STATUS

PLANNING

|       |    |         |    |
|-------|----|---------|----|
| DRAWN | WF | CHECKED | DC |
|-------|----|---------|----|

SCALE 1:1250 @ A3

DATE SEPTEMBER 2017

**Whittam Cox**  
ARCHITECTS

Chesterfield / 01246 260261  
London / 020 3388 0019  
Leeds / 0113 3366018  
whittamcox.com

| JOB NO. | DRAWING NO. | REV |
|---------|-------------|-----|
| 170492  | PL_01       | -   |