



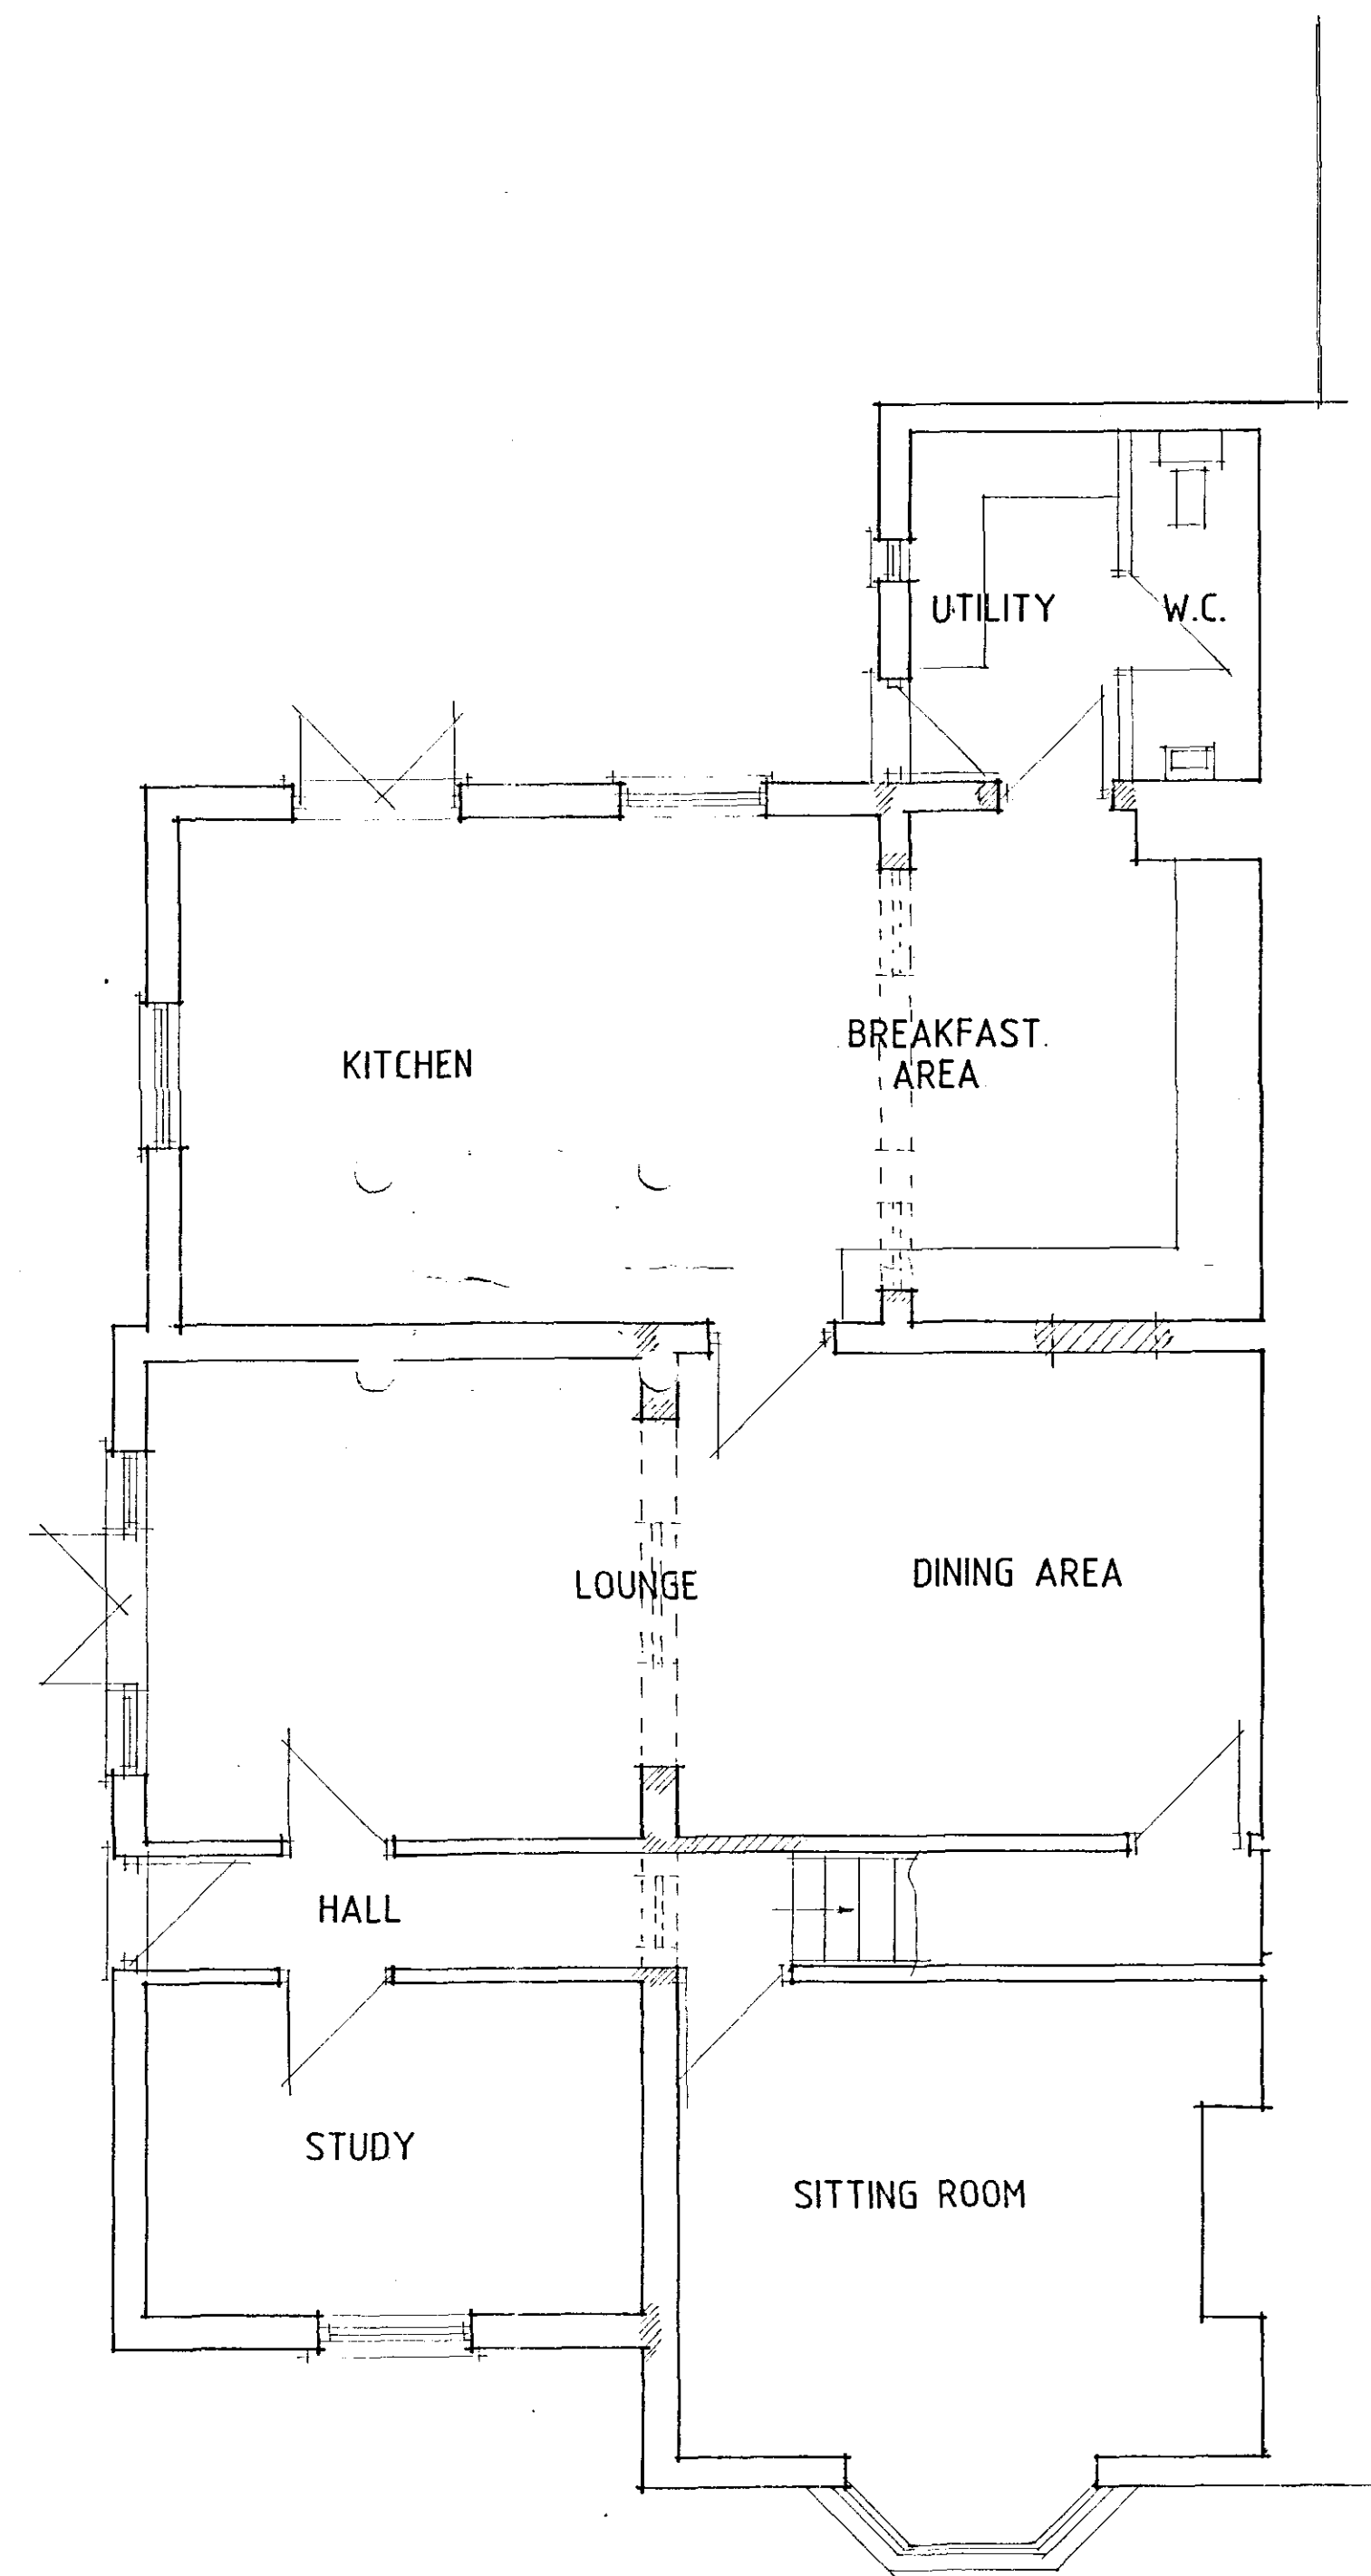

PROPOSED GROUND FLOOR PLAN

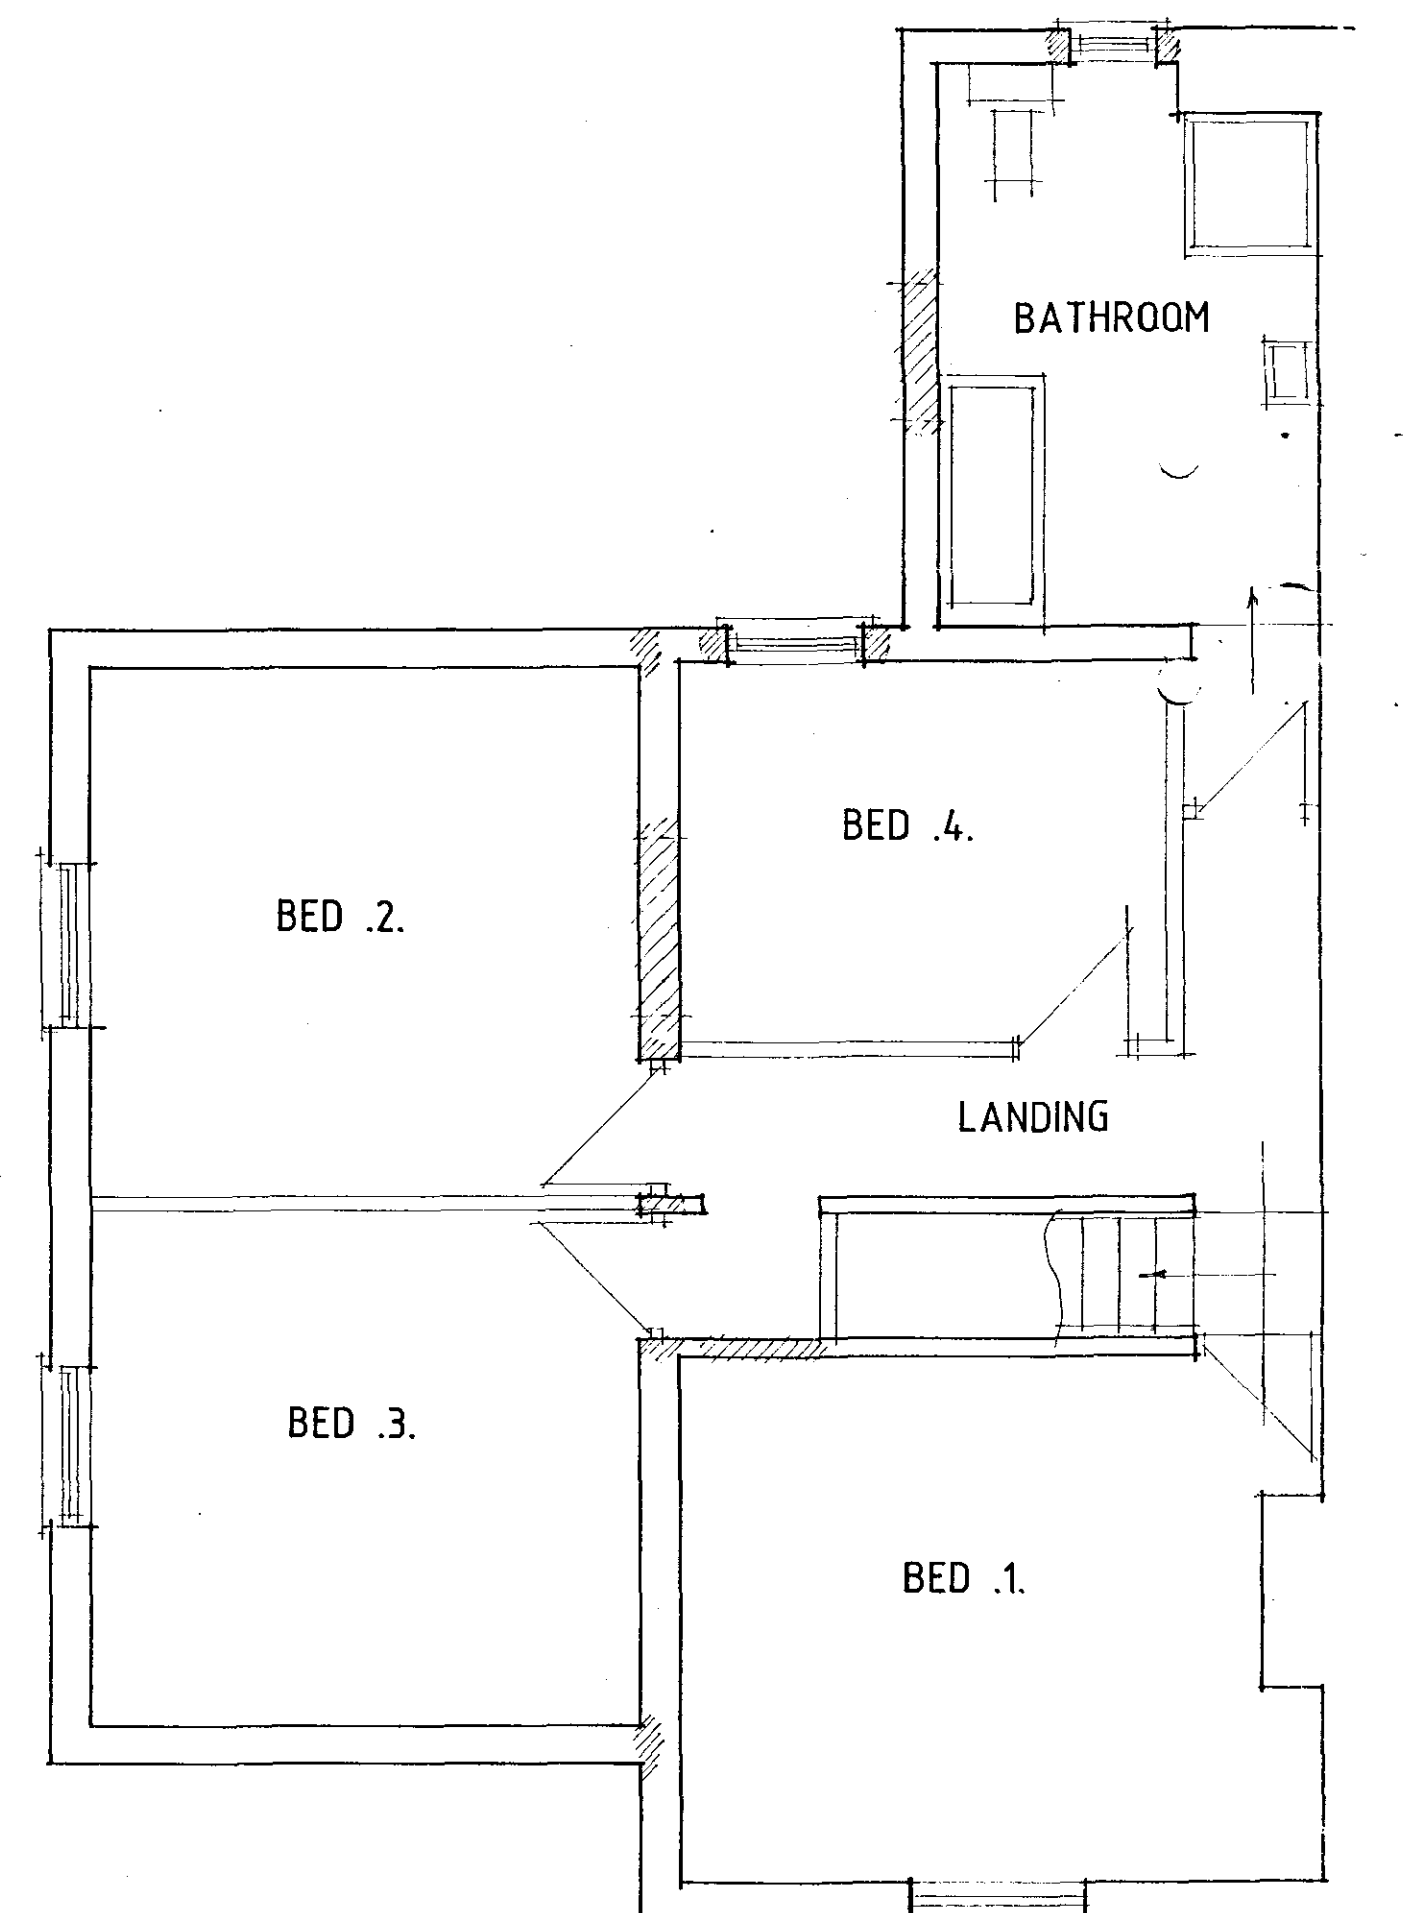

PROPOSED FIRST FLOOR PLAN

A - ALTS - 18.4.06

Status
DESIGN
CONSULTANTS IN ARCHITECTURE & PLANNING

PROPOSED EXTENSION TO
169 SPALDING ROAD,
PINCHBECK FOR

MISS F. MOTT.

SKETCH

1:50

SD06-028/1

APRIL-06

B.GILHAM.

