
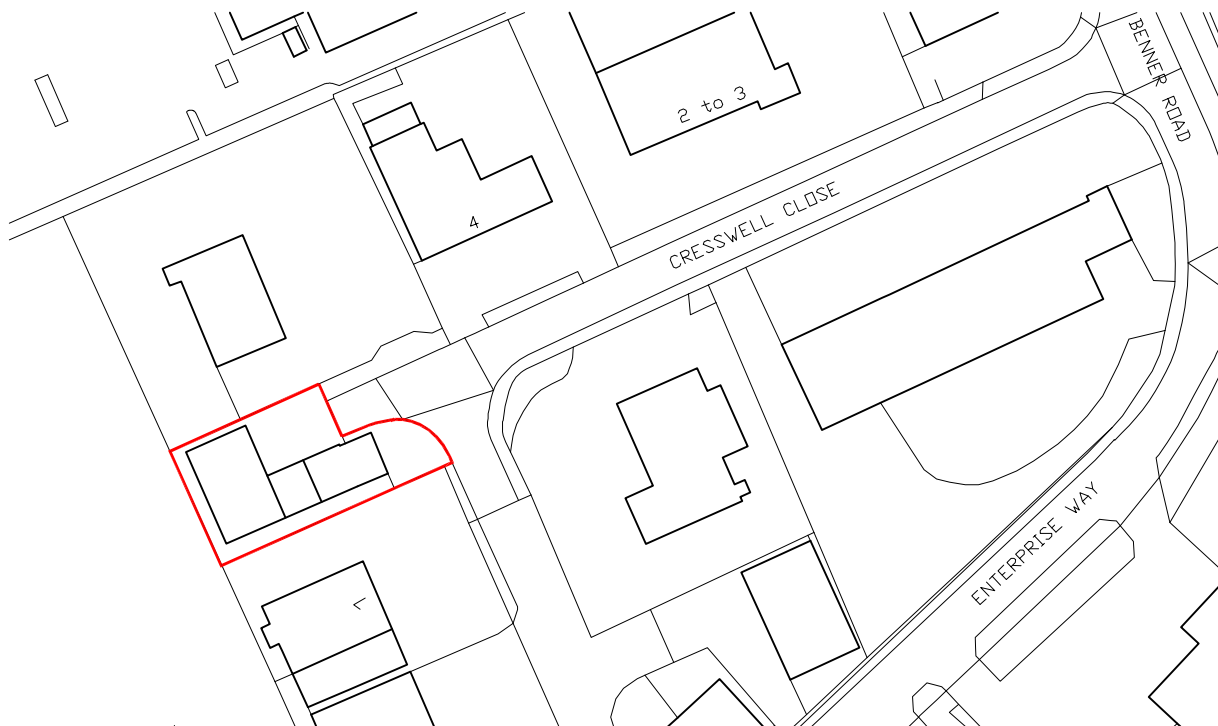


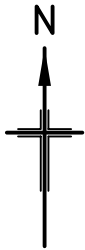

REV	DATE	DESCRIPTION	DRAWN	CHKD
-----	------	-------------	-------	------

REVISIONS

Project
AGM LTD
6 CRESSWELL CLOSE
BENNER ROAD IND EST
PE11 3TY

This drawing is to be read in conjunction with all other Engineer's drawings and all other project information. Any discrepancy between the Engineer's drawings and other project information is to be reported to the Engineer immediately.



Title
OS PLAN

Client
AGM COMPLETE PARTS AND COMPONENTS

**Richard Jackson**
Engineering Consultants

847 The Crescent, Colchester, Essex CO4 9YQ
Suite 409, 1 Alie Street, London E1 8DE
5 Quern House, Mill Court, Great Shelford, Cambs CB22 5LD
6 The Old Church, St. Matthews Road, Norwich, Norfolk NR1 1SP
The Wheelhouse, Bonds Mill, Stonehouse, Gloucestershire GL10 3RF

Tel: 01206 228800
Tel: 020 7448 9910
Tel: 01223 314794
Tel: 01603 230240
Tel: 01172 020070

Email Address: mail@rj.uk.com
Website: <http://www.rj.uk.com>

Drawing No.	Revision
52251/S/OS	

Drawing Status	☒ INFORMATION	☐ APPROVAL	☐ COSTING
	☐ TENDER	☐ CONSTRUCTION	☐ AS CONSTRUCTED

Scale 1:1250 @ A4	Drawn C. SMITH	Date OCT 2017	Job Manager J. MANKU	Checked	Approved
-------------------	----------------	---------------	----------------------	---------	----------