


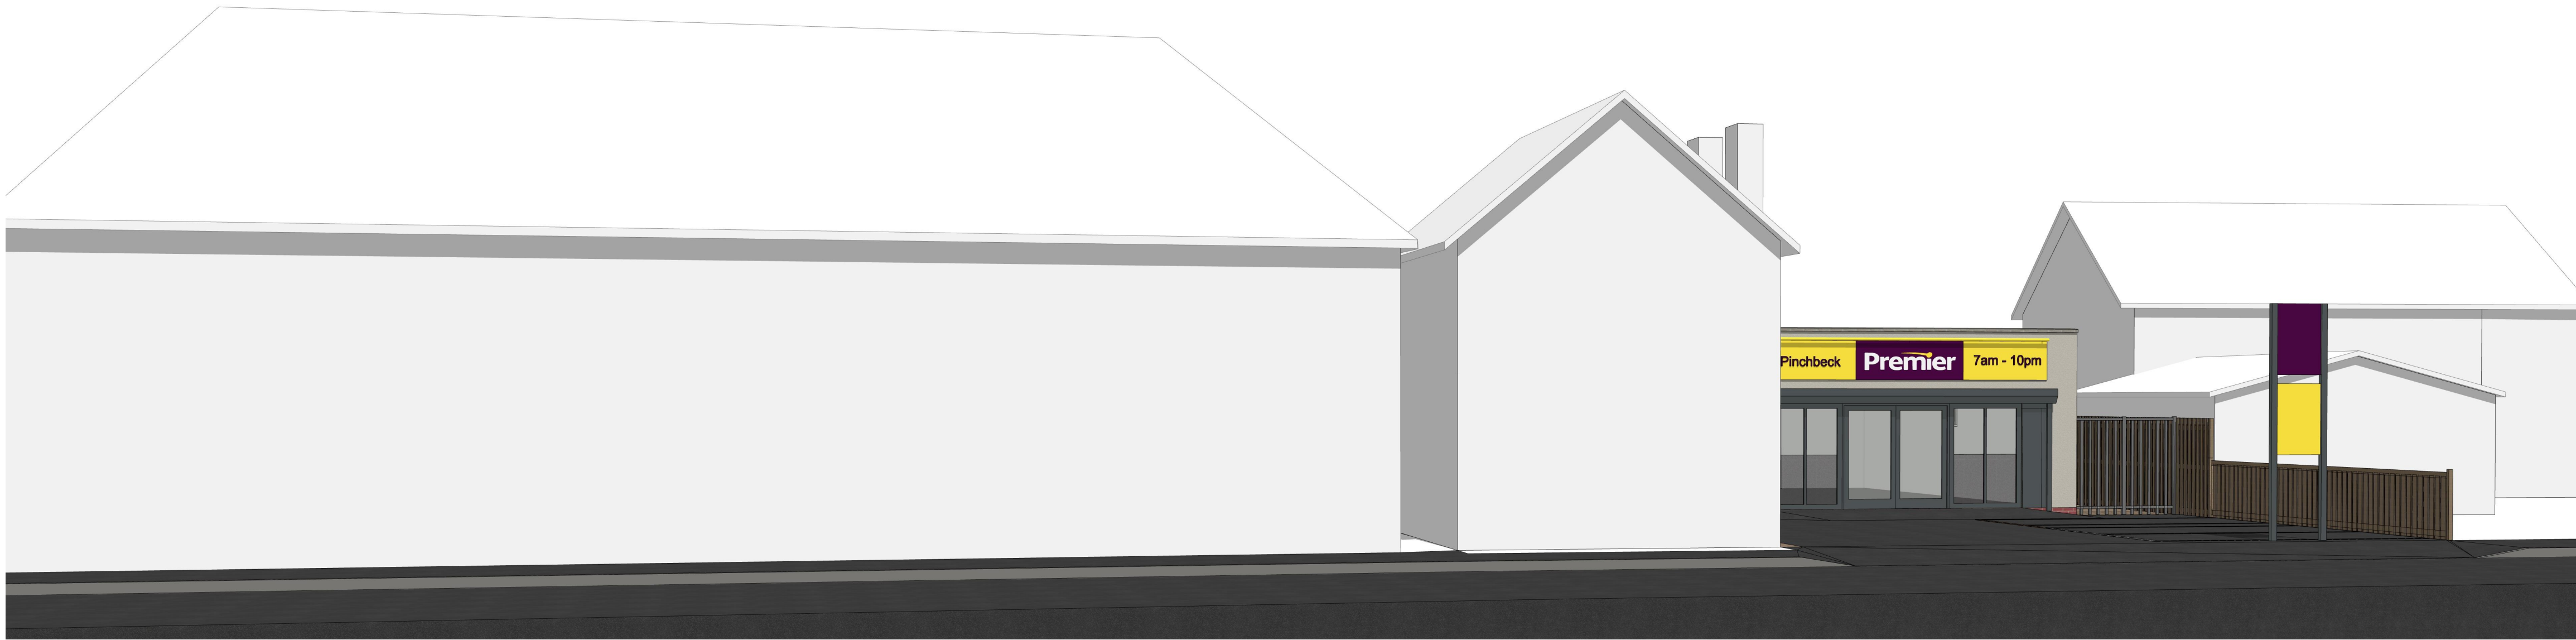

P01	Planning Application Issue	03.10.22
revision	note	date

client

Odedra

project title

Shop Redevelopment,
75 Church Street Pinchbeck

drawing title

Proposed Visuals

drawing status

Planning

scale

@ A1

project number

2726

date

October 2022

drawing number

SK0002

revision

P01