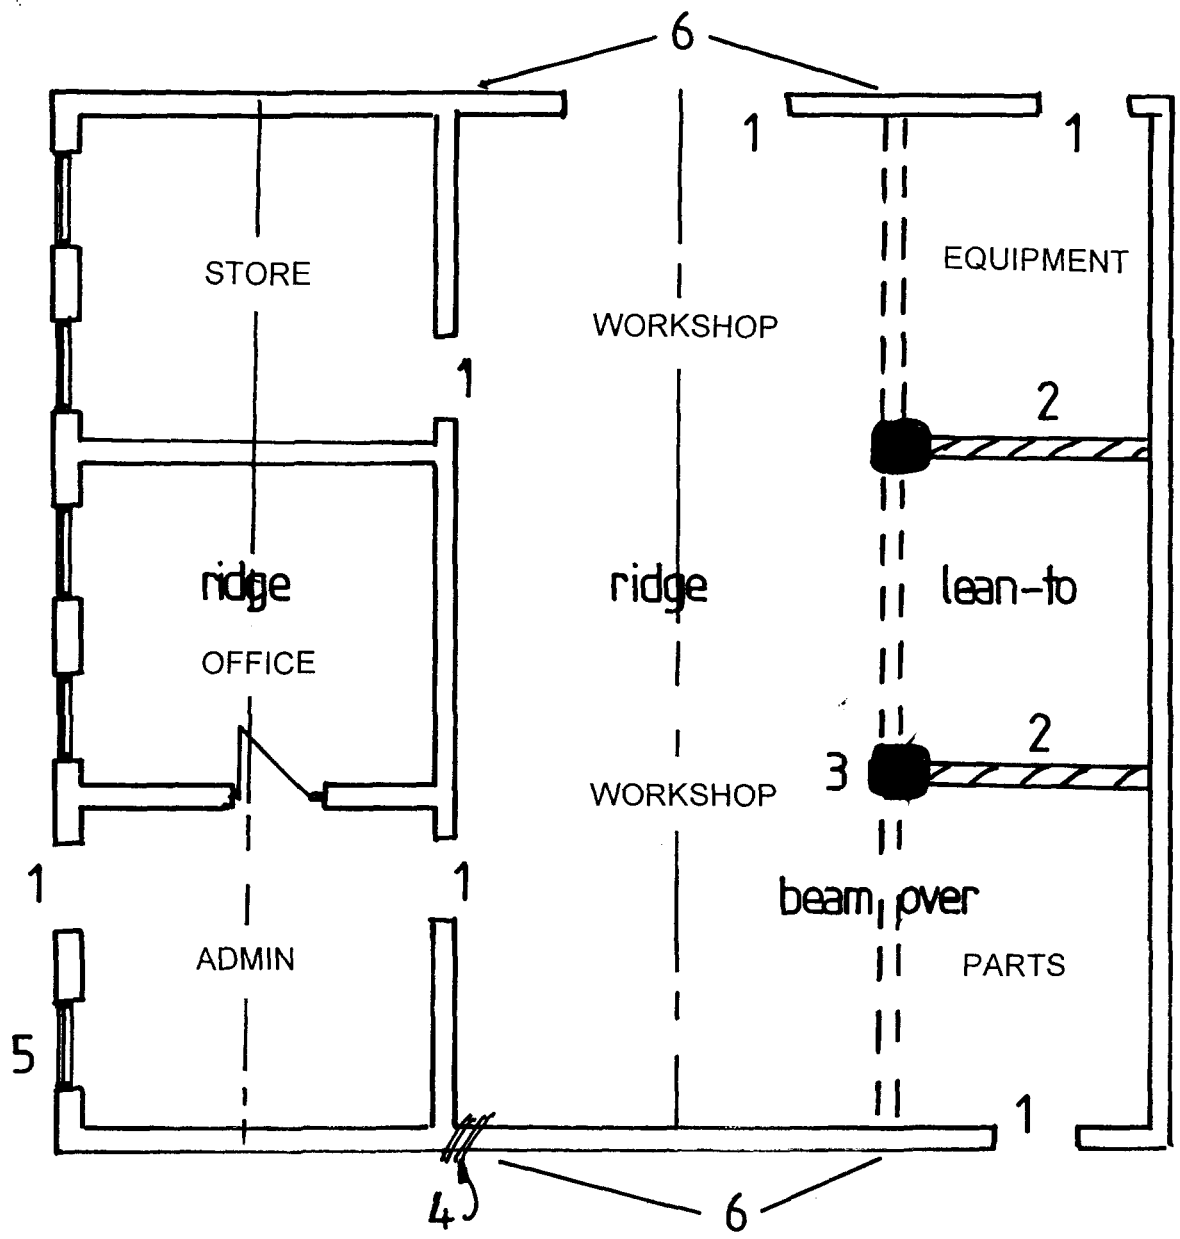


Schedule of repairs

1. Replace doors
2. New walls
3. Rebuild brick column
4. Repair crack
5. Renew lintel
6. Replace timber gable

SOUTH HOLLAND DC
HOUSING & PLANNING
16 AUG 2001
Ref: 0984/01


BARN CONVERSION TO WORKSHOP


BURTEY FEN LANE, PINCHBECK

DWG No 463/2/1 Scale 1:100 August 2001

NORTH

Chartered Town Planners
Chartered Landscape Architects
rdc
Robert Doughty Consultancy Limited
32 High Street, Helpringham, Sleaford, NG34 0RA Tel: (01529) 421646 Fax: (01529) 421358

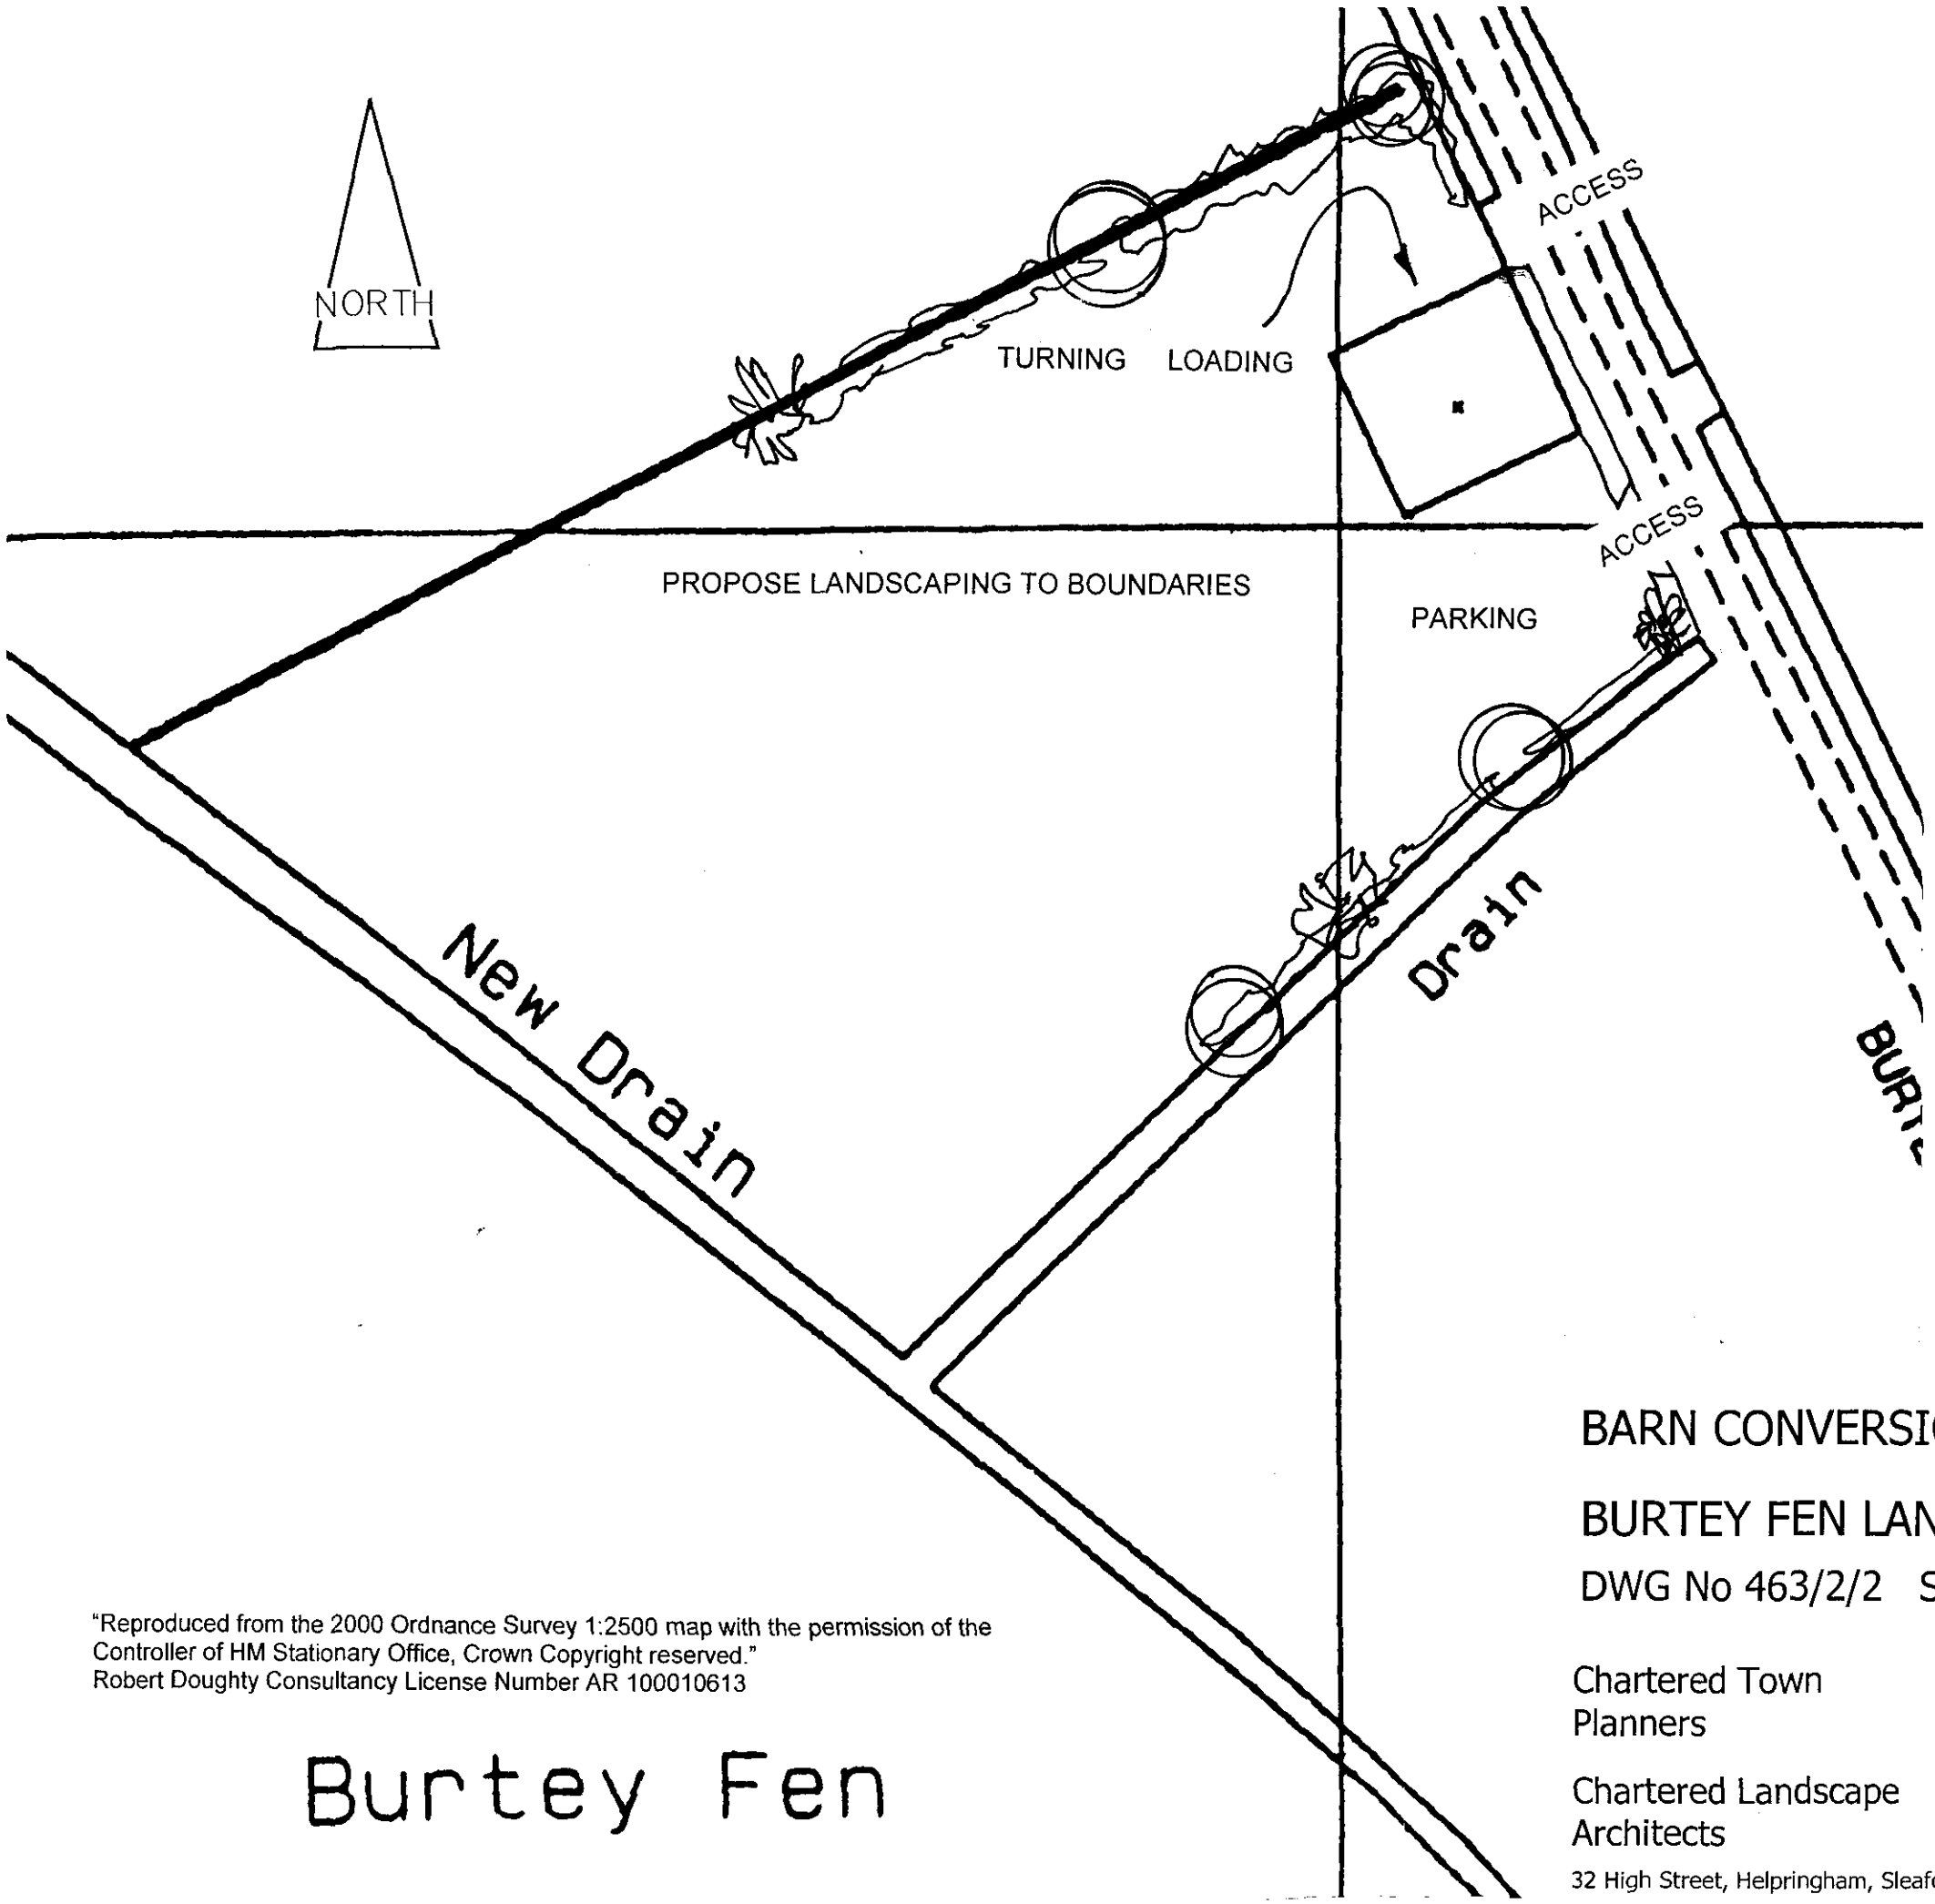

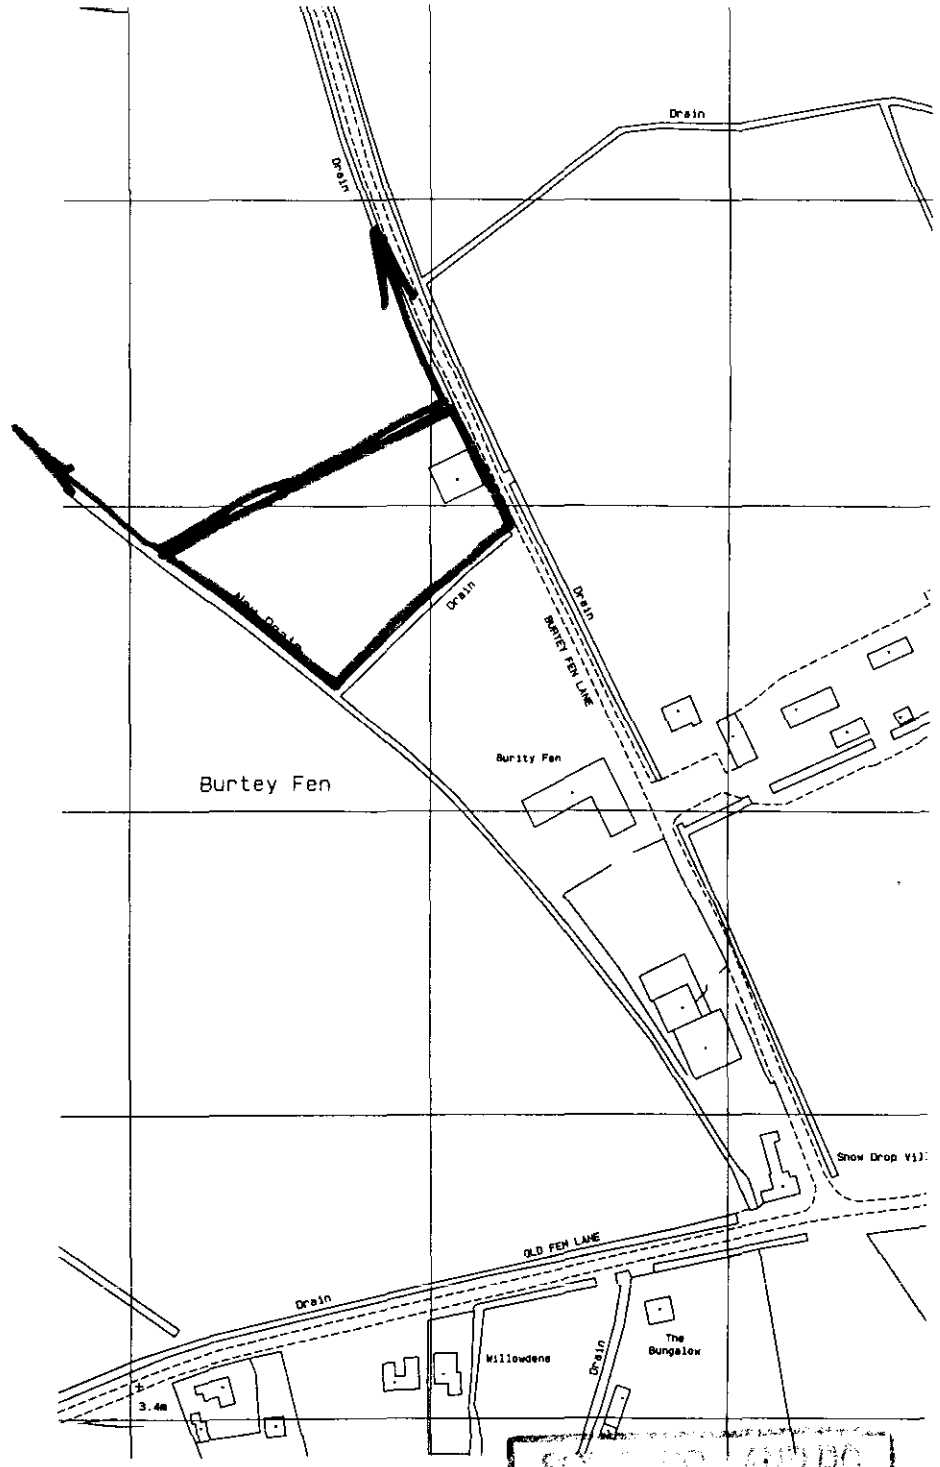

SOUTH KESTEVEN DC
HOUSEHOLDER PLANNING
19 NOV 2001
Ref: 0984/01

BARN CONVERSION TO WORKSHOP

BURTEY FEN LANE, PINCHBECK

DWG No 463/2/2 Scale 1:2500/1:500 August 2001

"Reproduced from the 2000 Ordnance Survey 1:2500 map with the permission of the Controller of HM Stationary Office, Crown Copyright reserved."
Robert Doughty Consultancy License Number AR 100010613

Burtey Fen

Chartered Town Planners

Chartered Landscape Architects

rdc

Robert Doughty Consultancy Limited

32 High Street, Helpringham, Sleaford, NG34 0RA Tel: (01529) 421646 Fax: (01529) 421358