
PENNYTOFT LANE, PINCHBECK

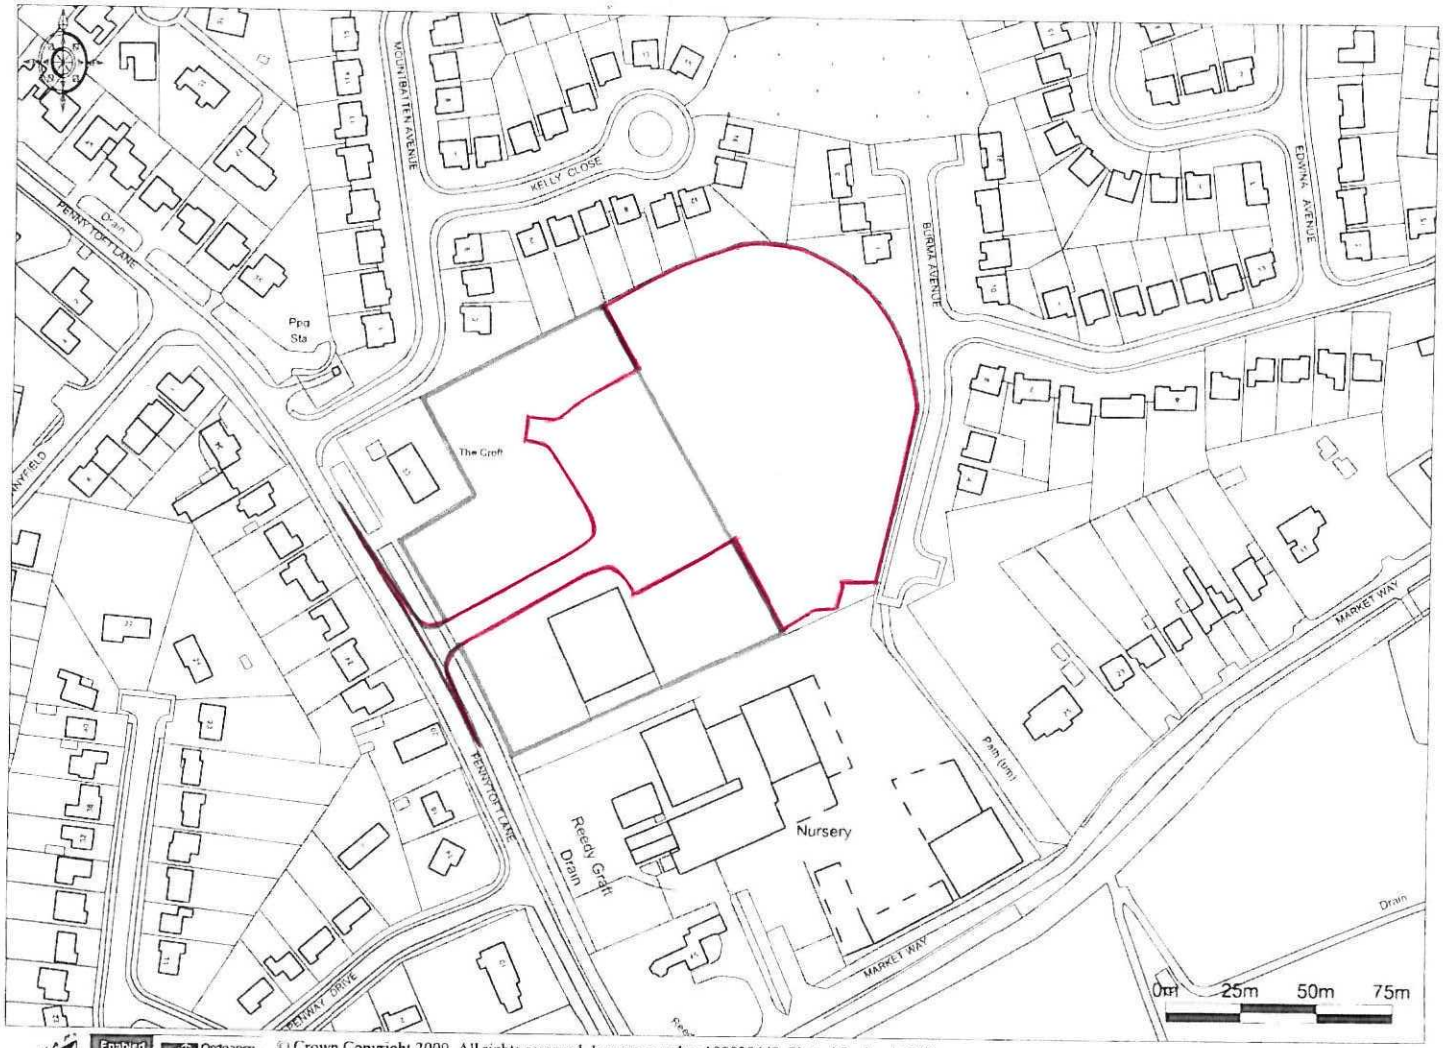

Enabled by Ordnance Survey © Crown Copyright 2009. All rights reserved. Licence number 100020449. Plotted Scale - 1:2500

LOCATION PLAN 1:2500