



DRAWING No.

D.A. GREEN & SONS Ltd.
WHAPLODE, SPALDING,
LINCS, PE12 6TL.

Tel: HOLBEACH (0406) 370585
Fax: HOLBEACH (0406) 370766

GENERAL NOTES
ALL HOLE SIZES MUST BE NOTED ON
ACTUAL DETAILS. ALL WELDING
TO BE ~~3R~~ FILLET WELDED CONT
EXCEPT WHERE NOTED. ALL NOTCHES
TO HAVE 10mm RADIUS.

DATE	BY	REVISIONS

1/2500 to 1/500
DATE 11/11/98
DATE 11/11/98


CLIENT
Messrs L.M. Cole Homes.

SITE
SMALL DROVE LANE,
WEST PINCHBECK.

DETAILS
LOCATION PLAN &
BLOCK PLAN

GREEN
STRUCTURAL

DRAWING No. 1791/2

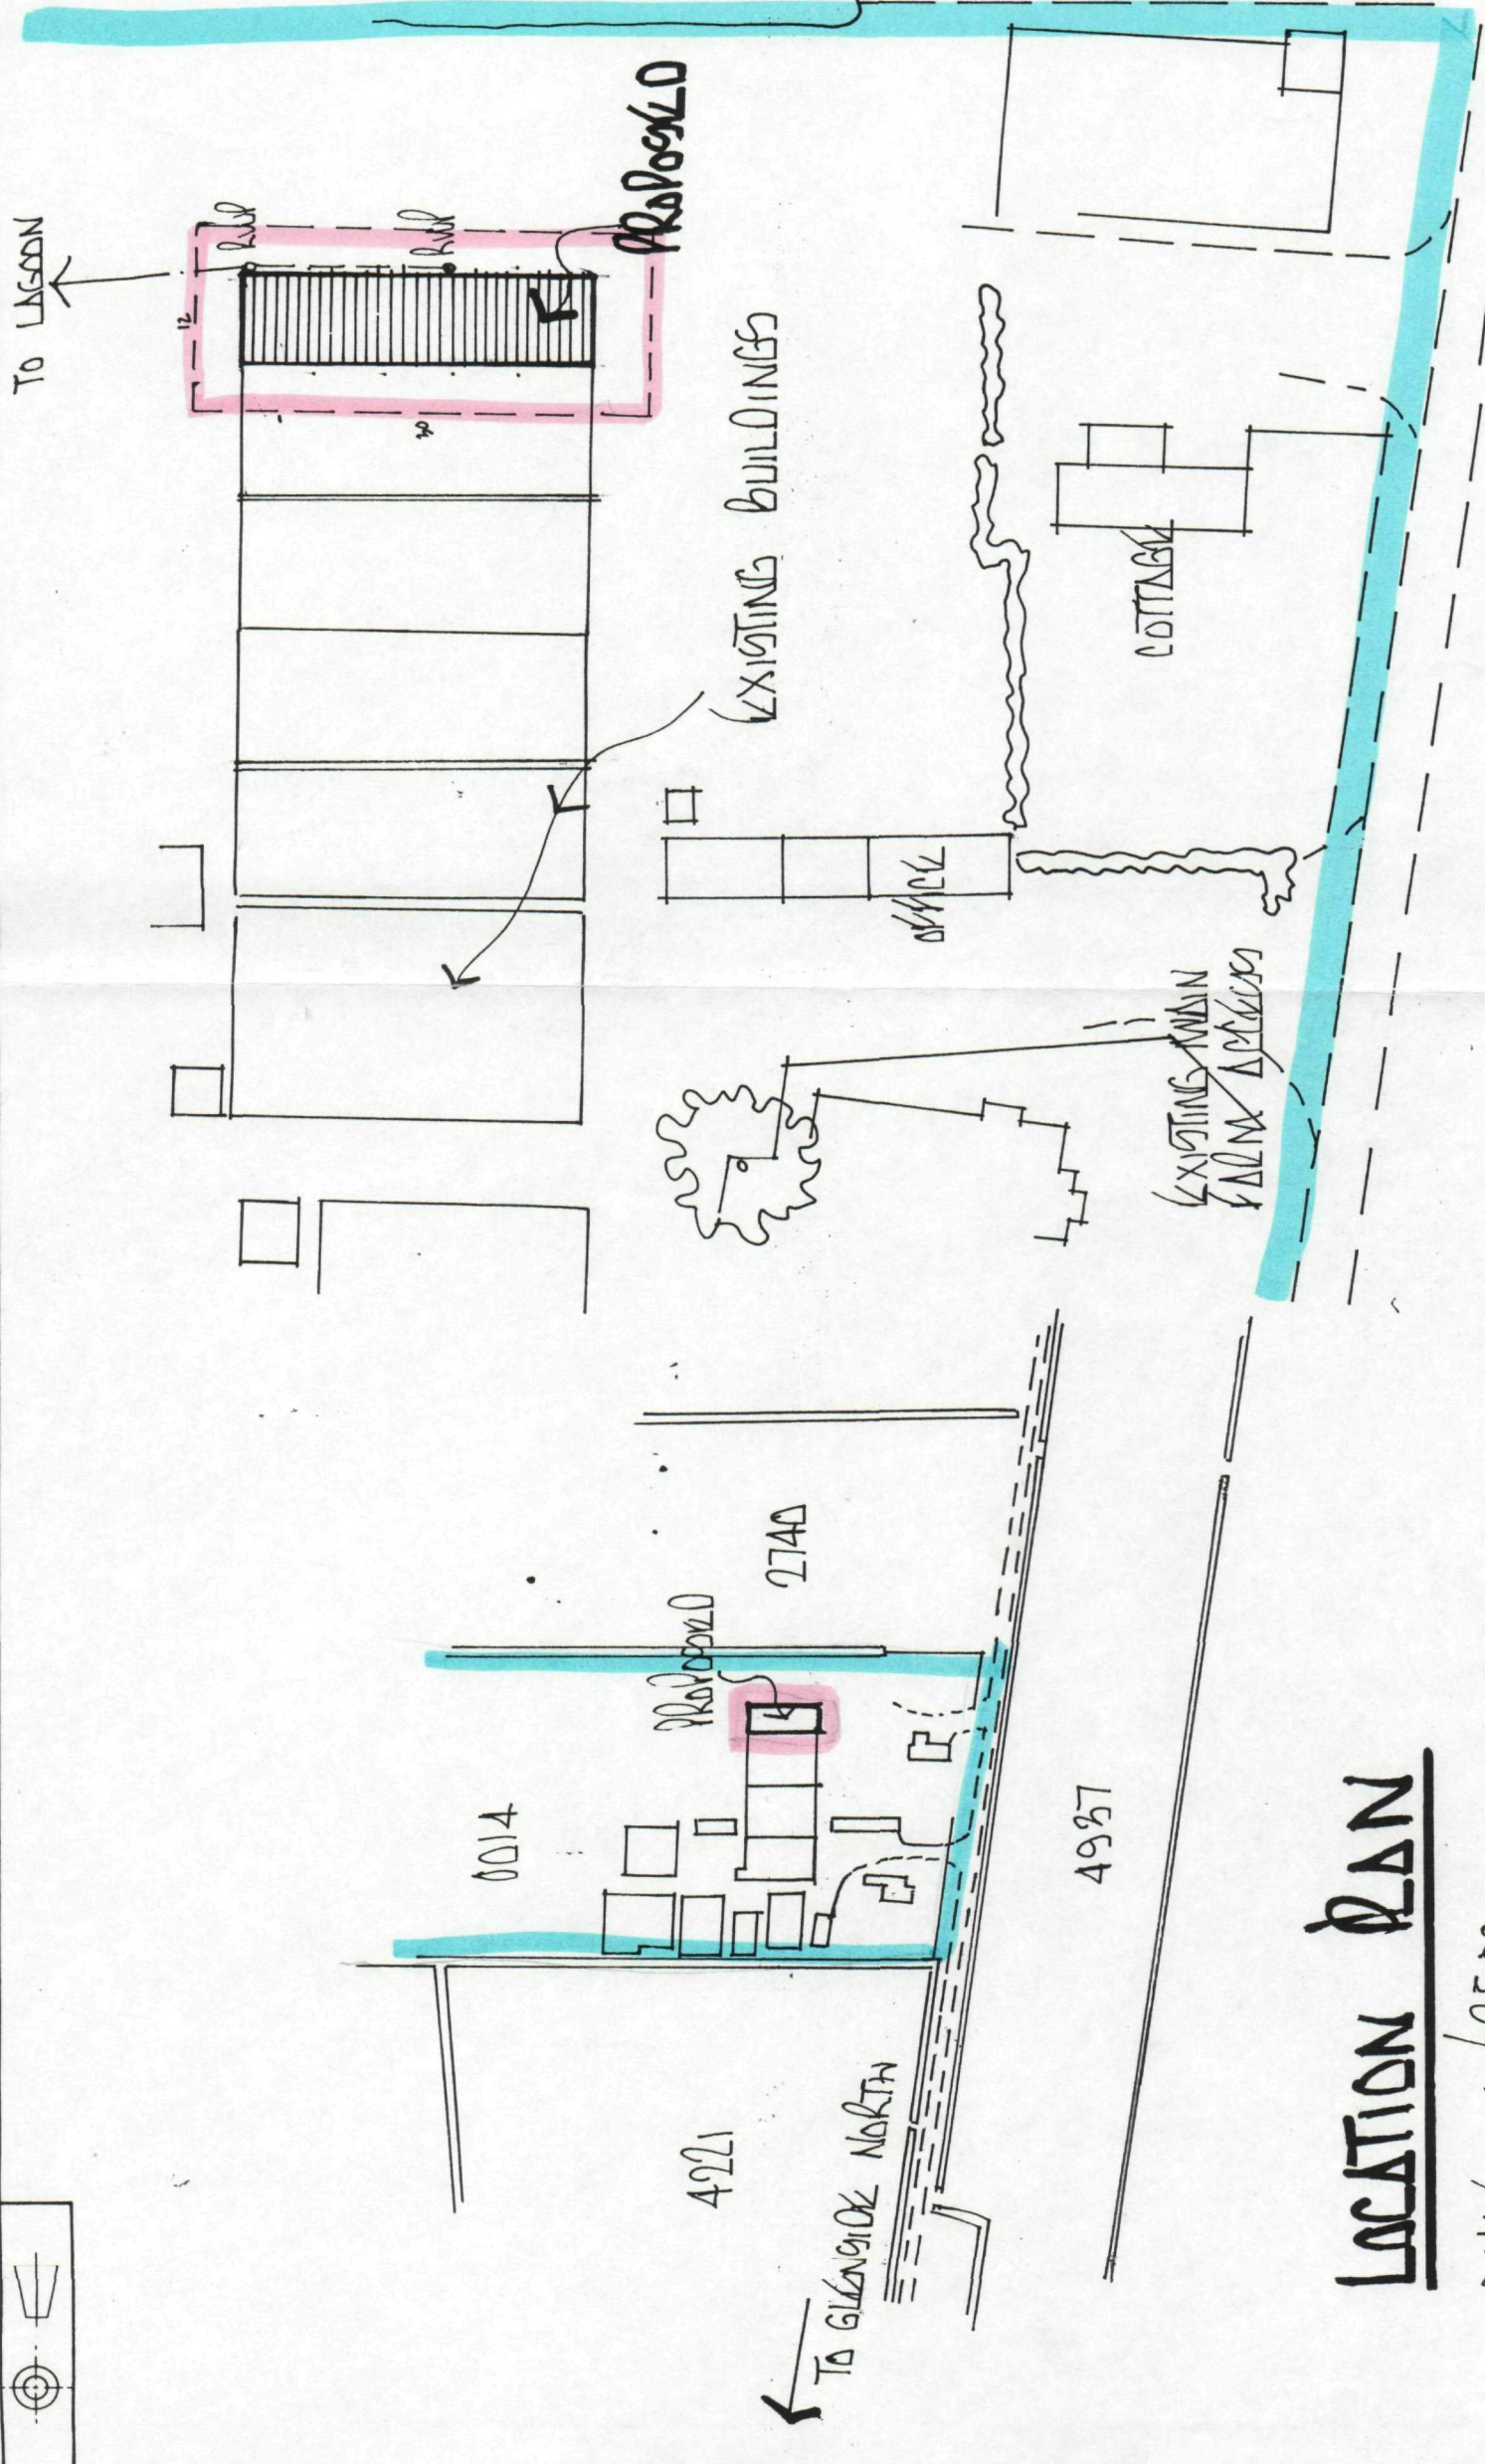

**DETERMINED
PLAN**

SOUTH HOLLAND DC
HOUSING & PLANNING
26 OCT 1998
Ref: 0992/98

BLOCK PLAN
SCALE 1/500

LOCATION PLAN
SCALE 1/2500

**DETERMINED
PLAN**