






THIS DRAWING IS NOT TO BE USED FOR CONSTRUCTION.
THIS DRAWING IS COPYRIGHT SEVEN22 ARCHITECTURE LTD

REV DATE NOTES

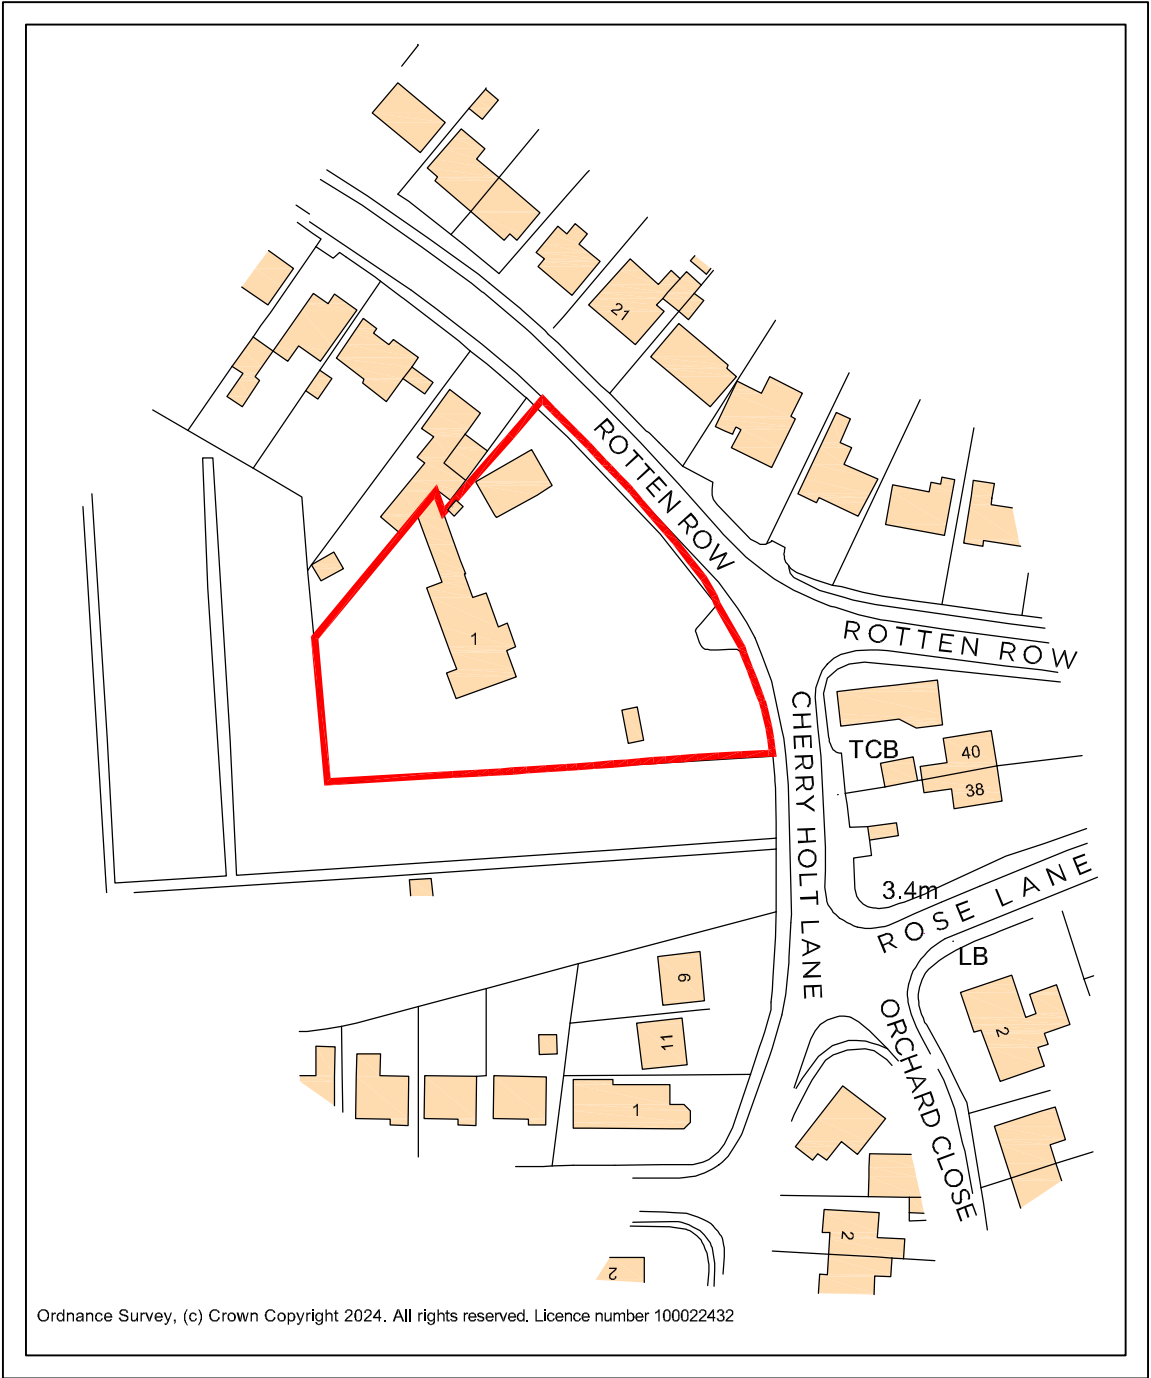

Site Location Plan
Scale 1:1250

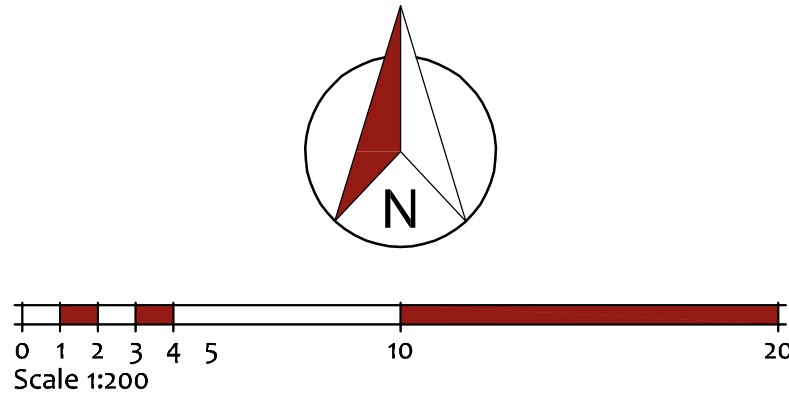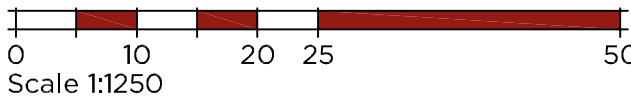

seven22
ARCHITECTURE LTD

22 SHORE VIEW, PETERBOROUGH
CAMBRIDGESHIRE, PE7 8FS
E:info@seven22.co.uk - T:07799 585277

PROJECT
PROPOSED BUNGALOW
ADJ. 1 CHERRY HOLT LANE
PINCHBECK
LINCOLNSHIRE
PE12 9FG

CLIENT
Mr & Mrs ATKINS

TITLE
SITE LOCATION & EXISTING SITE LAYOUT

DRAWING No.
096 S01

SCALE 1:1250 & 1:200 @ A1	DATE JULY 2024	REV
------------------------------	-------------------	-----