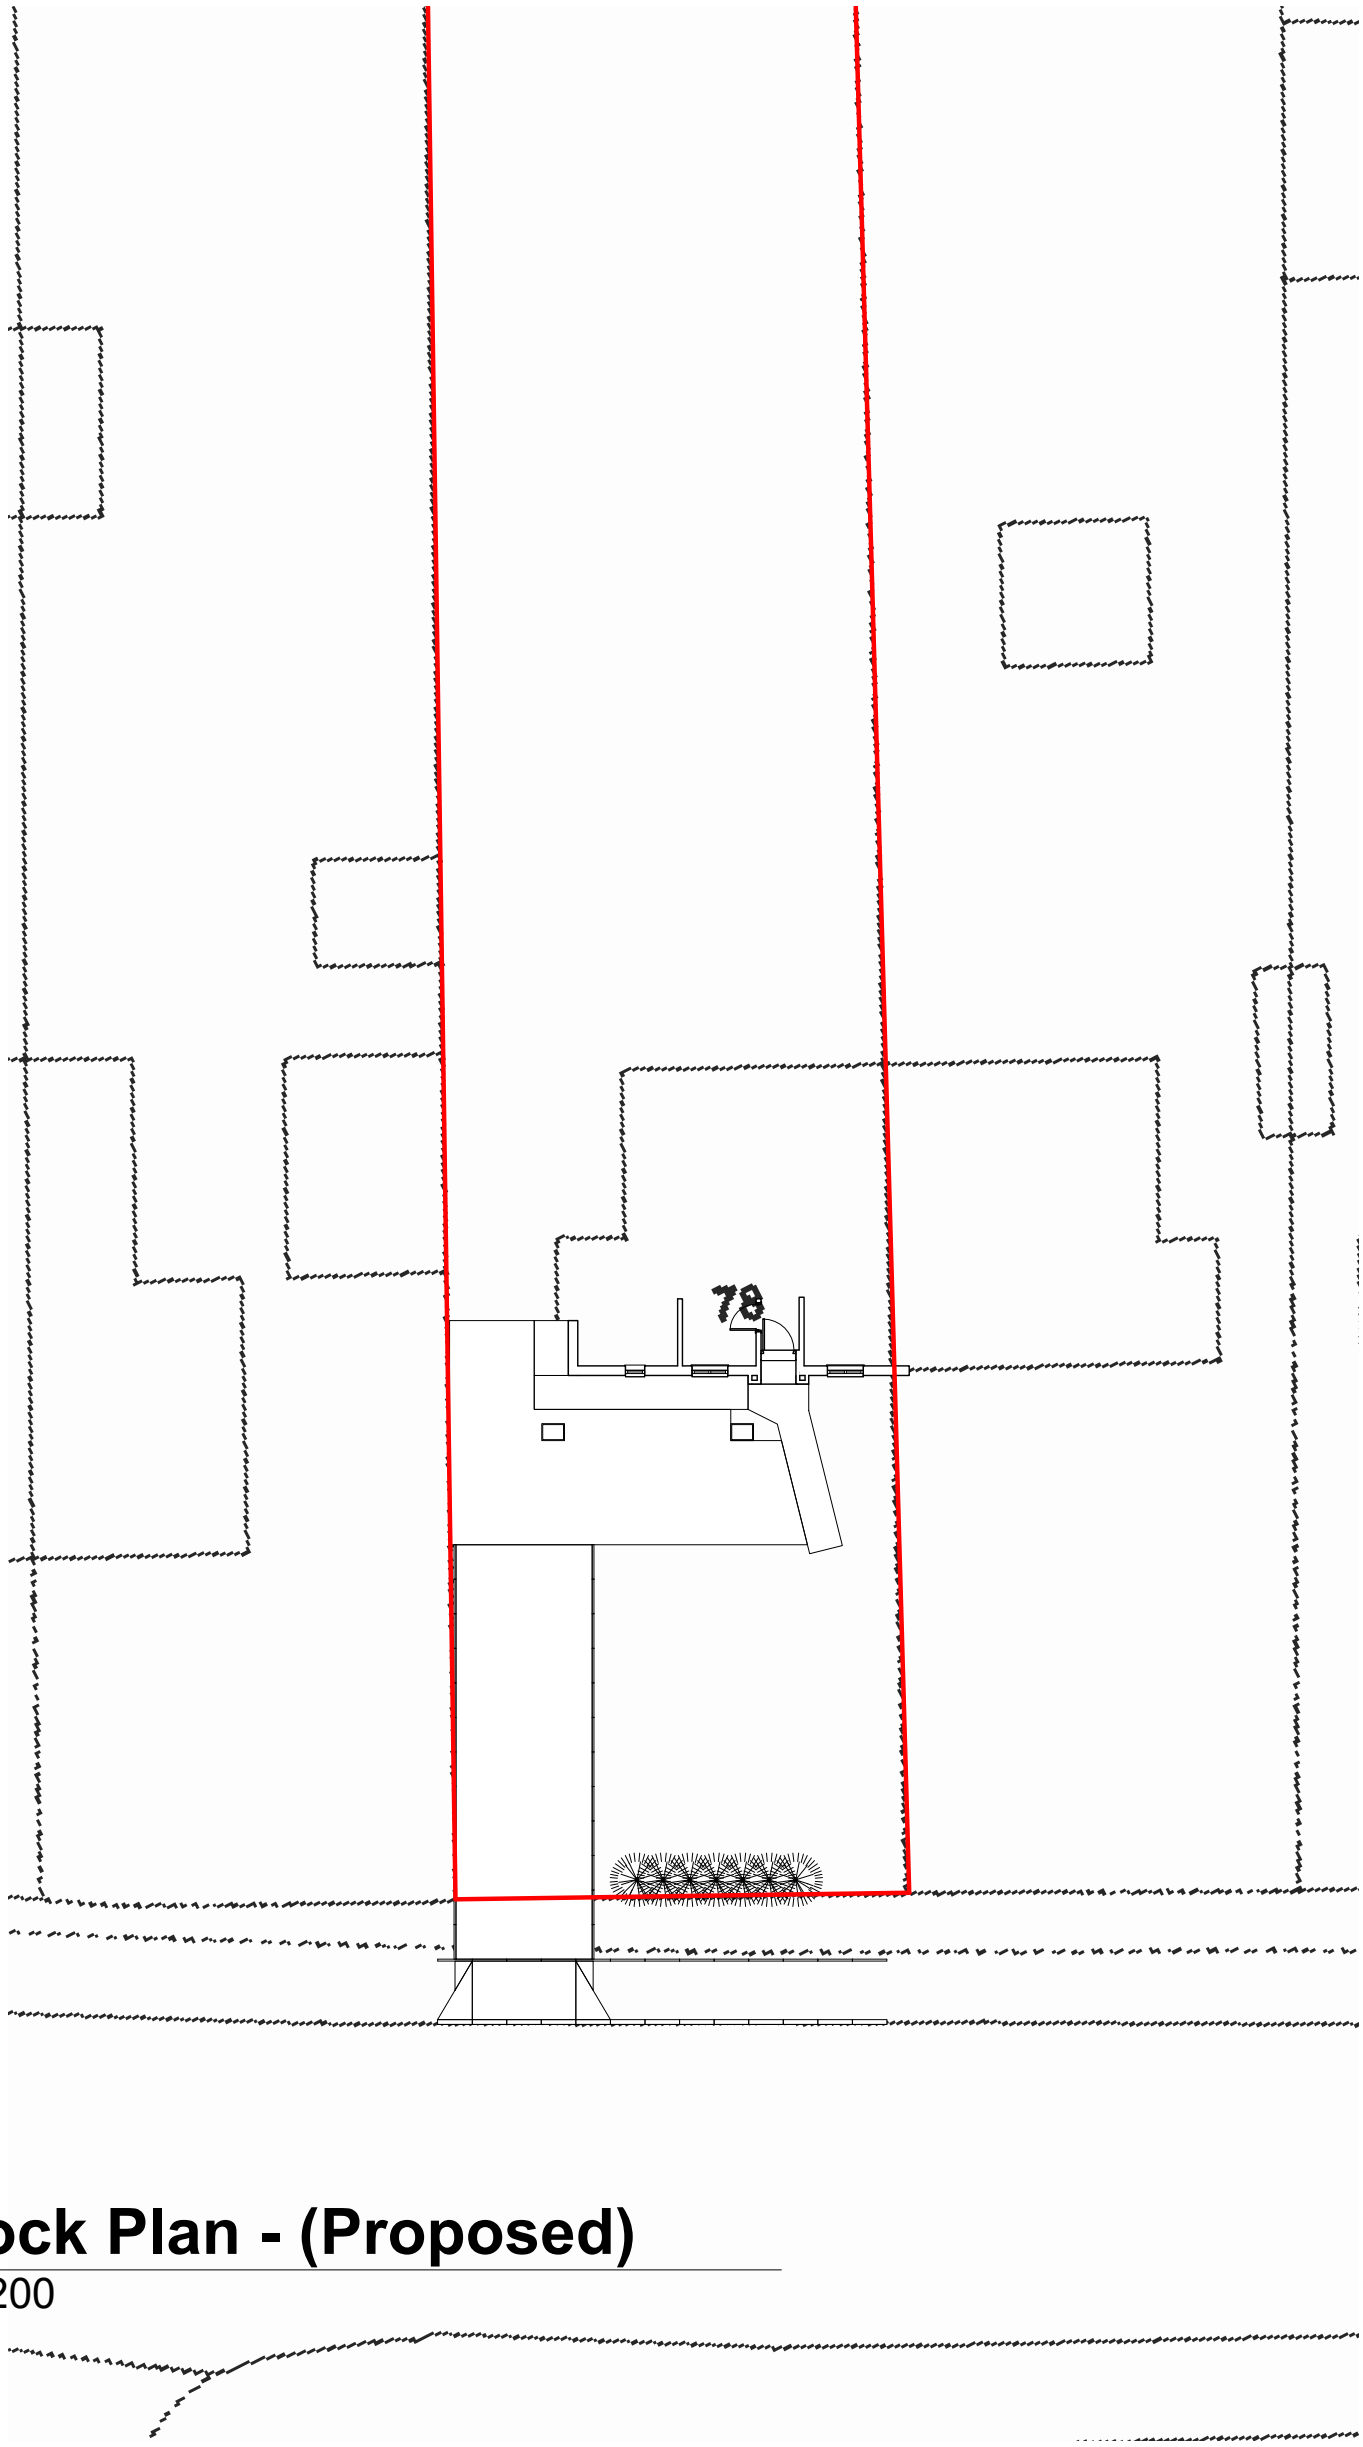


1 Block Plan - (Proposed)

1 : 200

SOUTH HOLLAND DISTRICT COUNCIL

Building Consultancy South Holland

Rev.	Description	Date

CLIENT Mrs P Cowling ADDRESS 78 Surfleet Road Pinchbeck PE11 3XY	PROJECT Accessibility Adaptation	Date 19/07/2021	Project number DFG/21/1252	Scale (@ A3) 1 : 200
	SHEET Proposed Block Plan	Drawn by SG	DRAWING NUMBER 05	REV