

1252 Grant - Location Plan 2500

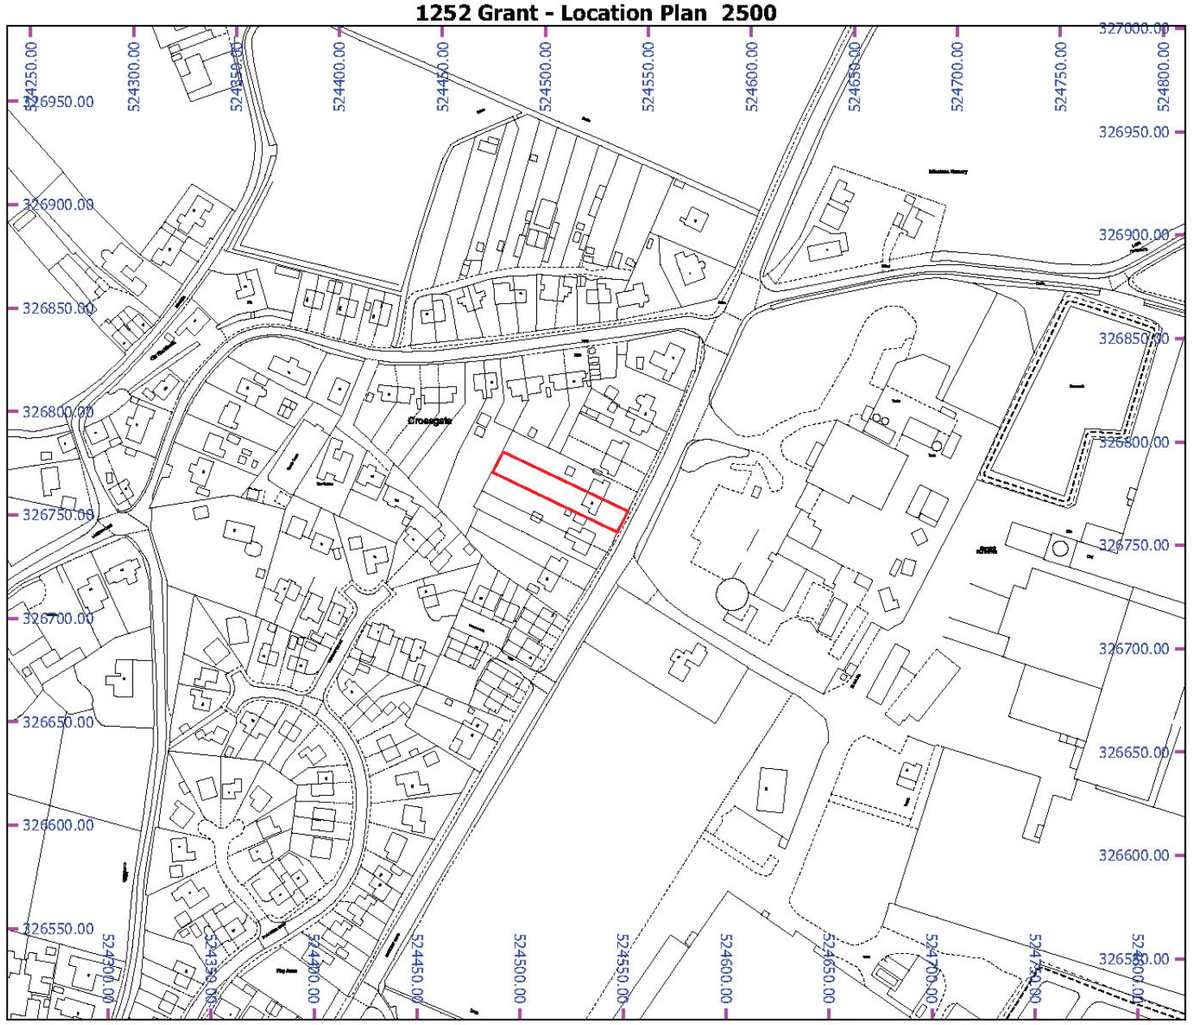

MAP SCALE 1: 2500
CREATED DATE: 25/06/2021
PHOTOGRAPHIC COPY
LIABLE TO DISTORTION
IN SCALE

© Crown copyright and database rights 2019 Ordnance Survey 100018351

1252 Grant - Block Plan 500

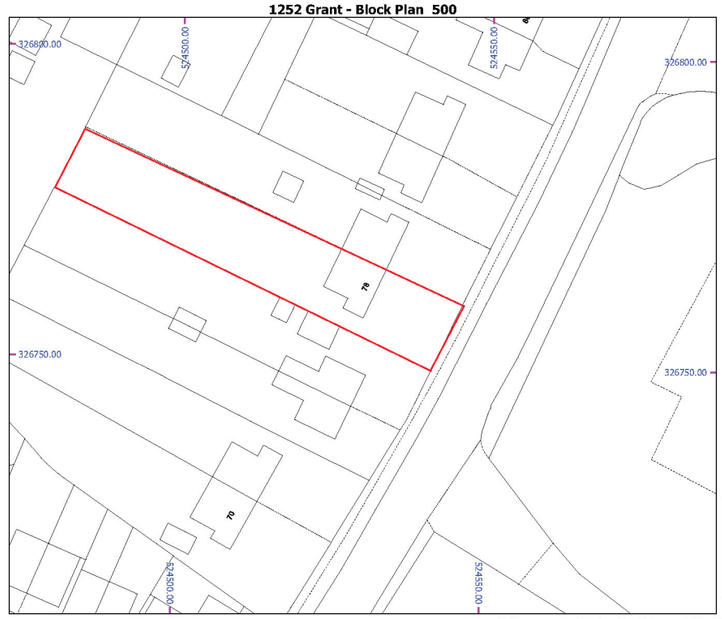

MAP SCALE 1: 500
CREATED DATE: 25/06/2021
PHOTOGRAPHIC COPY
LIABLE TO DISTORTION
IN SCALE

© Crown copyright and database rights 2019 Ordnance Survey 100018351

Rev.	Description	Date

CLIENT: Mrs P Cowling

ADDRESS: 78 Surfleet Road, Pinchbeck, PE11 3XY

PROJECT	Date	Project number	Scale (@ A3)
Accessibility Adaptation	19/07/2021	DFG/21/1252	

SHEET	Drawn by	DRAWING NUMBER	REV
Site Block Location	SG	06	