BRIAN SMITH Dip TP MRTPI District Planning Officer

Planning Department
Council Offices,
Priory Road, Spalding,
Lincolnshire. PE11 2XE
Telephone: (0775) 761161

SOUTH HOLLAND DISTRICT COUNCIL

Town and Country Planning Act 1990

Approval required by Condition of Planning Permiss

Reference: H14/0995/91 Received: 16-OCT-91 Type: CONDITION COMPL

Name: Turners Turkeys ltd
Clay Lake
Spalding
Lincs
PE12 6BL

Agent: Robert Doughty
32 High Street
Helpringham
Sleaford
Lincs NG34 0RA

Description: Turkey growing farm

Location : Cowards Lane Pinchbeck
Spalding

South Holland District Council hereby give notice that CONSENT HAS BEEN GRANTED for the details submitted for the purpose of conditions attached to the planning permission, subject to any conditions below:

Director of Planning and Building Control Services
08-NOV-91

H14/0995/91

This decision refers only to that required for the purposes of the Town and Country Planning Act and not for Building Regulations or any other legislation.

CONDITION COMPLIANCE APPLICATION

4 COPIES OF FORM AND PLANS REQUIRED

For office use only

Application No. H14/0995/91

Date registered 16 OCT 1991

Grid reference

1. Please complete in block letters

NAME AND ADDRESS OF APPLICANT

Turners Turkeys Limited
Clay Lake
SPALDING
Lincolnshire
PE12 6BL
Tel. No.

NAME AND ADDRESS OF AGENT

(if form completed by agent) Robert Doughty
Chartered Town Planner & Landscape Architect
32 High Street
HELPRINGHAM
Sleaford, Lincolnshire, NG34 0RA
Tel. No. 052921 646 Contact Robert Doughty

COPY

Please complete in block letters

FULL POSTAL ADDRESS OF THE APPLICATION SITE

Turkey growing farm, Cowards Lane, Pinchbeck.

Please complete

EARLIER APPLICATION No.

This application cannot be considered unless the relevant reference is stated

H14/0724/91

Please complete

I attach the necessary plans and apply for approval as described below

Signed Glynne James Date 14th October 1991

Please complete the section below.

This form is for approval of additional details. For approval of reserved matters you should not use this form — ask for Planning Application forms.

If a condition restricts activity in some way, and you wish to remove that restriction you should not use this form — ask for Planning Application forms.

If a condition requires activity to be carried out in a certain way, you do not normally need to apply for approval, unless the condition specifically requires it.

2. The application is for approval of details required by a condition ✓

State which details are submitted: Additional Landscaping

State drawing no's relating to the current submission: 173/1/4c

State condition no. under which this application is required: 2


1B6

B3710 B36780

Site 41

Grant Cond. Comp P.M 29-10-91

DL 29/10

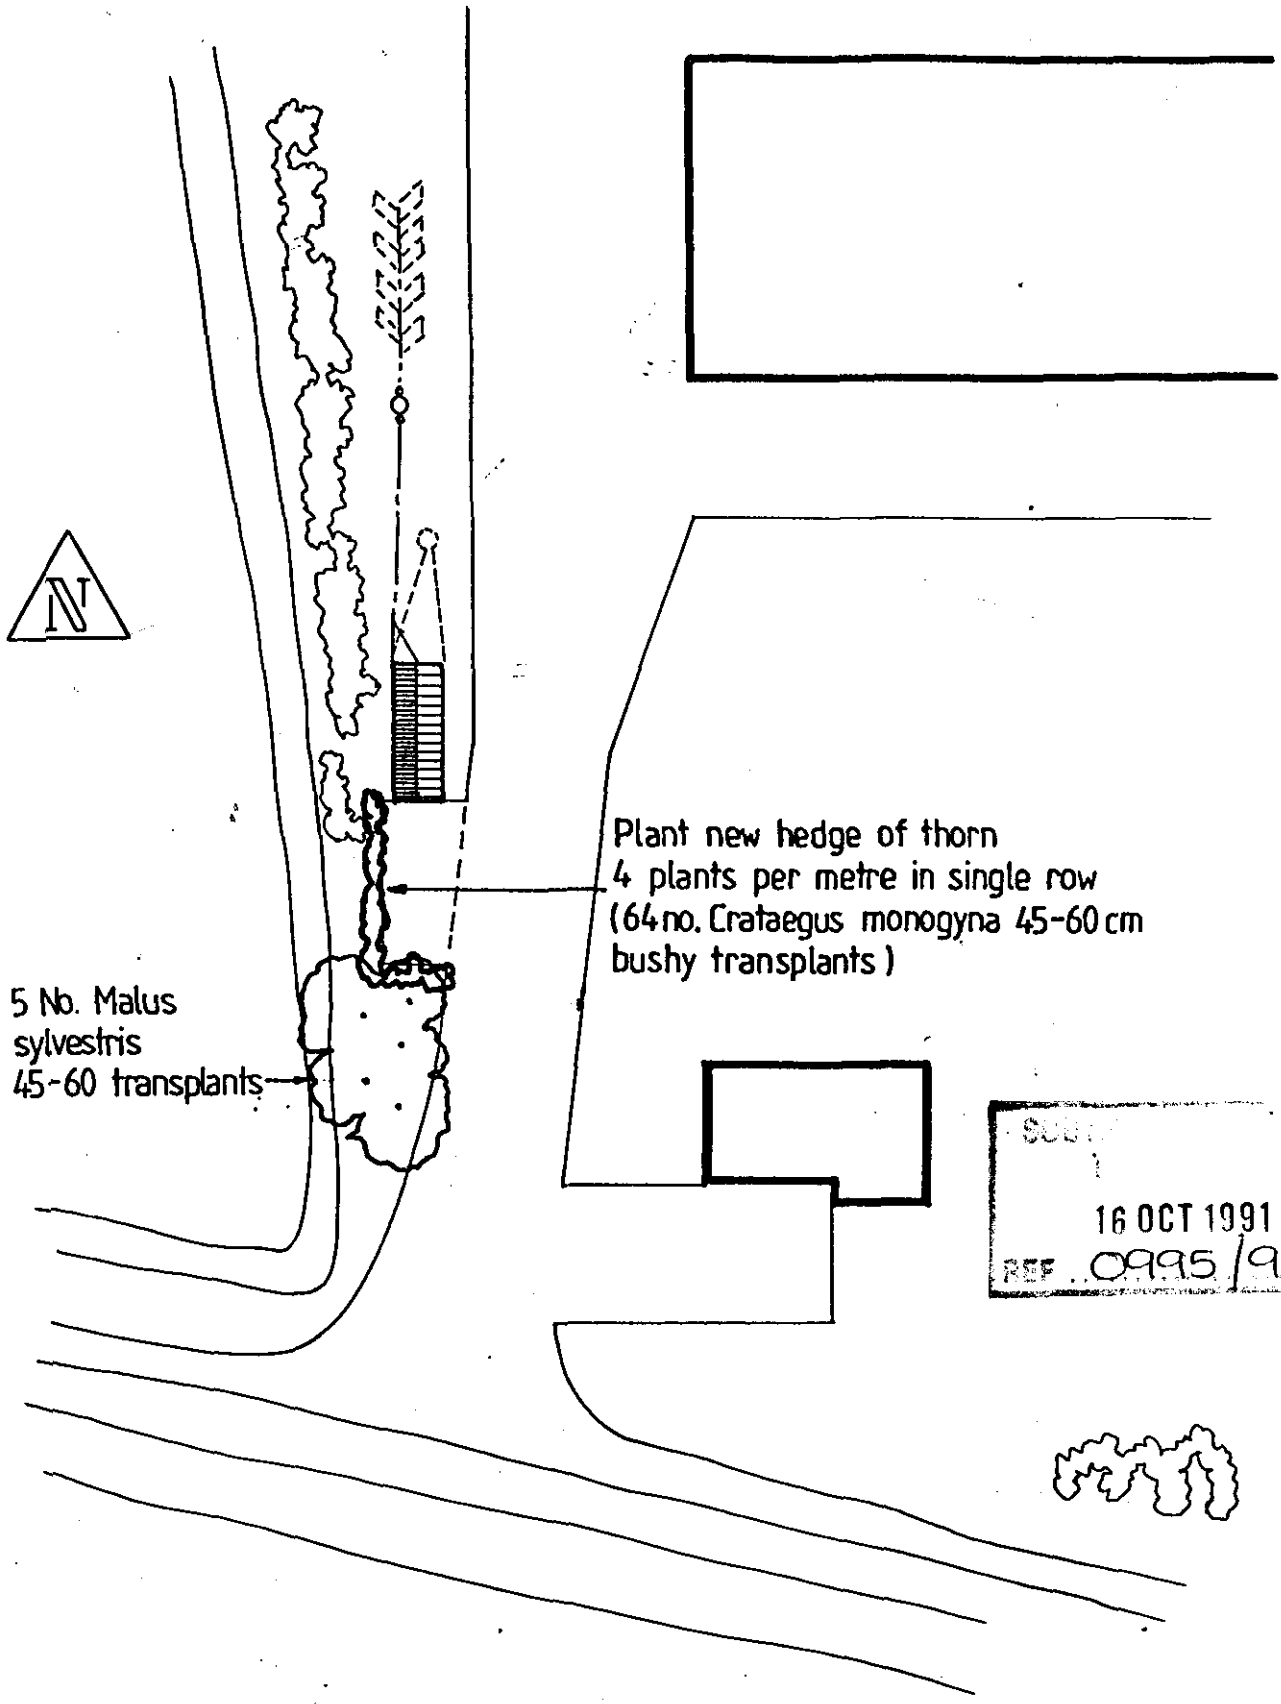

16 OCT 1991
REF 0995/91

TURNERS TURKEYS LTD

COWARDS LANE . PINCHBECK

Scale 1:500 October 1991

Robert Doughty Landscape Architect & Chartered Town Planner · Tel Swaton 646 / 7

Dwg No – 173/1/7C