


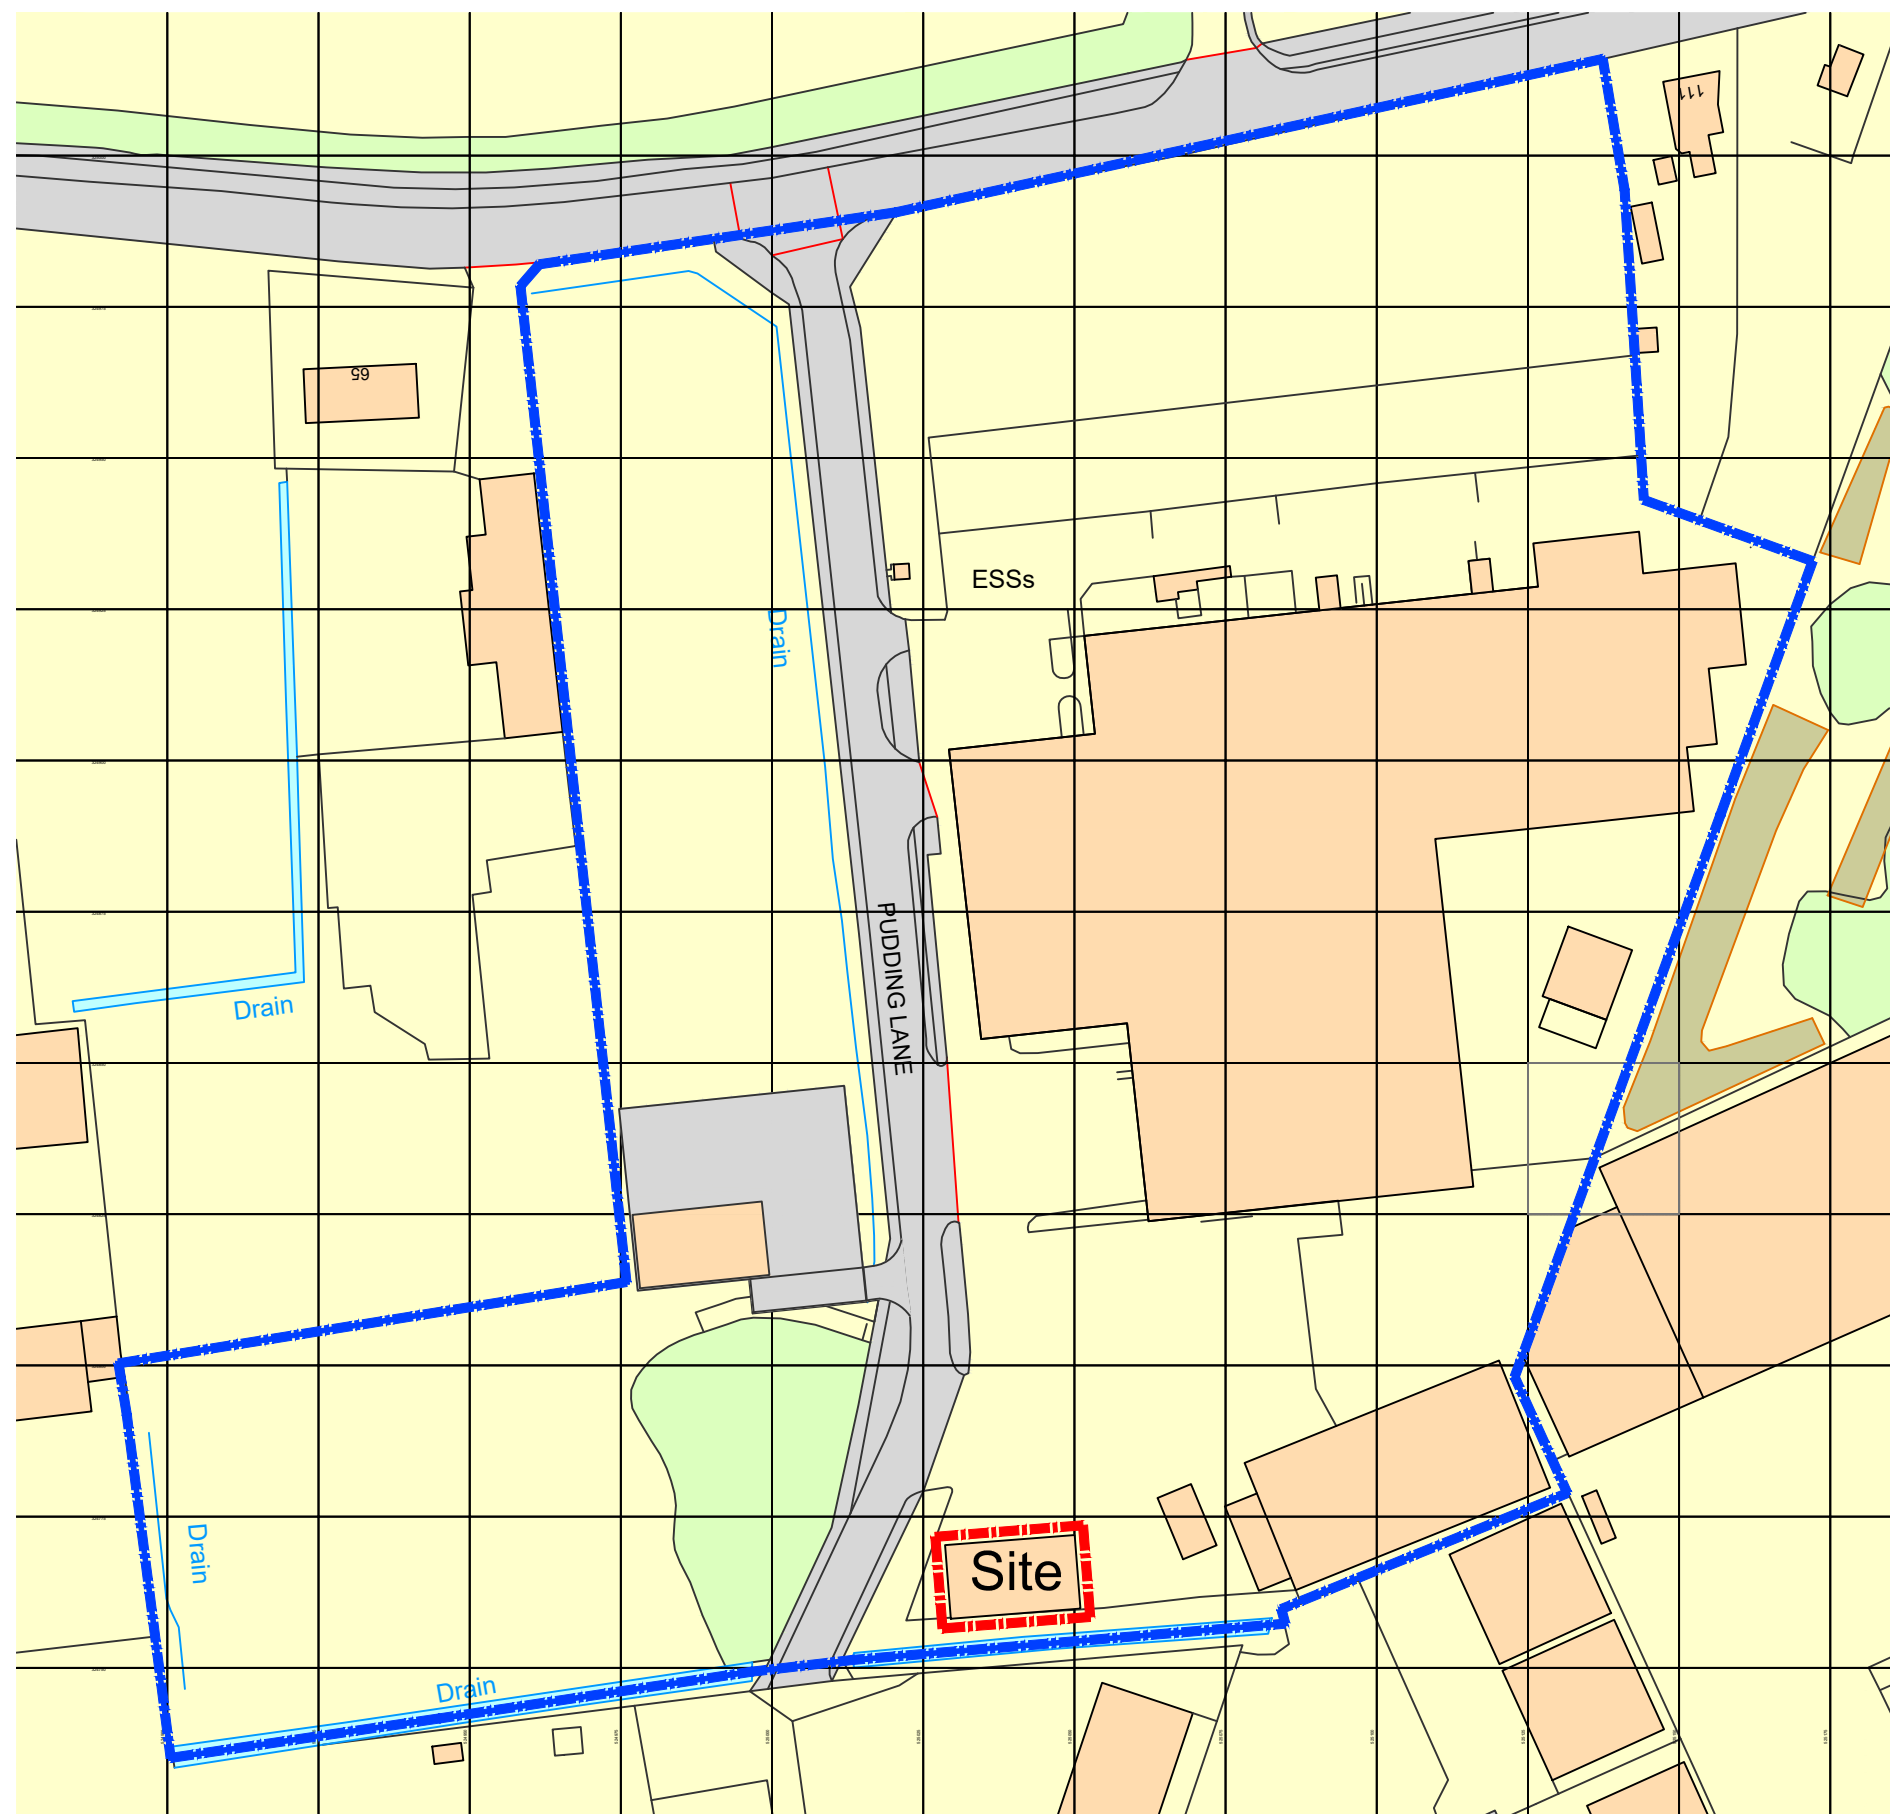


Site Location Plan as existing

Scale 1:1250 @ A3

SCALE 1 : 1250

SCALE 1 : 1

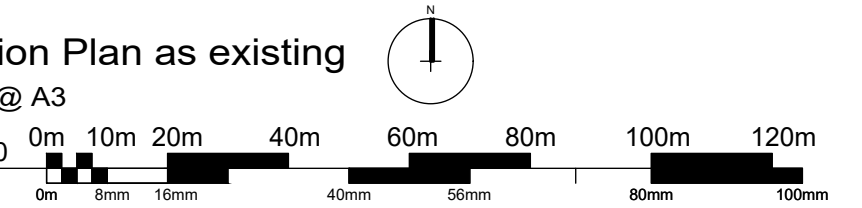

Ordnance Survey, (c) Crown Copyright 2018. All rights reserved. Licence number 100022432

Client:

J O Sims Ltd

Project: **Proposed temporary storage structure
at Pudding Lane, Pinchbeck
Spalding, Lincolnshire
PE11 3TJ**

Drawing No.:
A1347D- 01

Rev:
A

Date: Sept 2021

Drawn by: **RDL**

Scale: **As Shown @ A3**

Checked by:	AJO
-------------	-----

Drawing Title:

Site Location Plan
as existing

GENERAL ISSUE (Resubmission)

Oglesby & Limb Ltd
Chartered Architect

Suite 1 Market Chambers
12 Market Place, Spalding
PE11 1SL

T: 01775 761196

e-mail: design@o-l-ltd.co.uk

O&L

DO NOT SCALE THIS DRAWING. THE CONTRACTOR IS DEEMED TO HAVE CHECKED ALL DIMENSIONS ON SITE AND REPORT ANY DISCREPANCIES TO OGLESBY & LIMB LTD.
THE CONTENTS OF THIS DRAWING ARE COVERED BY COPYRIGHT AND REMAIN THE PROPERTY OF OGLESBY & LIMB LTD. WRITTEN APPROVAL MUST BE OBTAINED FROM OGLESBY & LIMB LTD PRIOR TO DUPLICATION OR REPRODUCTION OF THIS DRAWING OR ITS CONTENTS.
ANY DIMENSIONS NOT SHOWN ARE TO BE CHECKED AND AGREED WITH OGLESBY & LIMB LTD.