

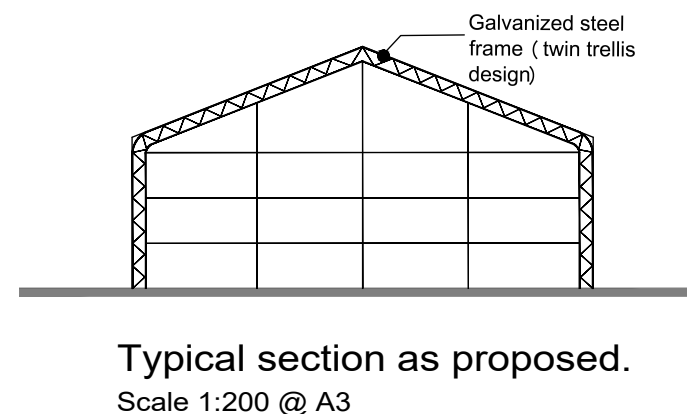
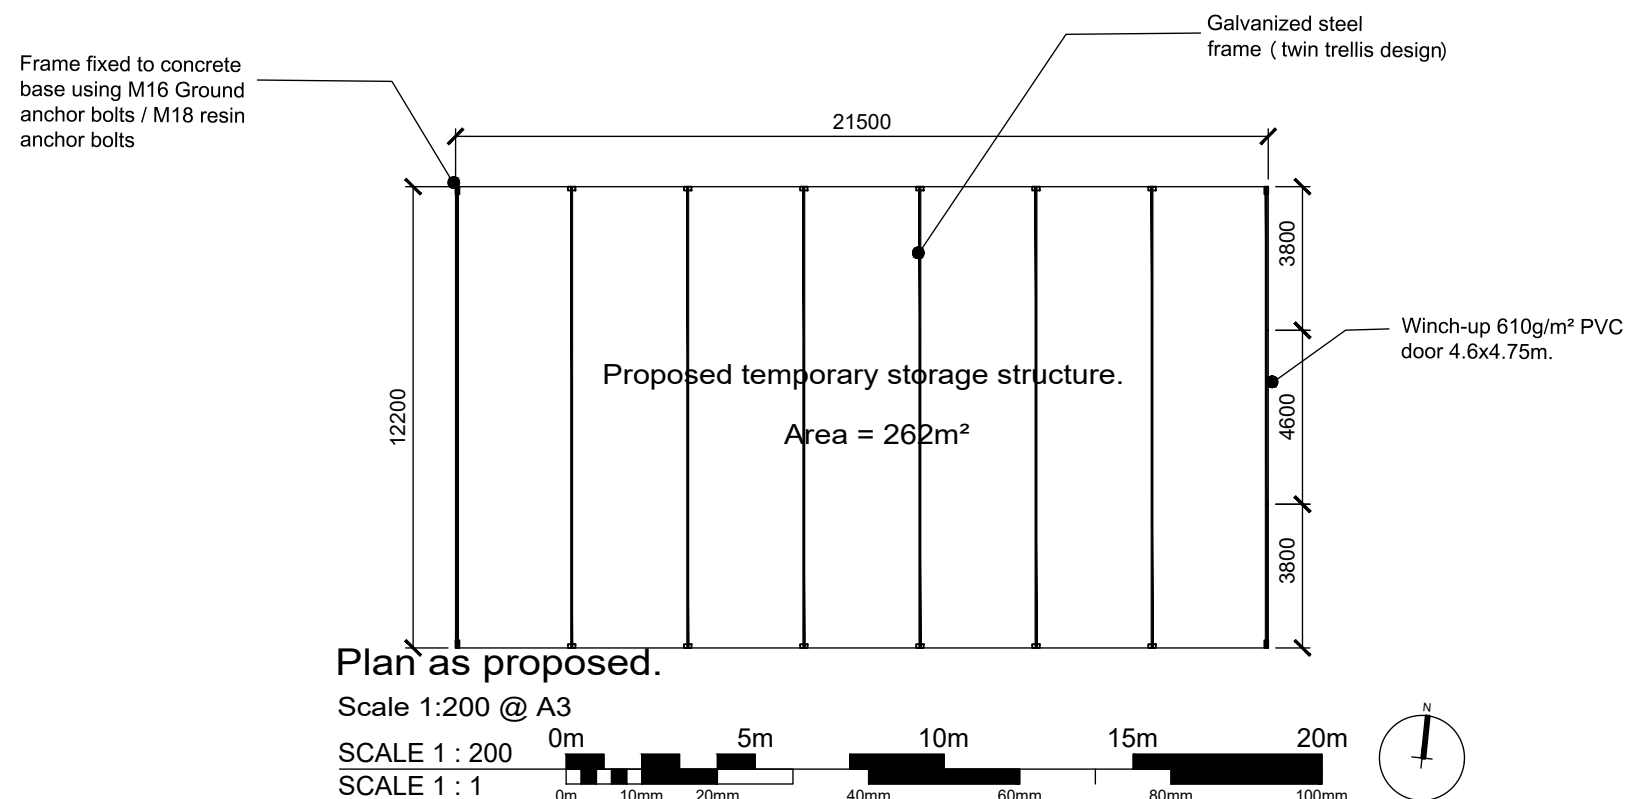


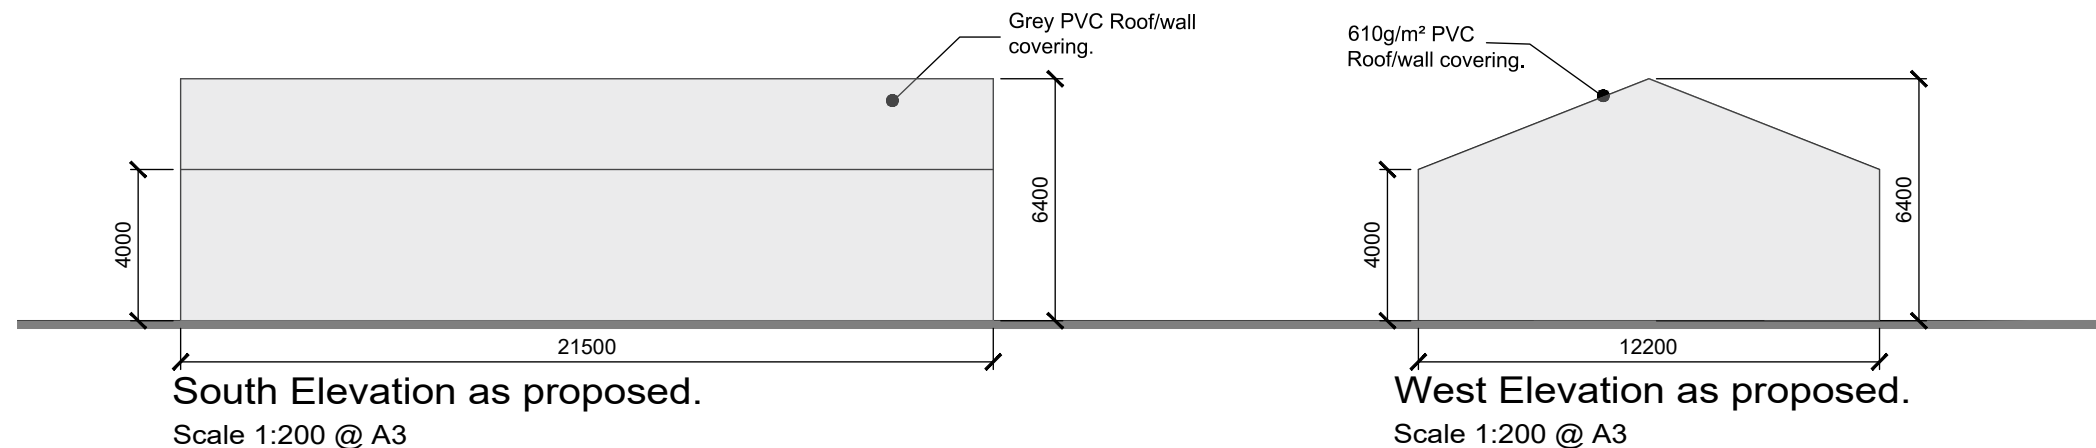

- Materials used to construct temporary storage unit:**
1. Galvanized steel frame constructed using twin trellis design.
 2. Grey 610g/m² PVC roof covering.
 3. Grey 610g/m² PVC wall covering.
 4. Grey Winch-up 610g/m² PVC door.
 5. Frame fixed to concrete base using M16 Ground anchor bolts/M18 resin anchor bolts.

(All information as provided by manufacturer/fabricator.)

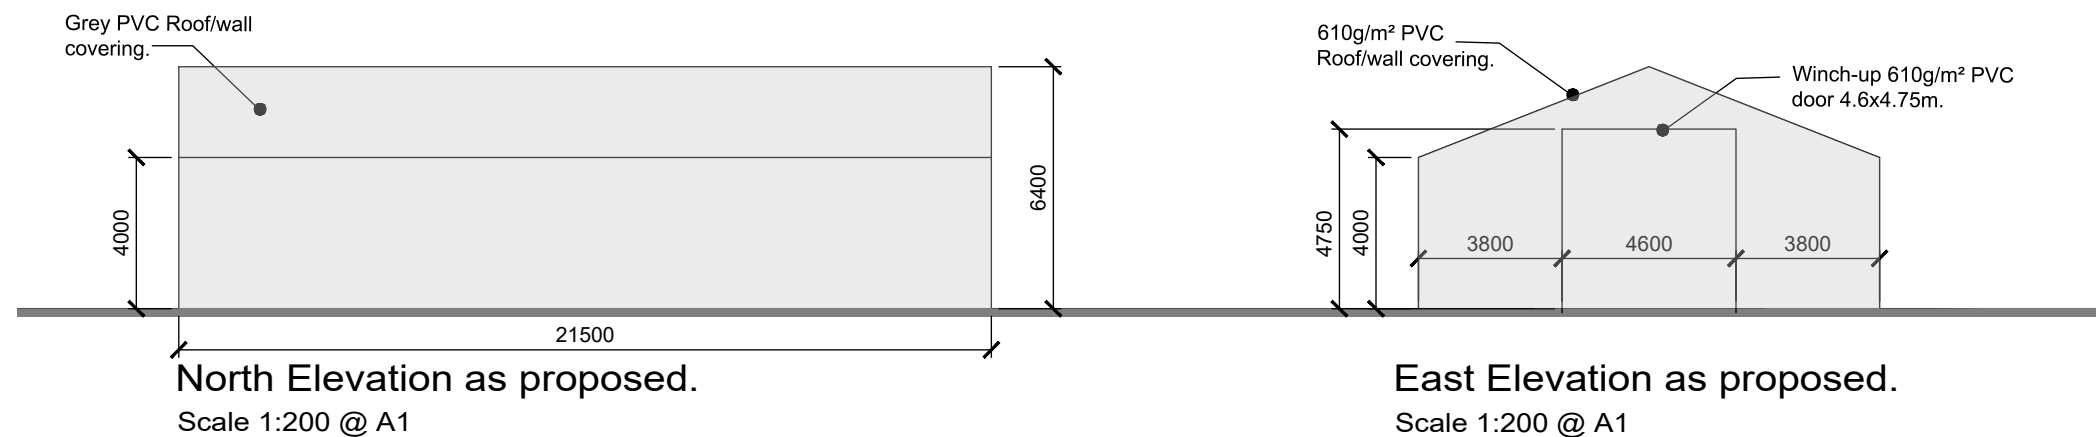

Site photos - Aug 2018.

Client:

J O Sims Ltd

Project: **Proposed temporary storage structure at Pudding Lane, Pinchbeck Spalding, Lincolnshire PE11 3TJ**

Drawing No.: **A1347D- 11**

Rev: **A**

Date: **Sept 2021**

Drawn by: **RDL**

Scale: **As Shown @ A3**

Checked by: **AJO**

DO NOT SCALE THIS DRAWING. THE CONTRACTOR IS DEEMED TO HAVE CHECKED ALL DIMENSIONS ON SITE AND REPORT ANY DISCREPANCIES TO OGLESBY & LIMB LTD. THE CONTENTS OF THIS DRAWING ARE COVERED BY COPYRIGHT AND REMAIN THE PROPERTY OF OGLESBY & LIMB LTD. WRITTEN APPROVAL MUST BE OBTAINED FROM OGLESBY & LIMB LTD PRIOR TO DUPLICATION OR REPRODUCTION OF THIS DRAWING OR ITS CONTENTS. ANY DIMENSIONS NOT SHOWN ARE TO BE CHECKED AND AGREED WITH OGLESBY & LIMB LTD.

Drawing Title:

Plan, elevations and section as proposed. (No change since previous approval)

PLANNING APPLICATION ISSUE (Resubmission)

Oglesby & Limb Ltd
Chartered Architect

Suite 1 Market Chambers
12 Market Place, Spalding
PE11 1SL

T: 01775 761196

e-mail: design@o-l-ltd.co.uk

