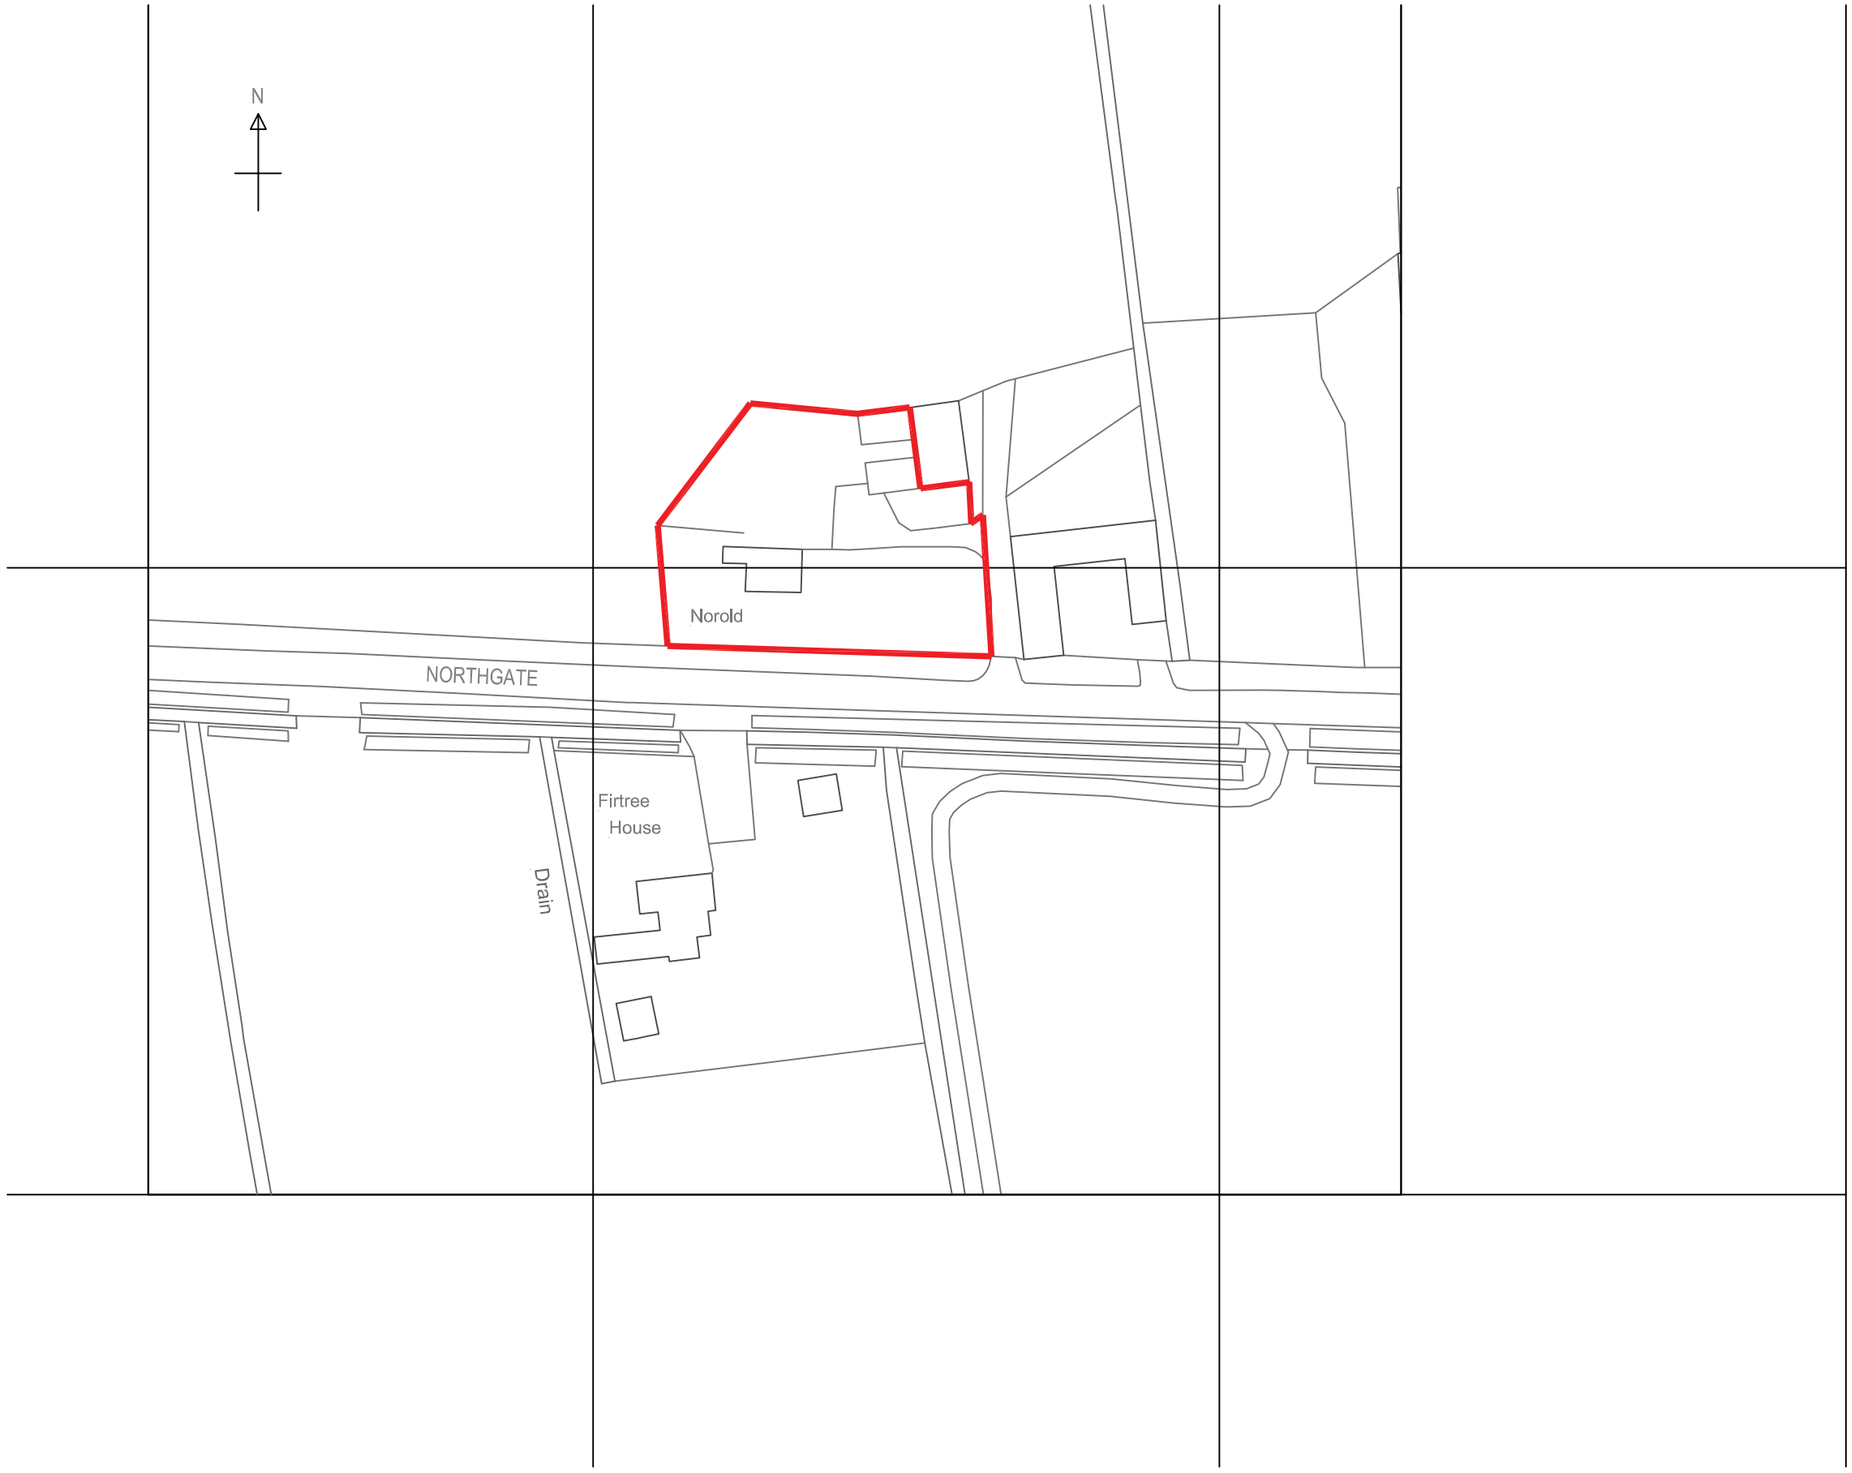


Site Location Plan
1:1250

Notes :

Rev	Date	Notes

Drawing Status :
PLANNING AUTHORITY APPROVAL

KMG DESIGN & MANAGEMENT LTD
13 Knight Street
Pinchbeck
Lincs
PE11 3RA

07885 251464

kerrie@kmgdesignandmanagement.co.uk
www.kmgdesignandmanagement.co.uk

Client : Mr & Mrs Woolsey

Project : "Tusitala"
Northgate, Pinchbeck

Drawing Title :
Site Location Plan

Contract No. : A105

Drawn By : KMG | **Date :**

Drawing Number : A105-PL-007 | **Revision :**