


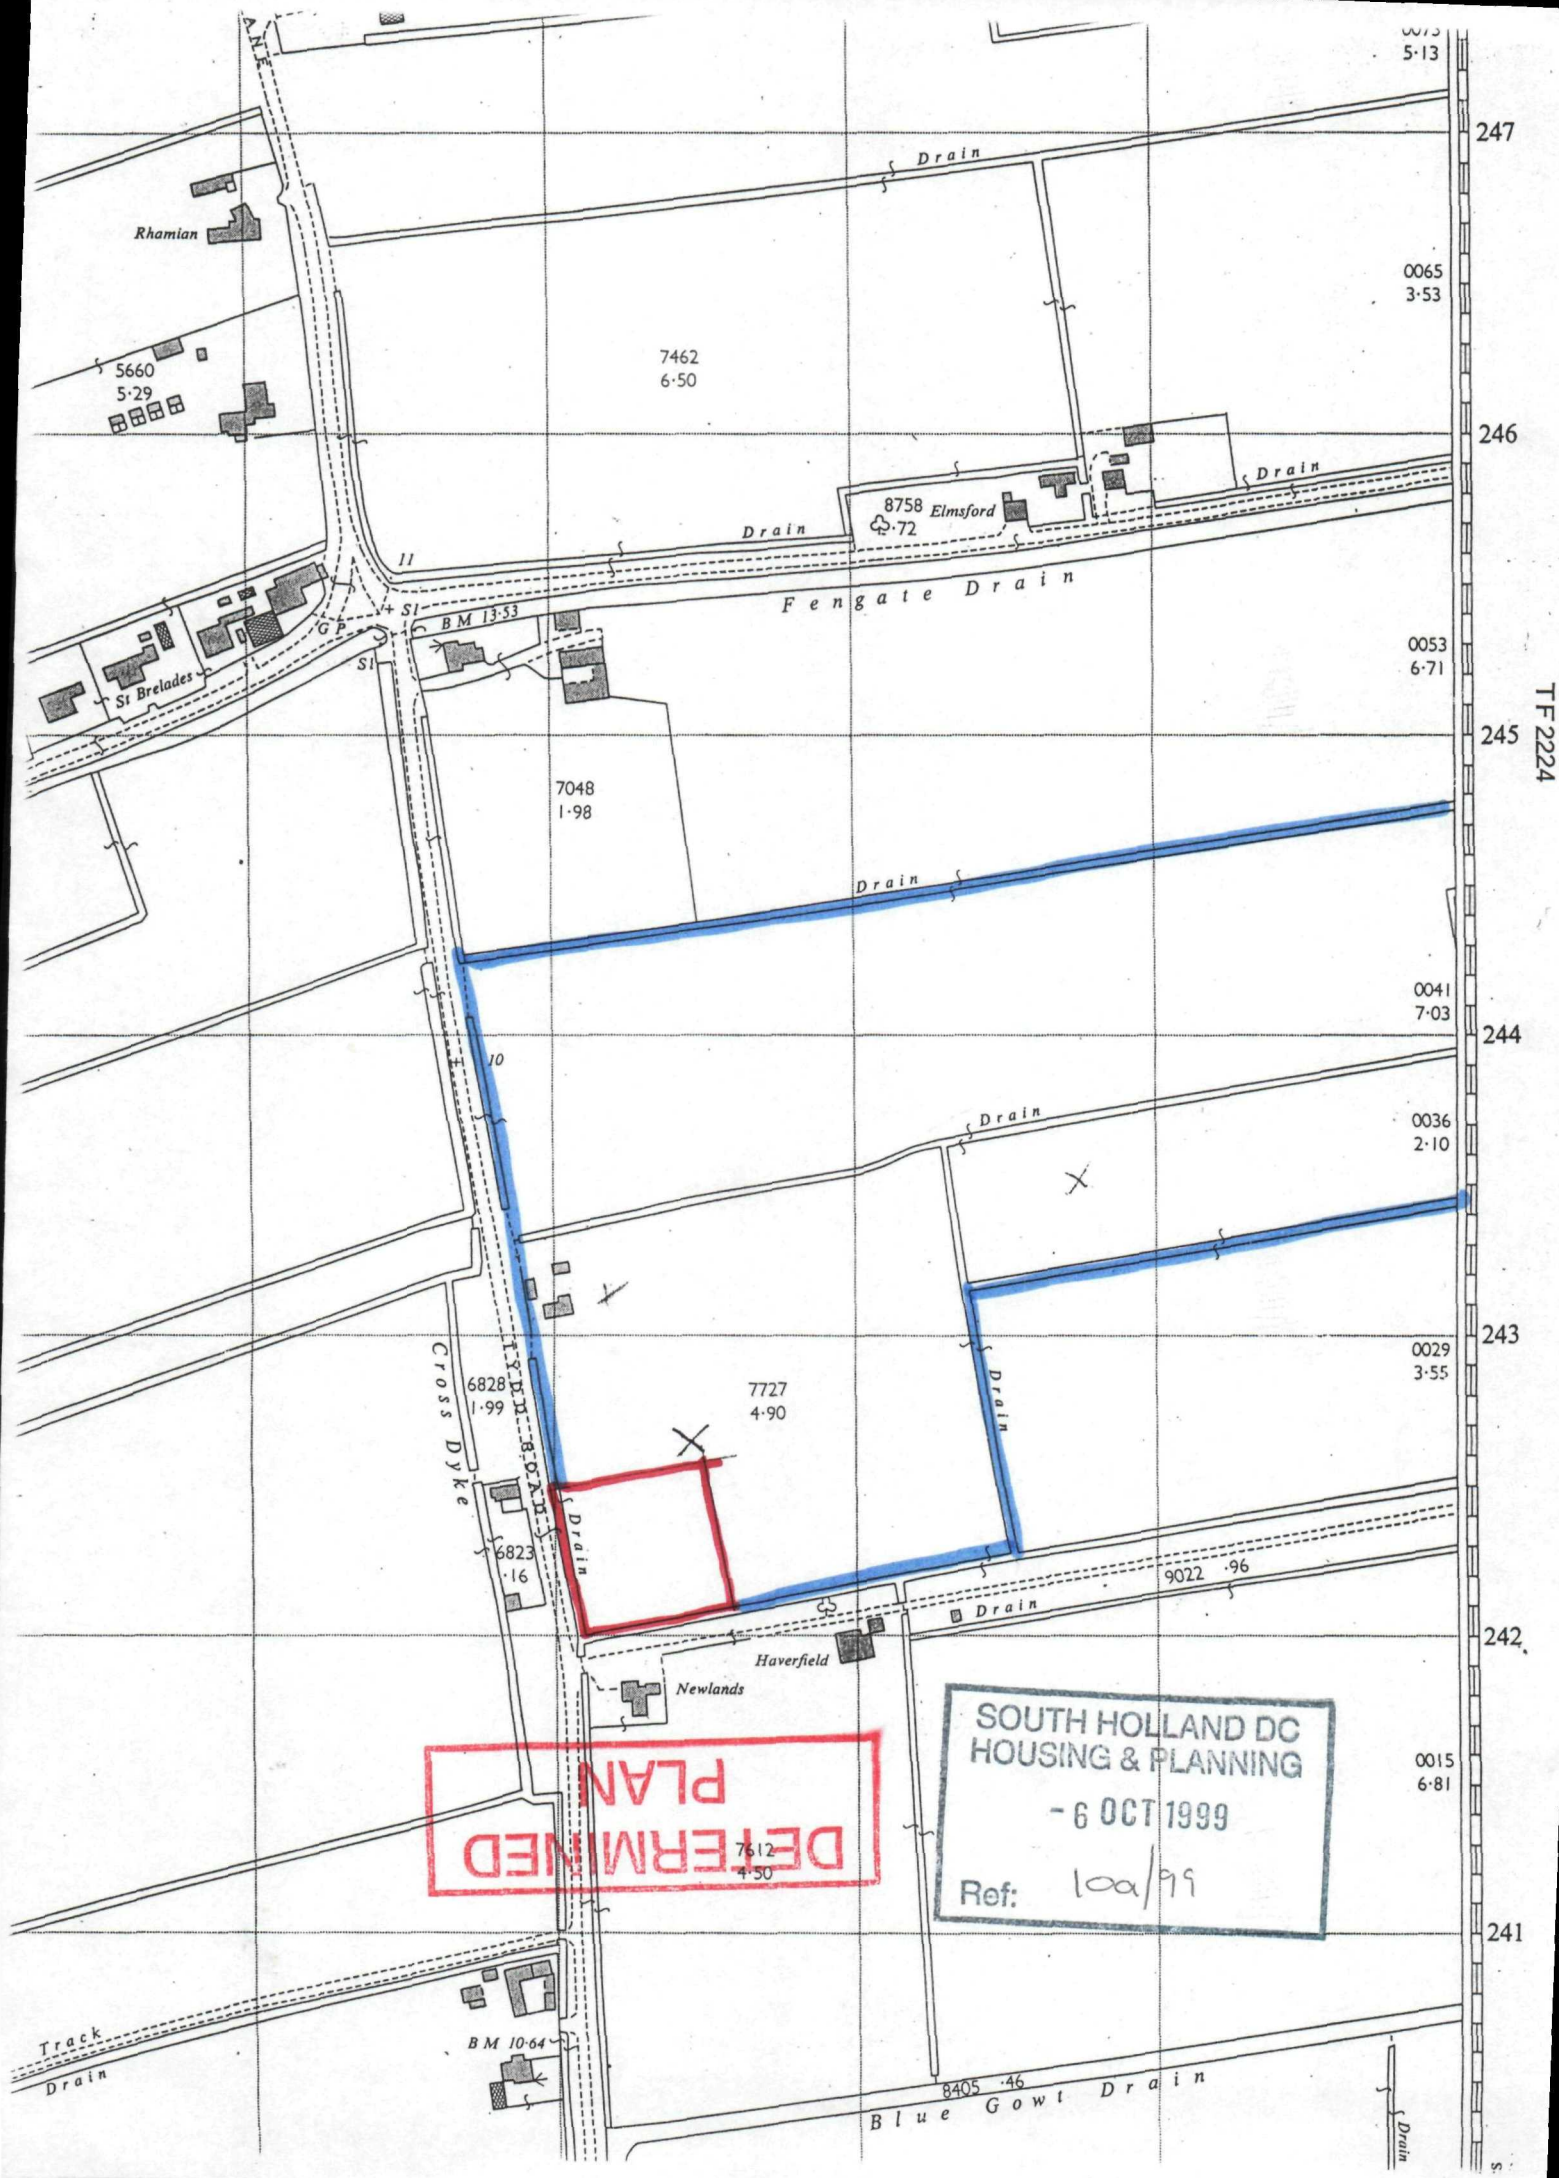

DETERMINED PLAN

SOUTH HOLLAND DC
HOUSING & PLANNING
- 6 OCT 1999
Ref: 10a/99


**DETERMINED
PLAN**

SOUTH HOLLAND DC
HOUSING & PLANNING


- 6 OCT 1999

1001/99

Ref:

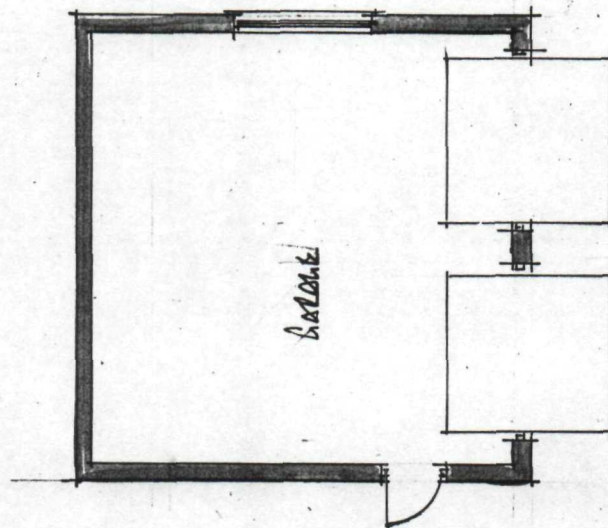

Colonnade Plan

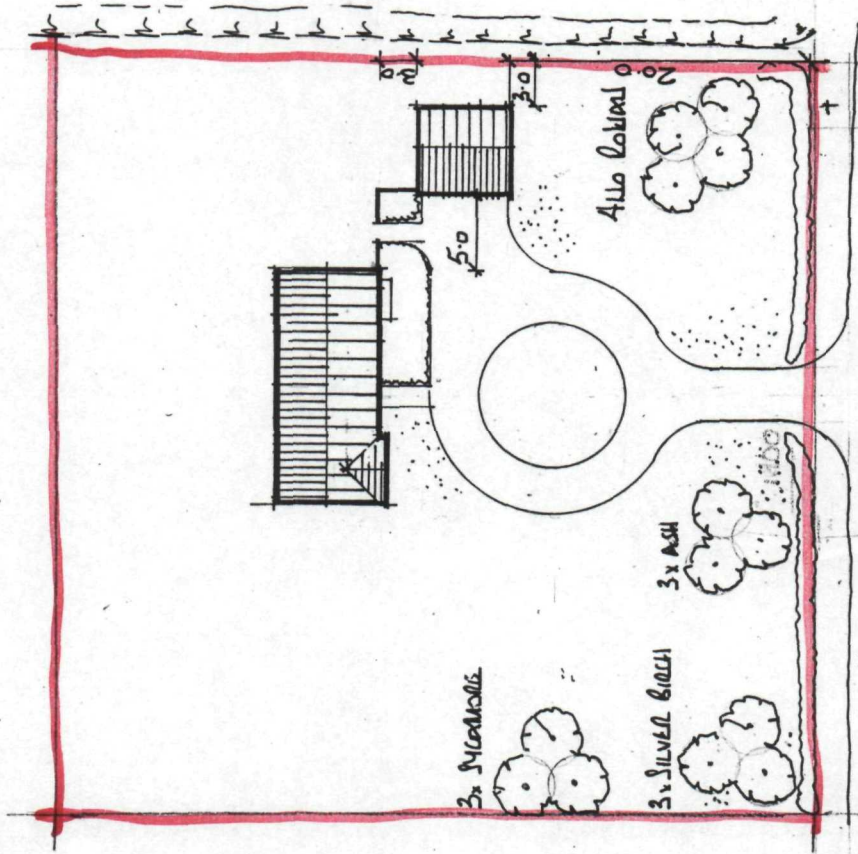

Block Plan

A	Date	Revisions
© copyright		
East Midlands Design Associates Willow Lodge, Horseshoe Road, Spalding, Lincs. PE11 3JA Tel: Spalding (0775) 767968		
Client	M L C. WOOD JEWELL	
Job Title	Proposed Dwelling, Colonnade At Mrs Lord Spalding.	
Drawing Title	Plan of Colonnade Block Plan	
Scale	1/100 - 1/500	
Date	06/09	Drawn by AL
Dwg. No.	99/38/02	
Rev		