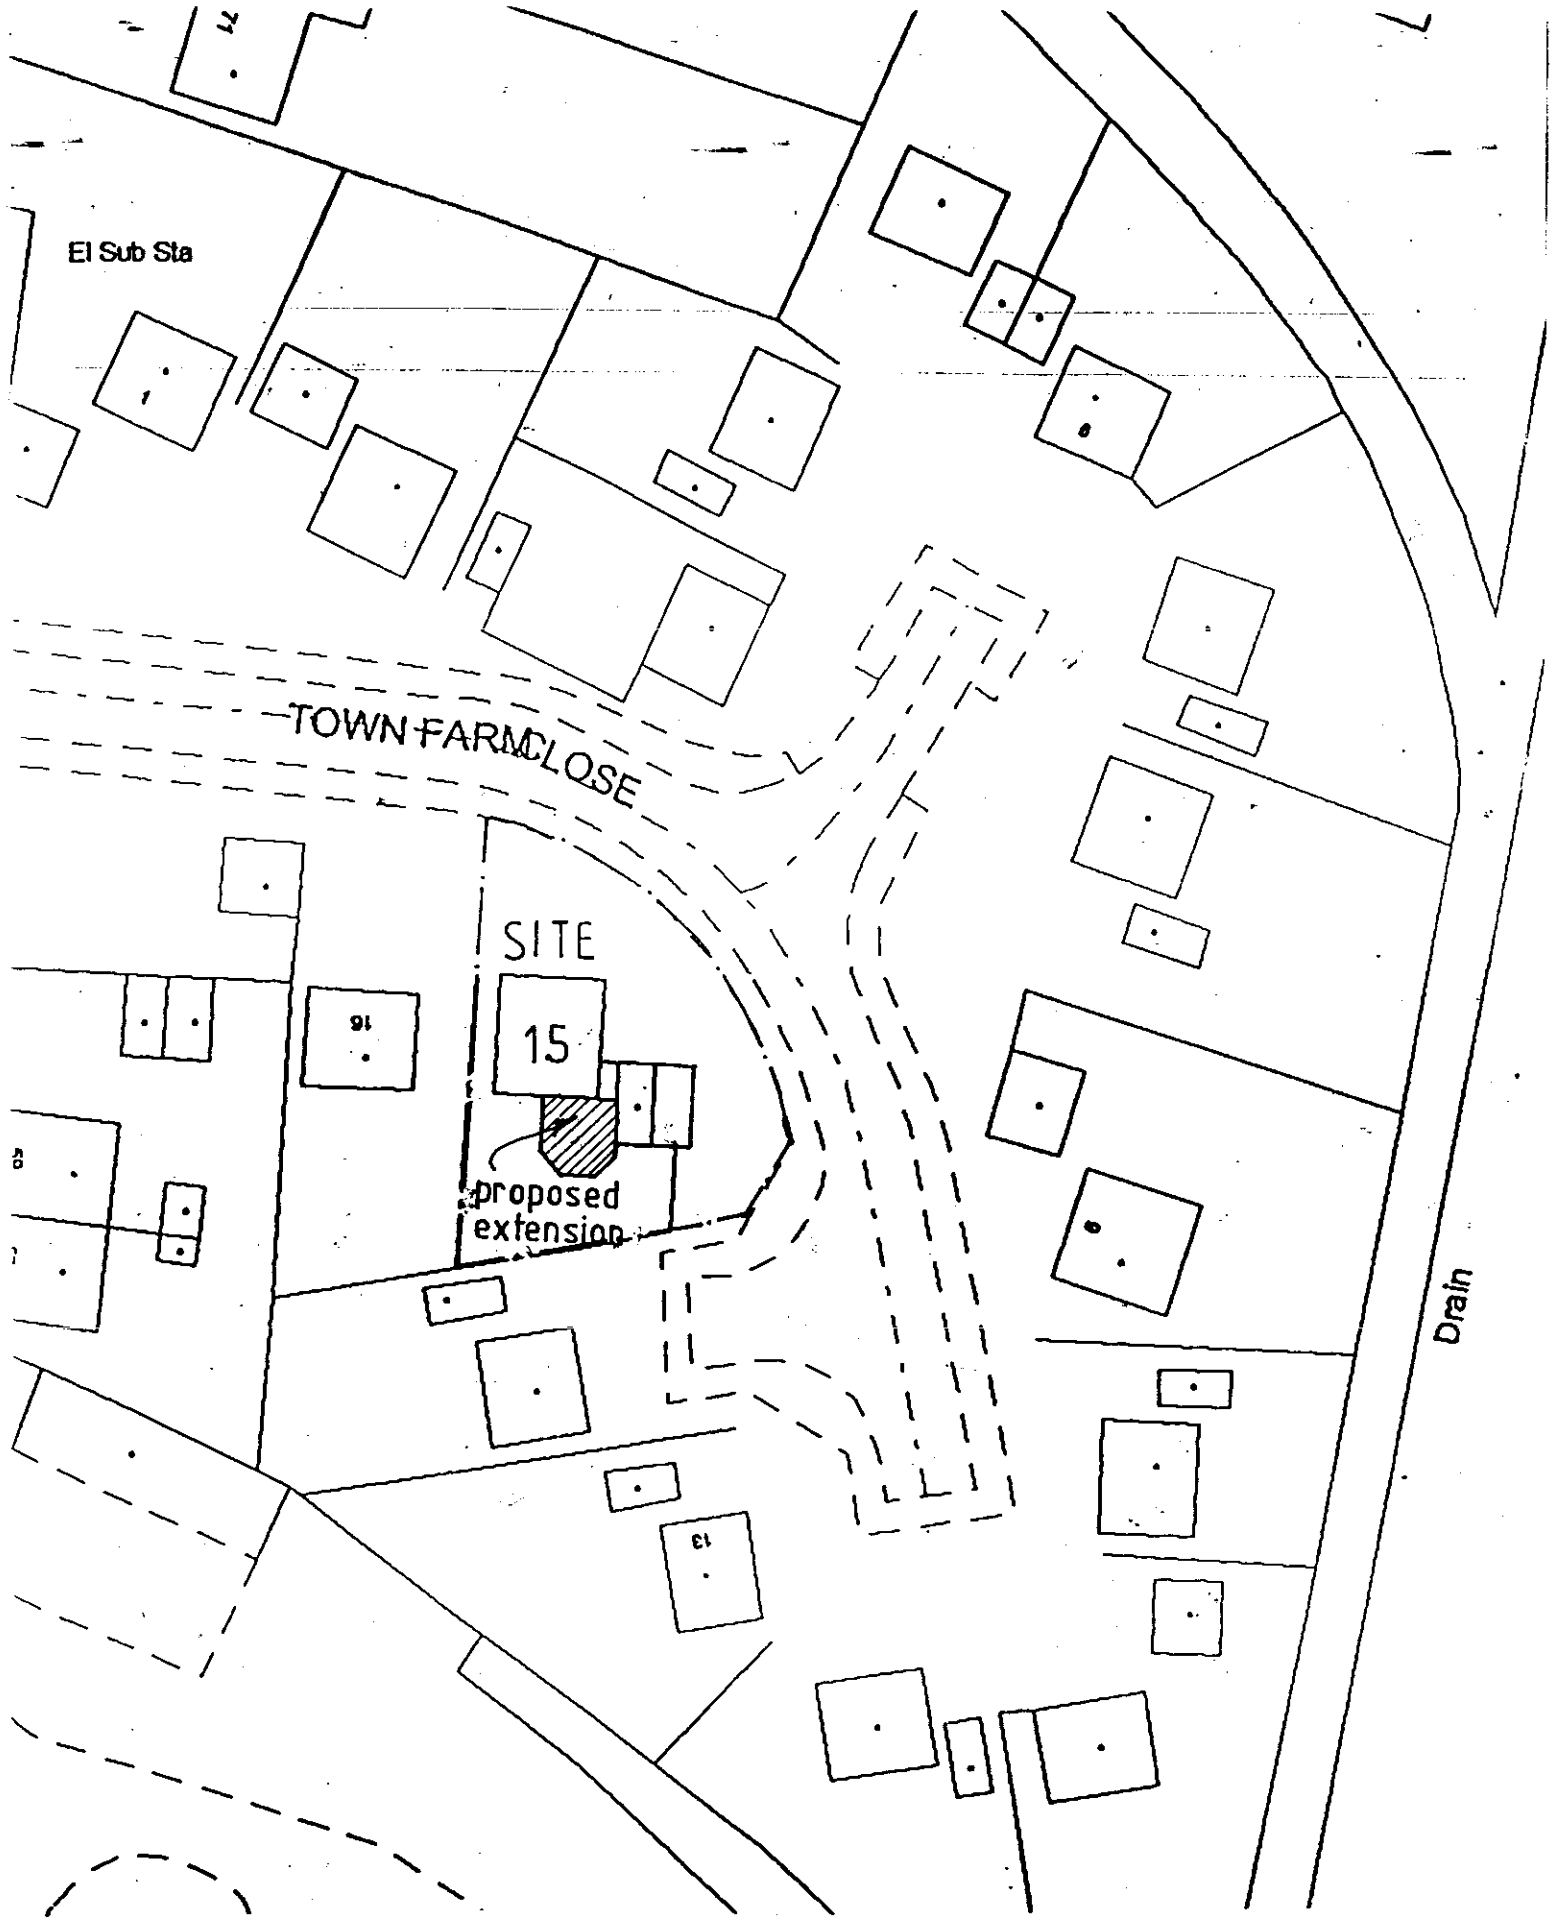

Block Plan scale 1: 500

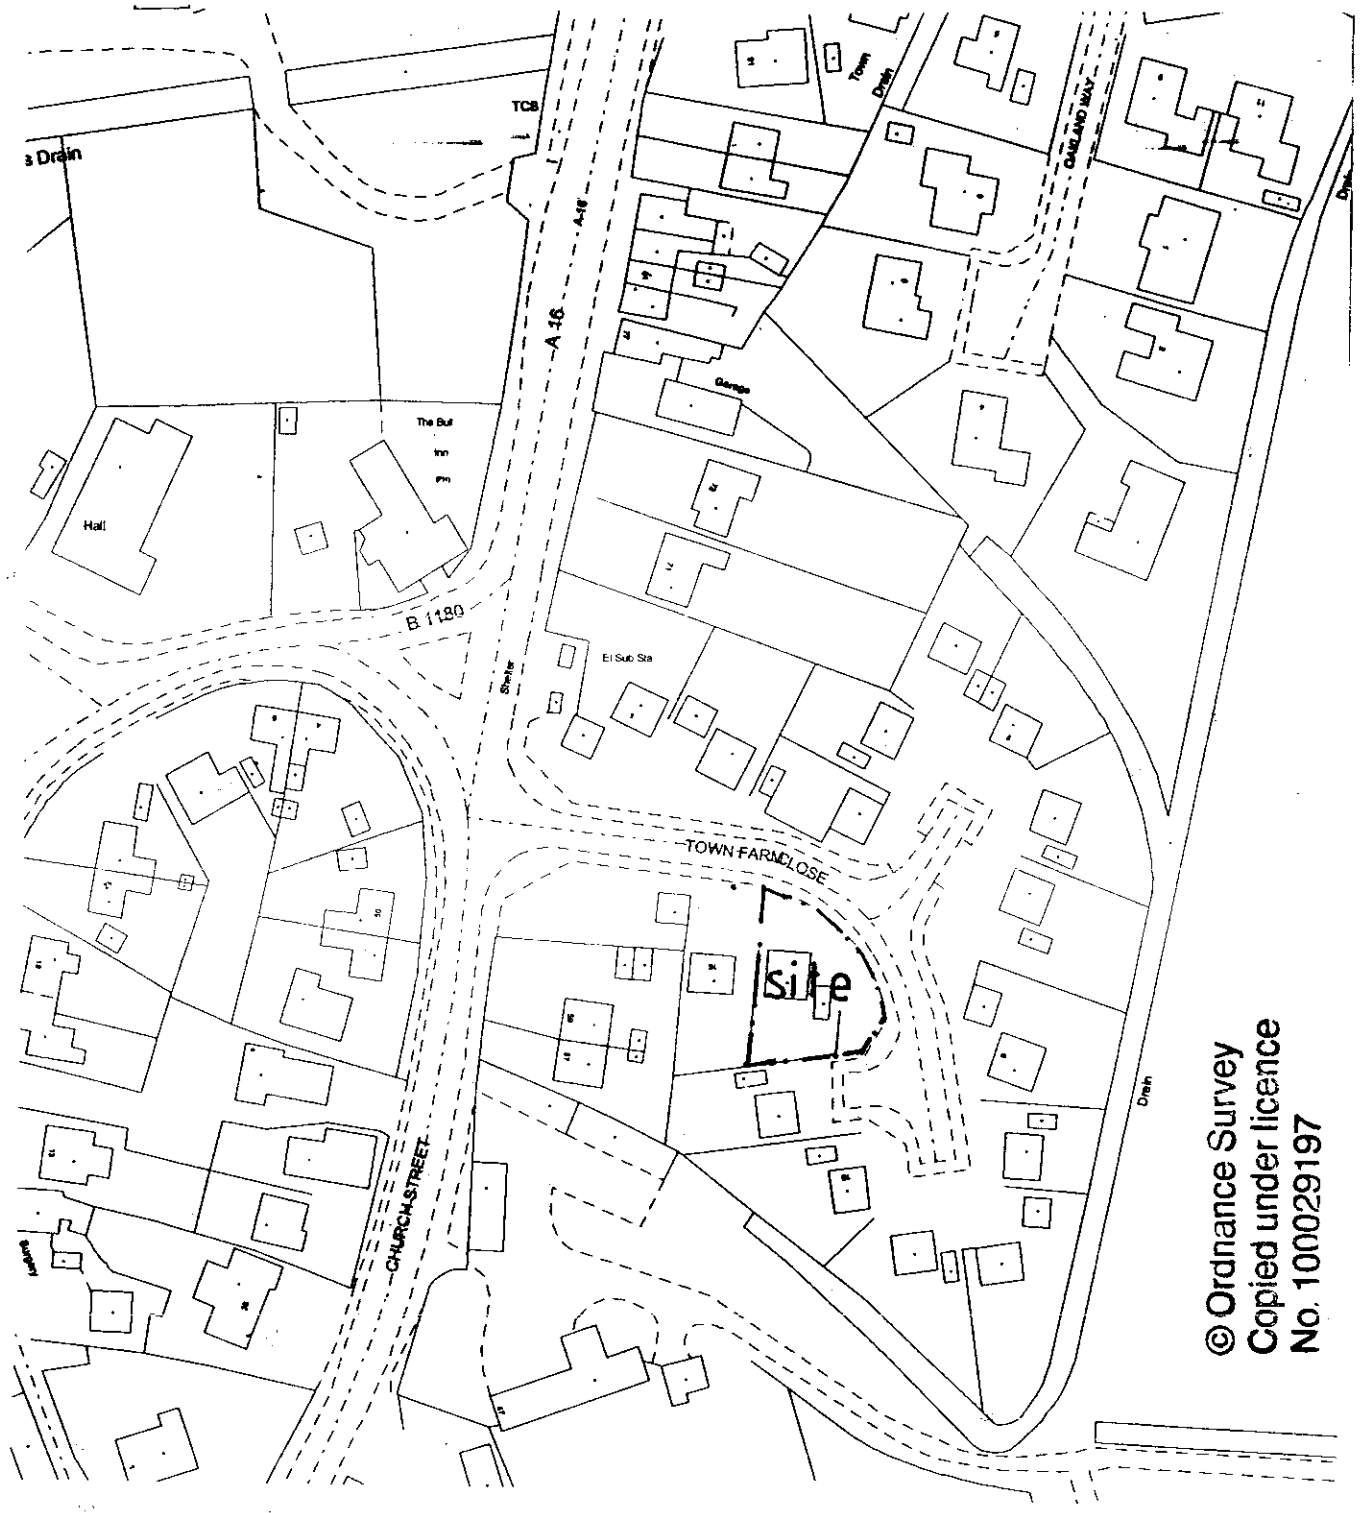

© Ordnance Survey
Copied under licence
No. 100029197

OS Location Plan scale 1: 1250

SNDC
Planning & Development
11 SEP 2002
Ref 10/10/02

N

ROBERT LOWE
CHARTERED ARCHITECT
Beck House, Kirton Holme
Boston, Lincs., PE20 1TT
Phone/fax 01205-290266
Mobile 07774-927965
e-mail rob.lowe@bigfoot.com

Project:
Proposed Sun Room
15 Town Farm Close
Pinchbeck, Lincs.

Client:
Mr. & Mrs. Burgess

Drawing Title:
OS LOCATION PLAN
BLOCK PLAN

Date:
July 2002

Scale:
1: 1250
& 1: 500

Project No: 0242

Drawn: RWL

Drawing No: 01

Rev:

Contractors are to check all dimensions on site and to report any discrepancy to the Architect.
Do not scale from the drawing.
© 2002

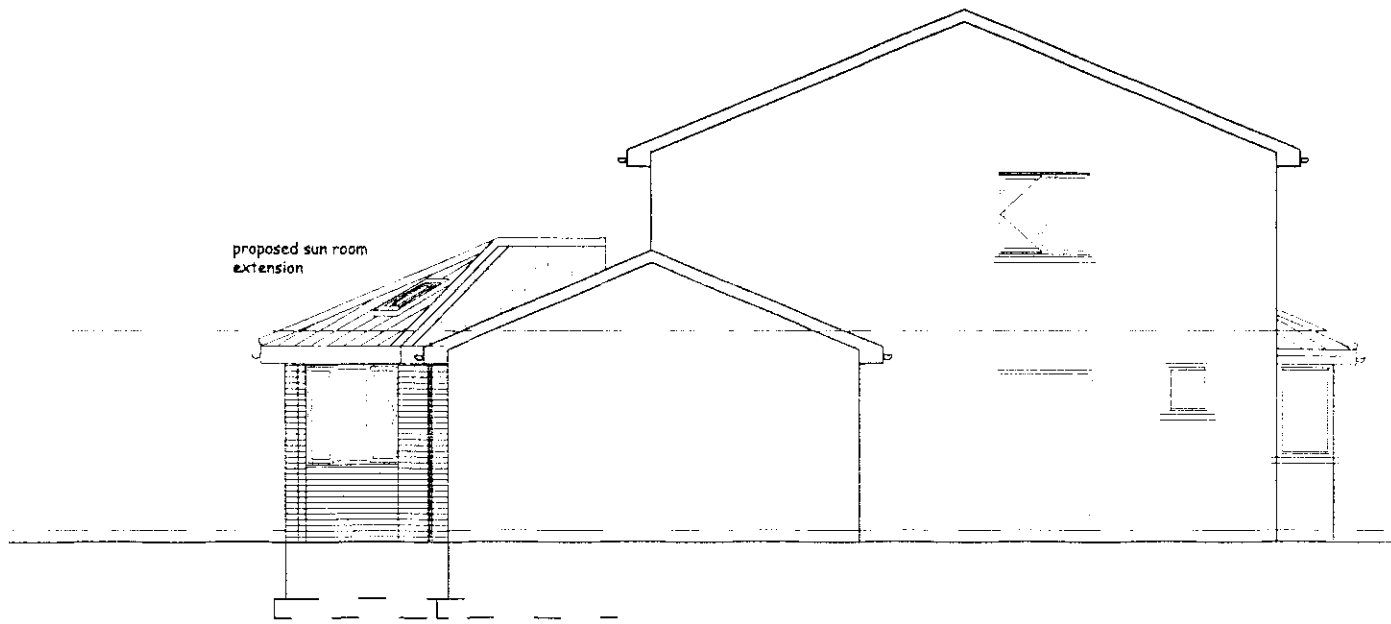

East Elevation

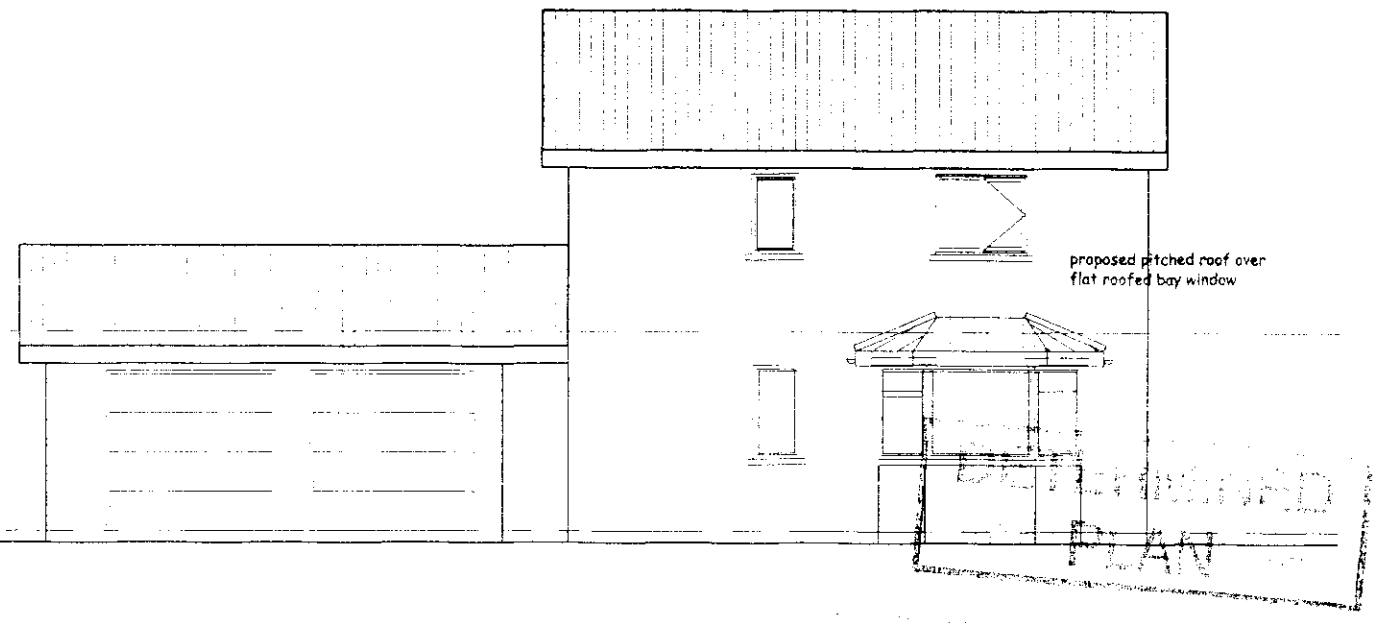

North Elevation

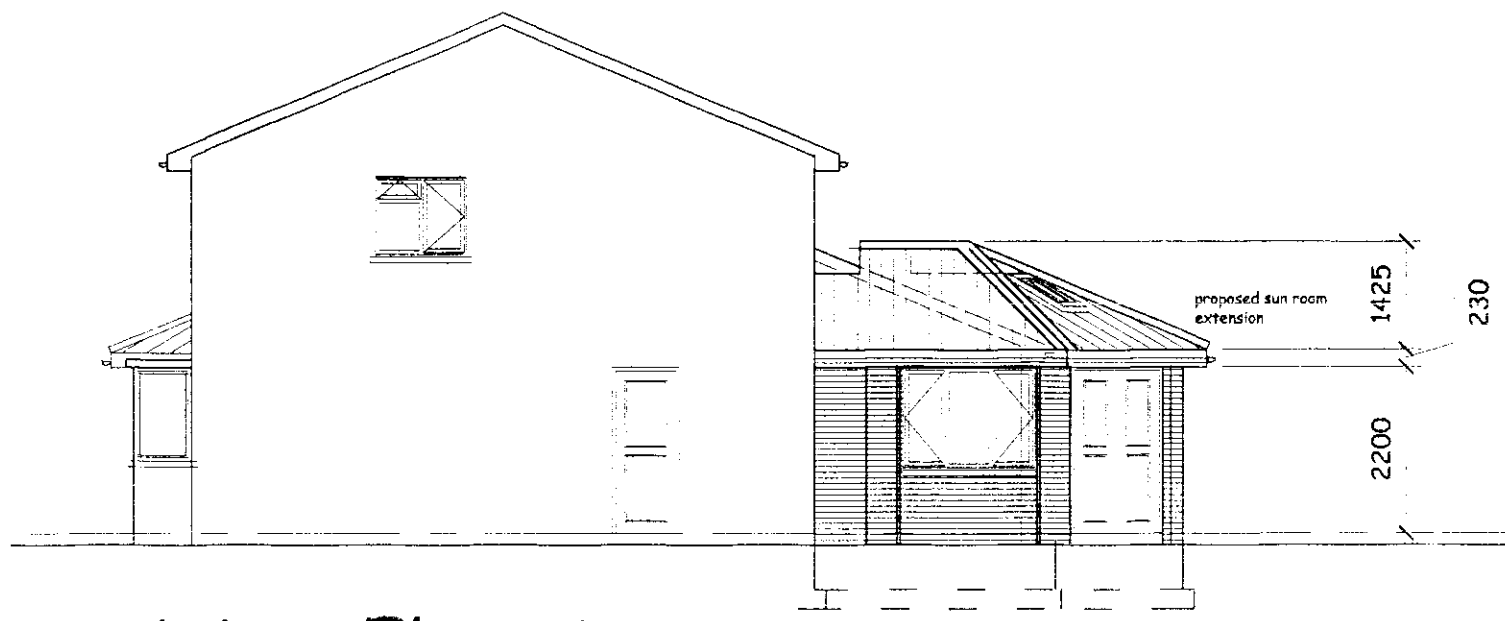

West Elevation

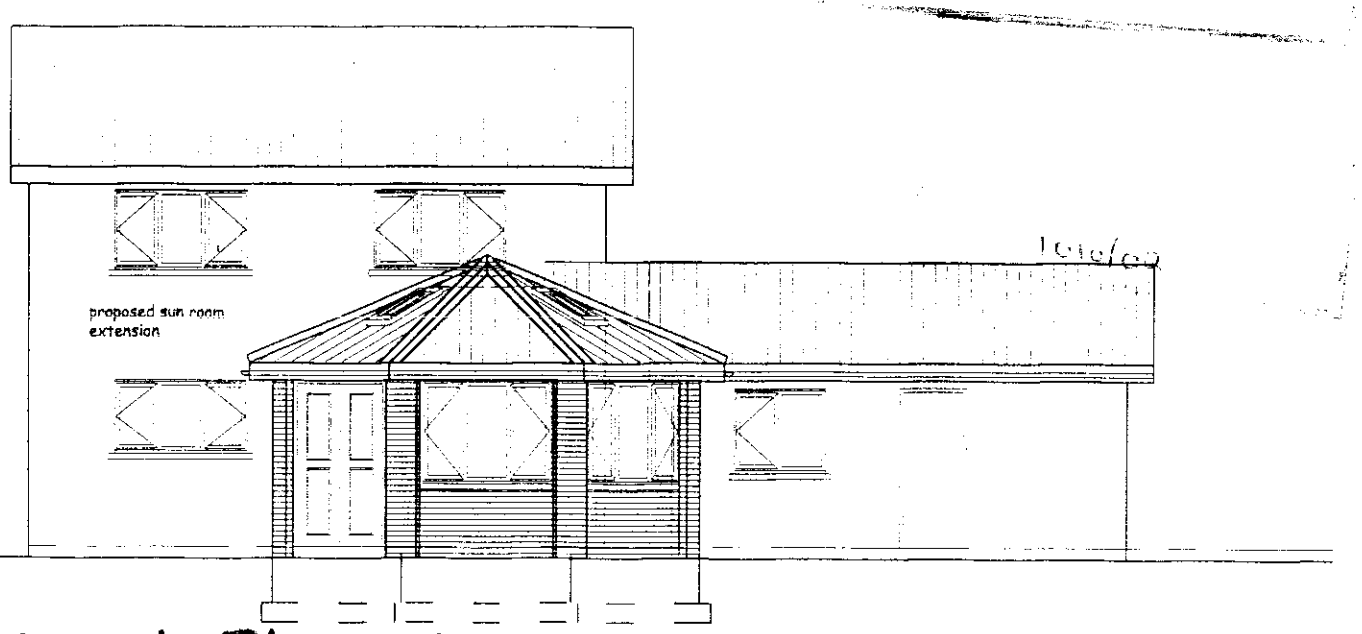

South Elevation

Rev. C - Jan'2003 - proposed new garden wall omitted

ROBERT LOWE
CHARTERED ARCHITECT
Beck House, Kirton Holme
Boston, Lincs., PE20 1TT
Phone/fax 01205-290266
Mobile 07774-927965
e-mail rob.lowe@bigfoot.com

Project:
Proposed Sun Room
15 Town Farm Close
Pinchbeck, Lincs.

Client:
Mr. & Mrs. Burgess

Drawing Title:
ELEVATIONS

Date:
July 2002

Scale:
1: 100

Project No:
0242

Drawn:
RWL

Drawing No:
05

Rev:
C

Contractors are to check all dimensions on site and to report any discrepancy to the Architect.
Do not scale from the drawing.
© 2002

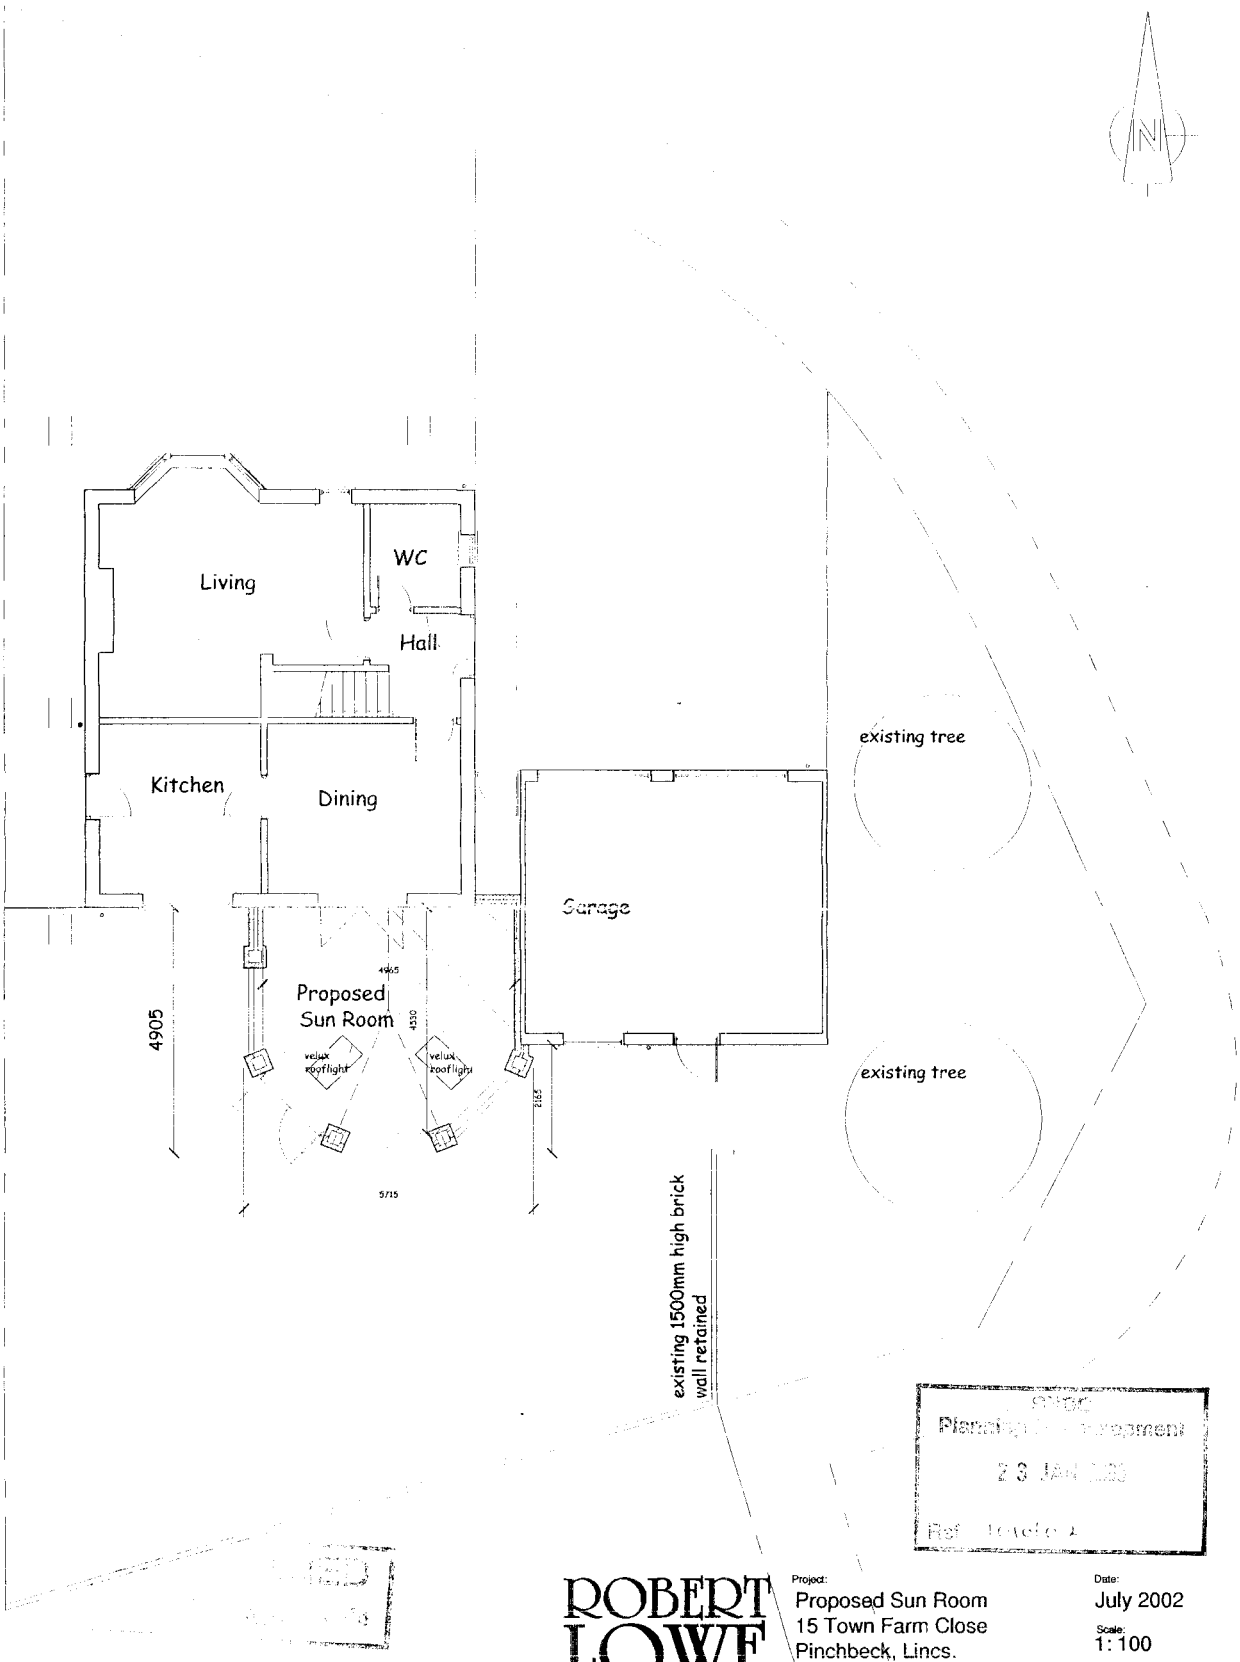

Rev. C - Jan'2003 - proposed new garden wall omitted, trees retained

ROBERT LOWE
CHARTERED ARCHITECT
Beck House, Kirton Holme
Boston, Lincs., PE20 1TT
Phone/fax 01205-290266
Mobile 07774-927965
e-mail rob.lowe@bigfoot.com

Project:
Proposed Sun Room
15 Town Farm Close
Pinchbeck, Lincs.

Client:
Mr. & Mrs. Burgess

Drawing Title:
SITE & GROUND
FLOOR PLAN

Date:
July 2002

Scale:
1:100

Project No:
0242

Drawn:
RWL

Drawing No:
04

Rev:
C

Contractors are to check all dimensions on site and to report any discrepancy to the Architect.
Do not scale from the drawing.
© 2002