SOUTH HOLLAND DC
HOUSING & PLANNING
11 APR 2000
Ref: 1016/99.

AMENDED PLAN
Ref. A1

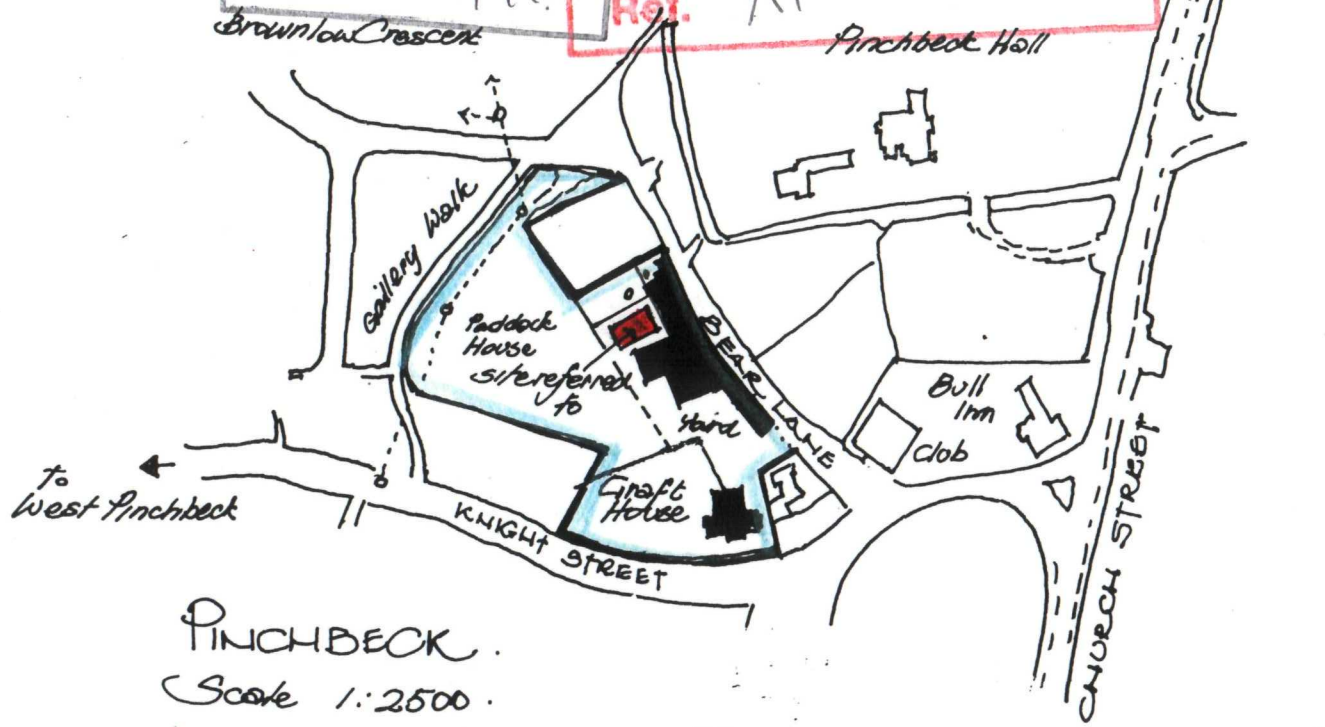

PINCHBECK.
Scale 1:2500.
IDENTIFICATION.

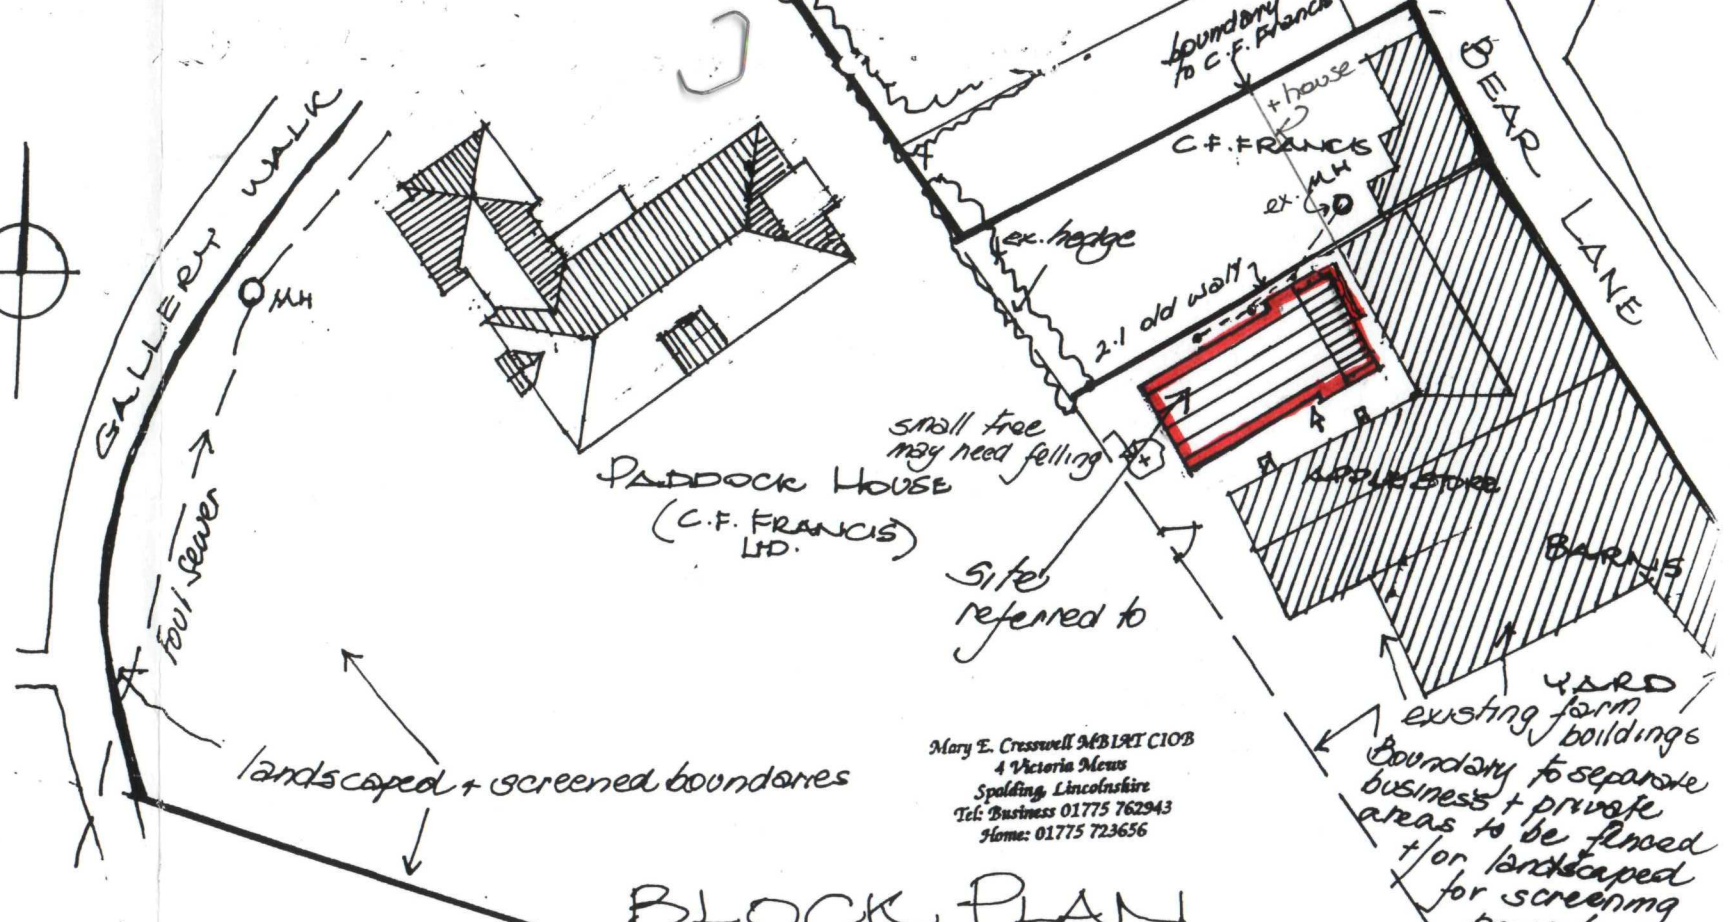

Mary E. Cresswell MBIBT CIOB
4 Victoria Mews
Spalding, Lincolnshire
Tel: Business 01775 762943
Home: 01775 723656

BLOCK PLAN
Scale: 1:500.

PROPOSED BUNK-HOUSE ACCOMODATION
BEAR LANE - PINCHBECK for MESSRS CECIL FRANCIS LIMITED. Drwg no: 203/3
December ~~May~~ 1999. B. April 2000 B/Regs.

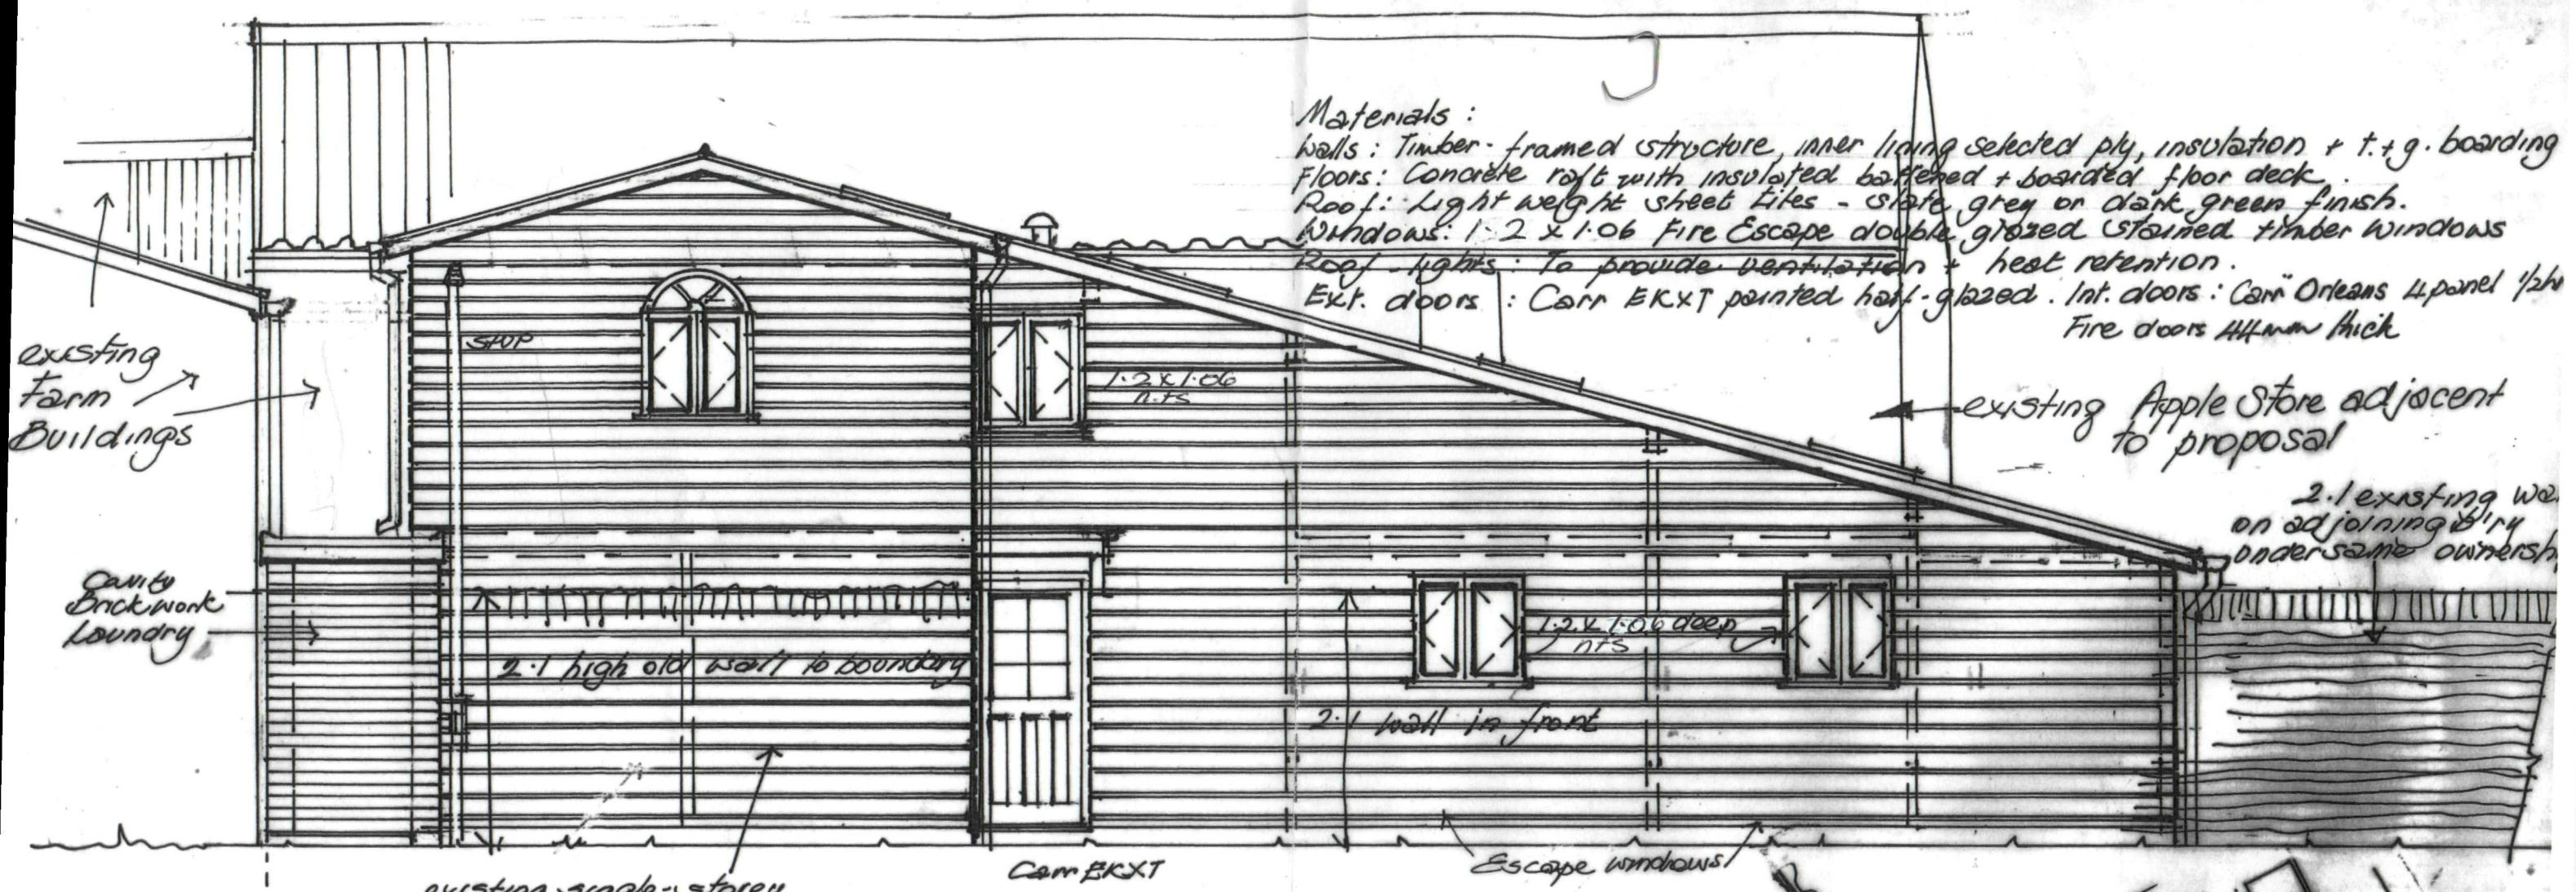

SIDE ELEVATION from North-west.

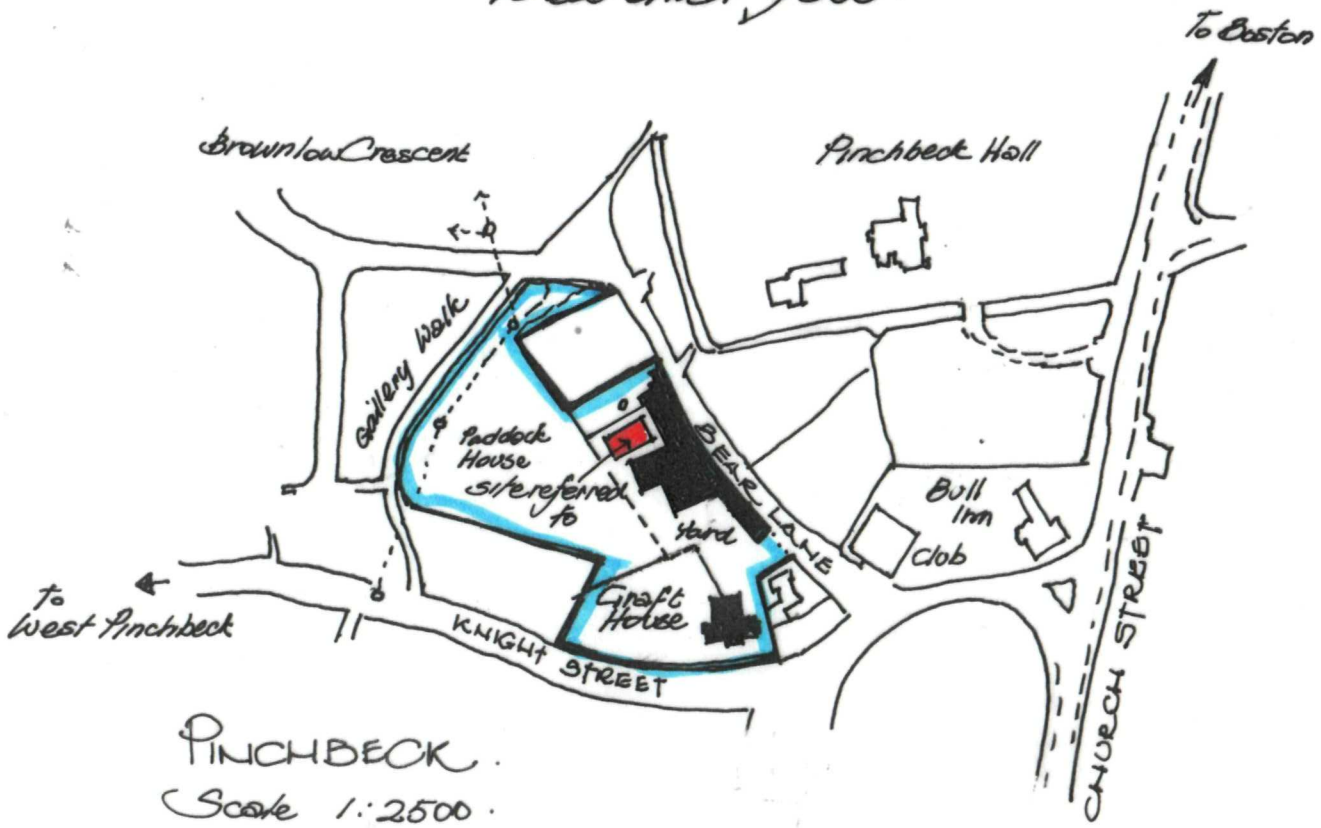

PINCHBECK.
Scale 1:2500.

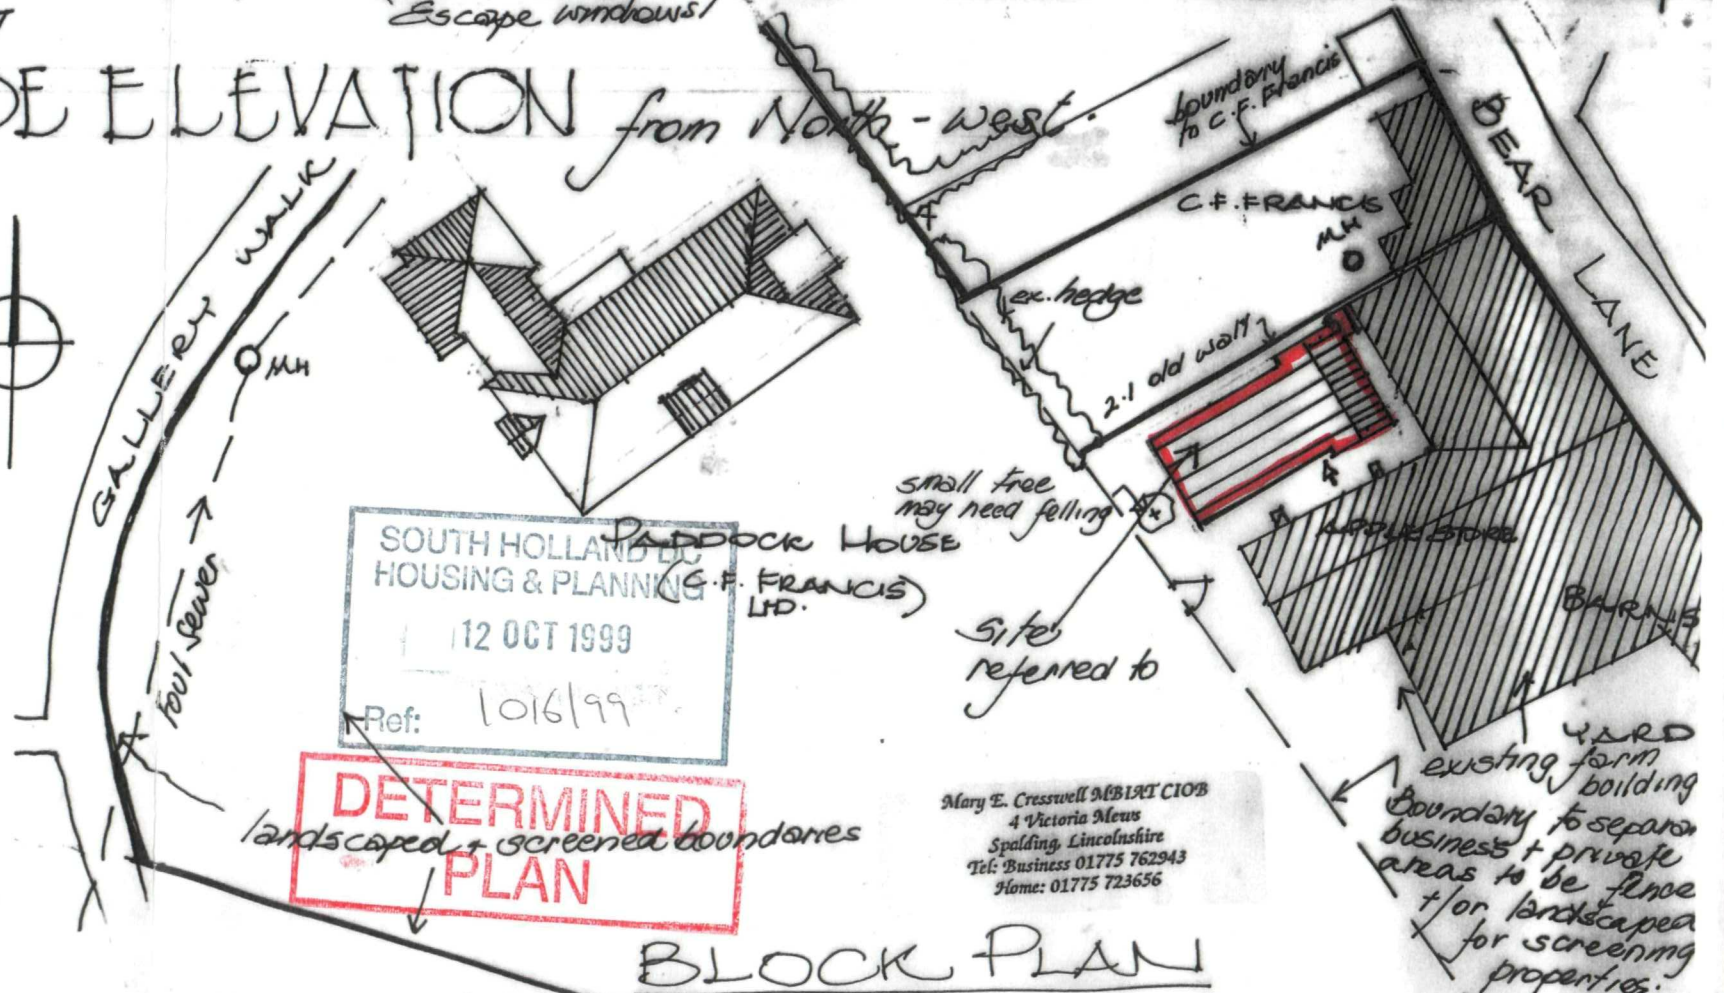

SOUTH HOLLAND DC
HOUSING & PLANNING
12 OCT 1999
Ref: 1016/99

DETERMINED PLAN

Mary E. Cresswell MBIAT CIOB
4 Victoria Mews
Spalding, Lincolnshire
Tel: Business 01775 762943
Home: 01775 723656

BLOCK PLAN
Scale: 1:500.

IDENTIFICATION. PROPOSED BUNK-HOUSE ACCOMODATION
BEAR LANE • PINCHBECK for MESSRS CECIL FRANCIS LIMITED. Drwg no: 203/3