BUNK HOUSE for MESSRS C.F. FRANCIS (FRUIT FARMS) LTD


FRONT ELEVATION · S/WEST. DRAWING No. 203/6.

Oct. 1999.


Scale: 1:50m.

SOUTHERN LAND DC
RESOURCE PLANNING
12 OCT 1999
No. 1016/99

DETERMINED
PLAN

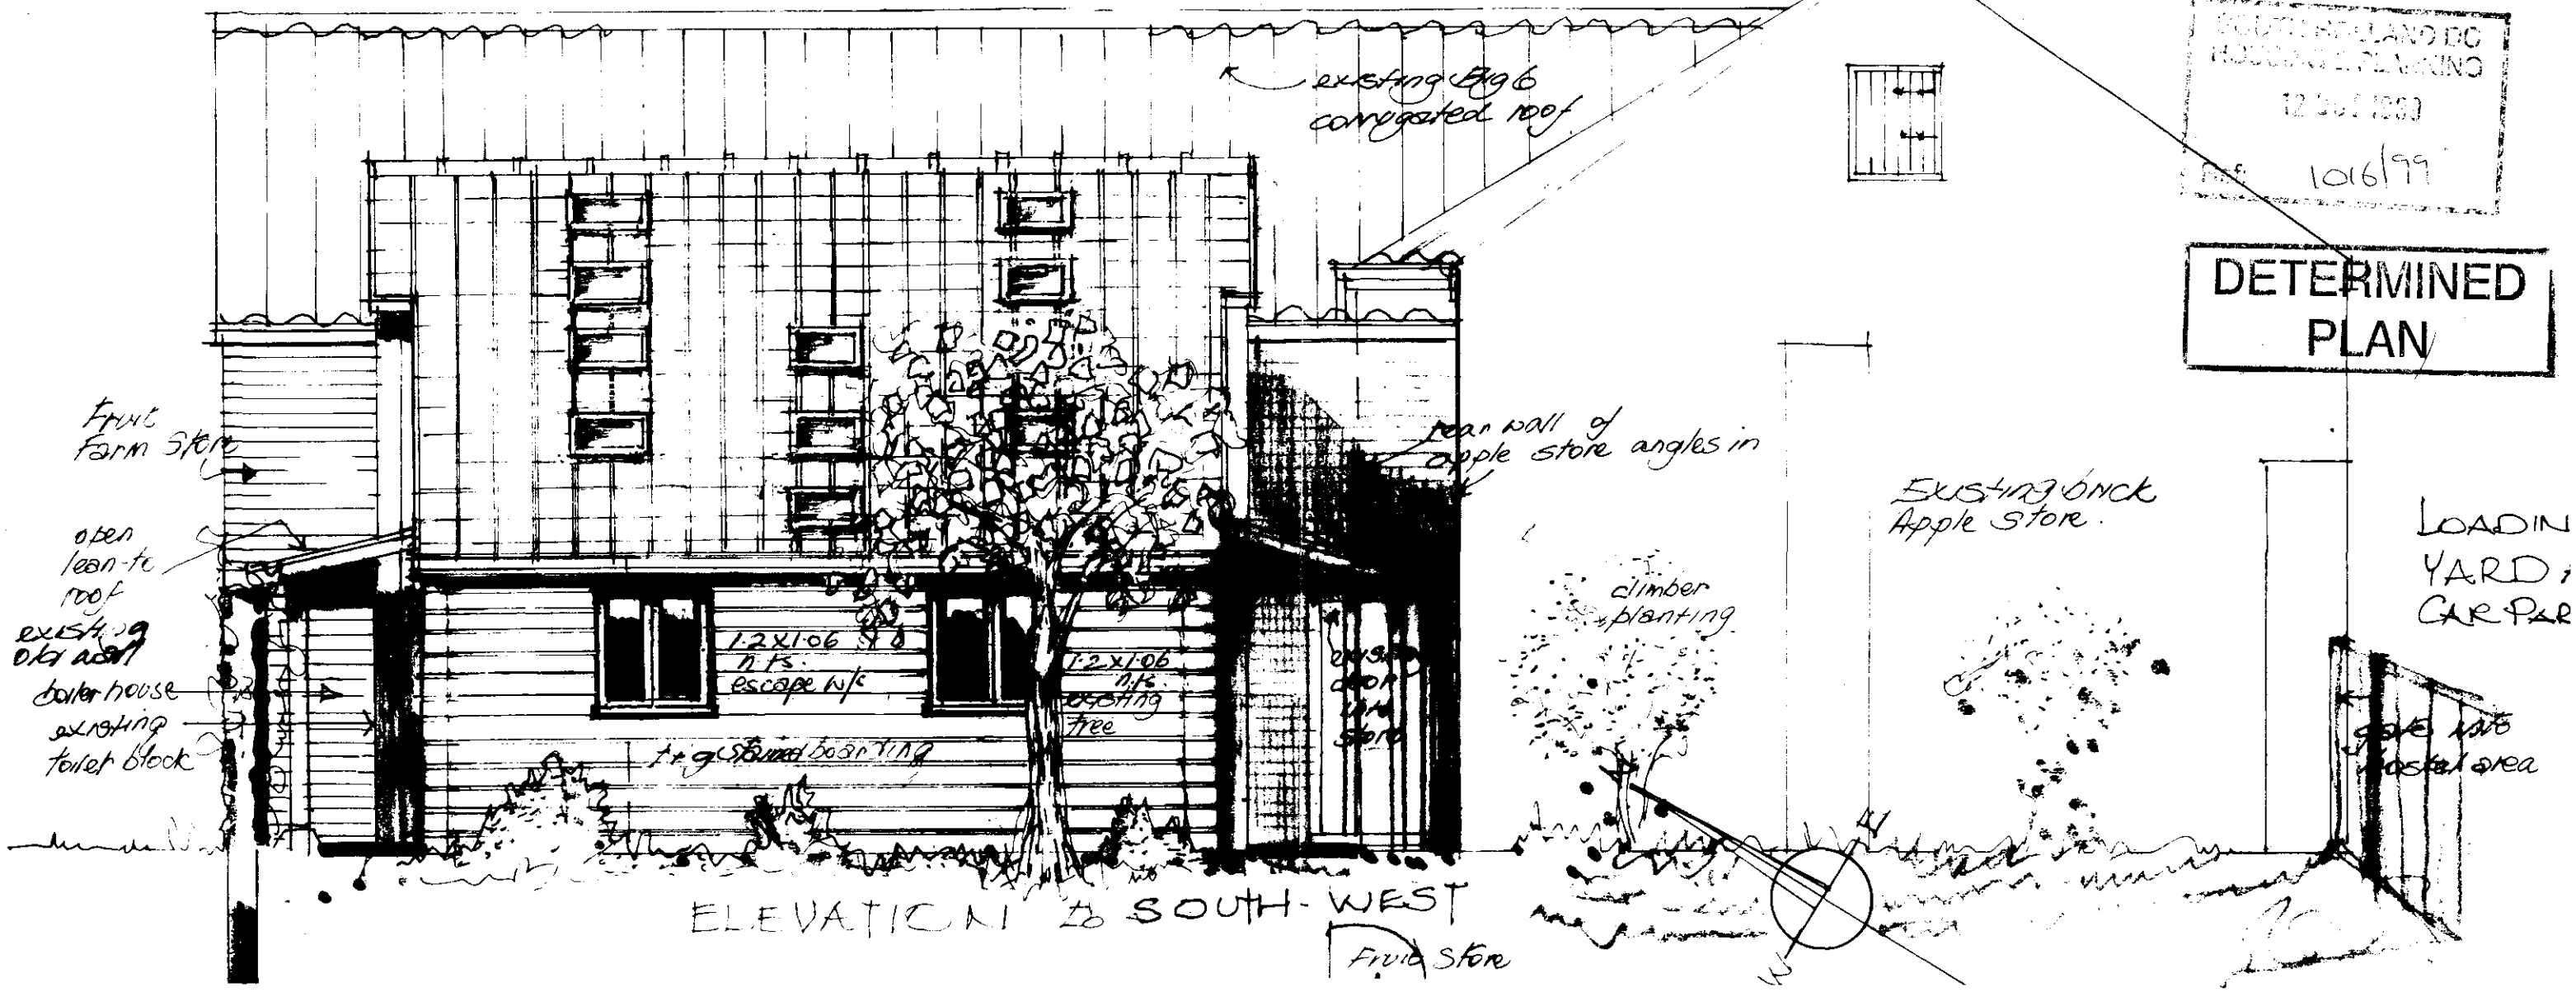

ELEVATION 2 SOUTH-WEST

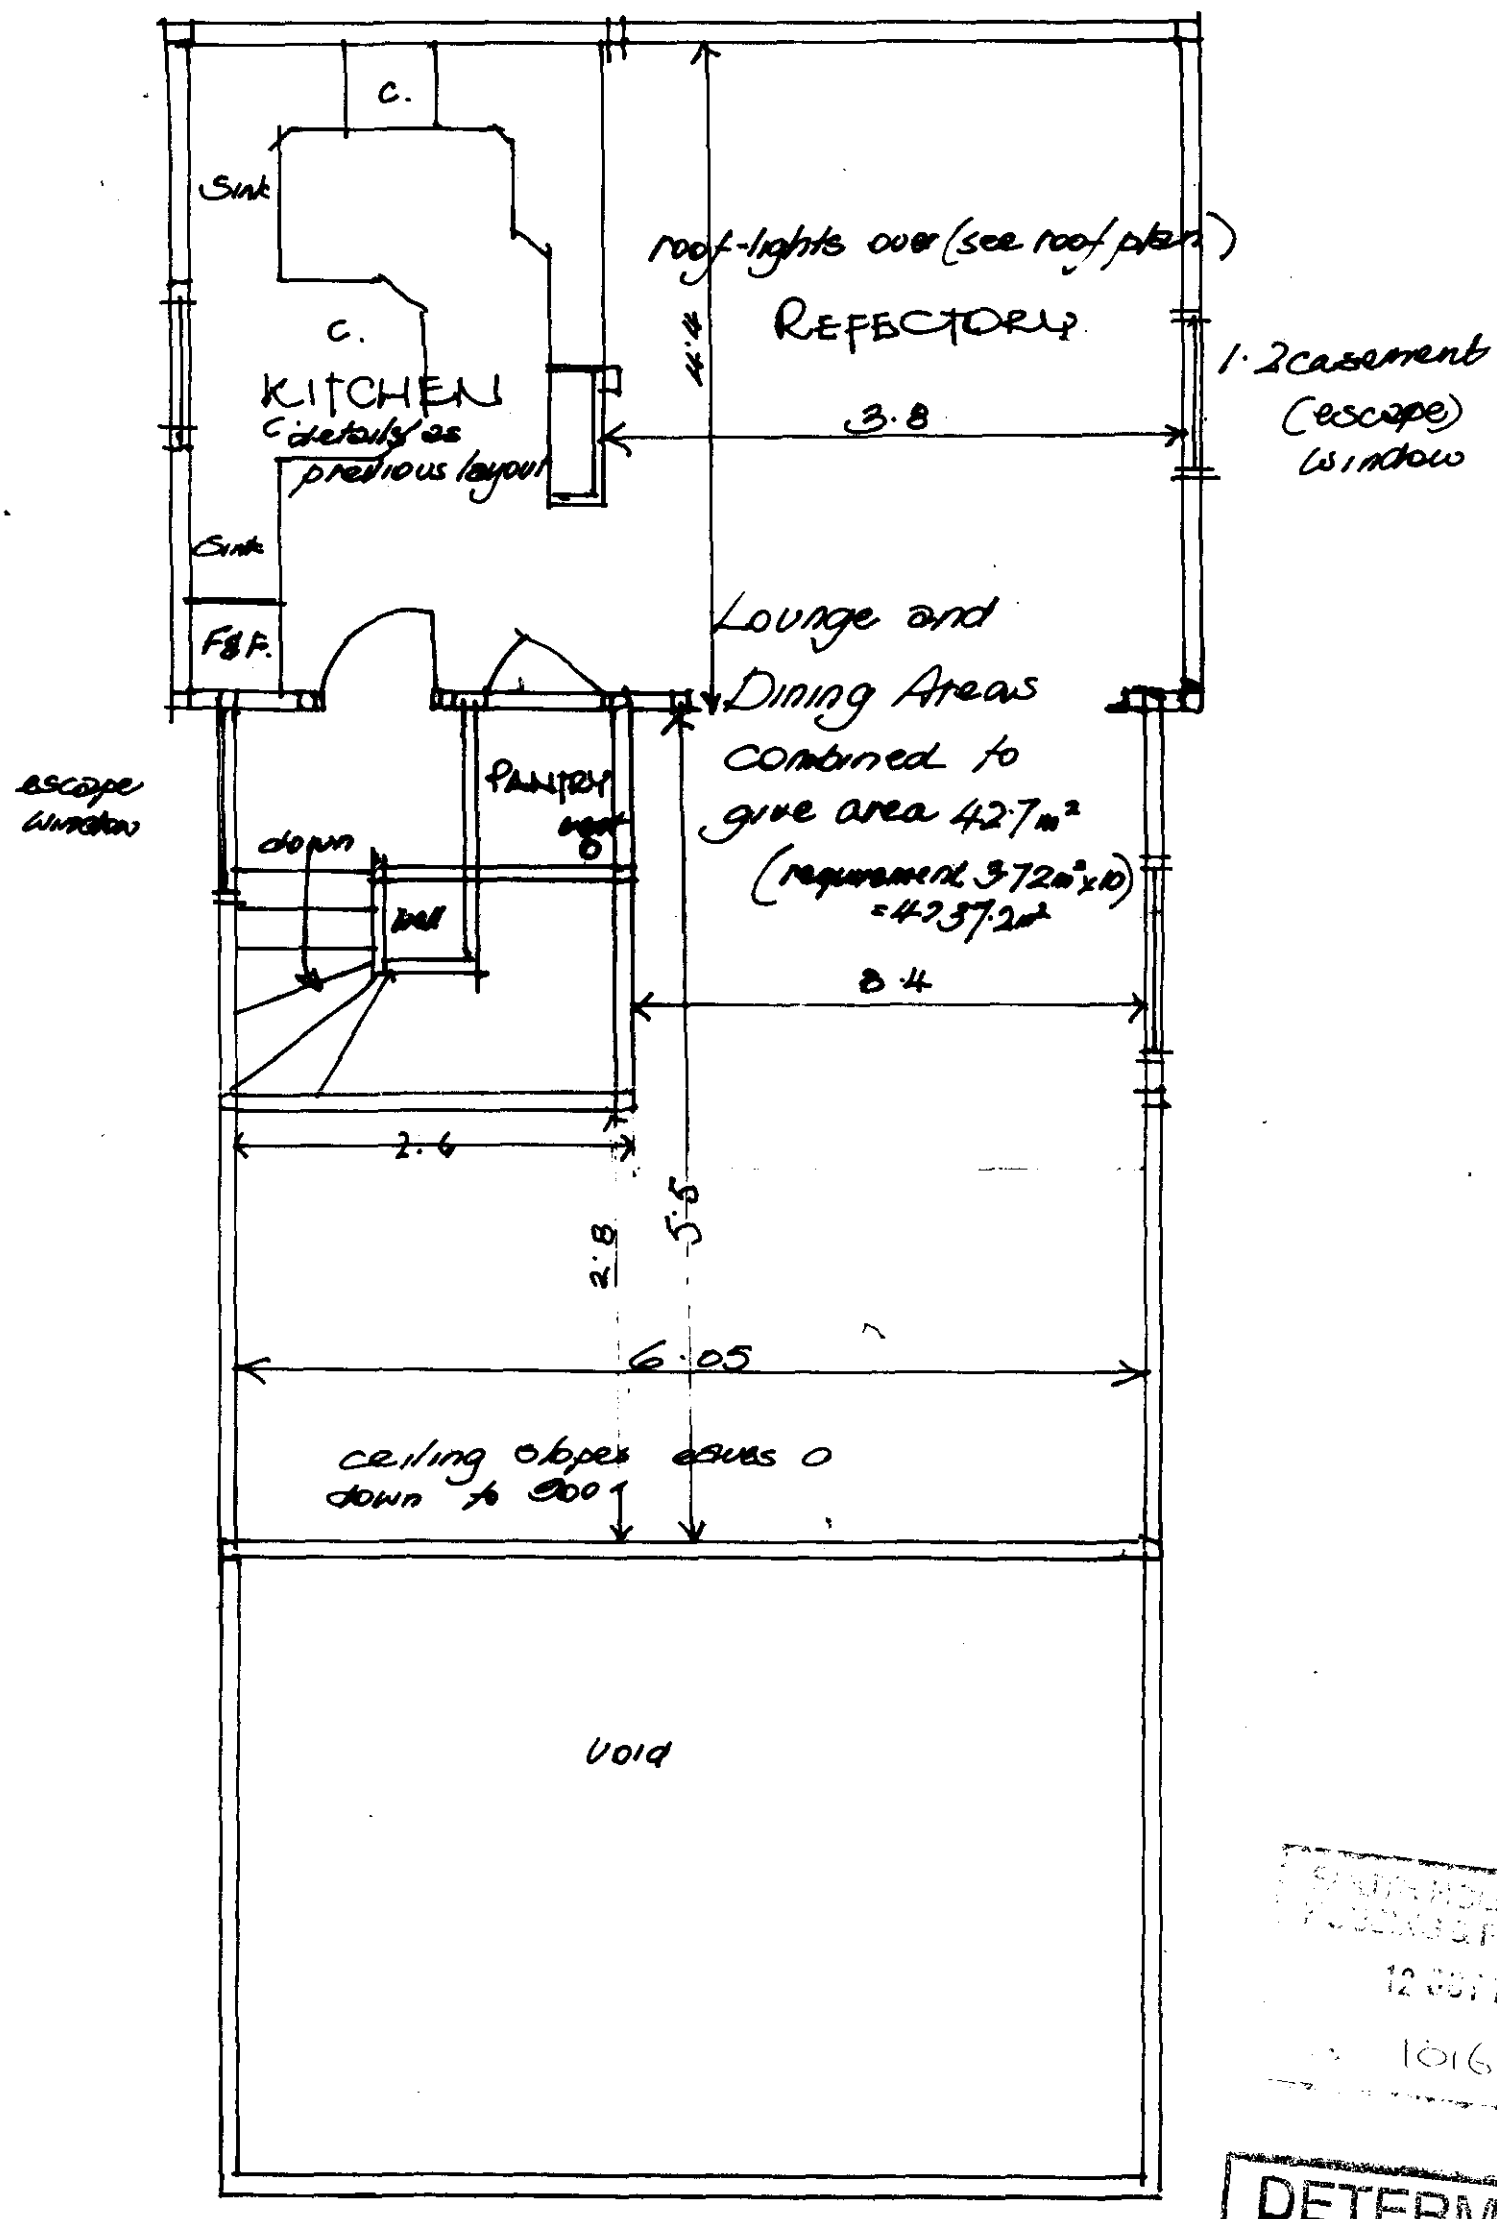


SOUTH ROPLAND DC
PLANNING & TRANNING
12 OCT 1999
10/6/99

DETERMINED
PLAN

FIRST FLOOR

Amended space areas to comply with standards for houses in multiple occupation. October 7 1999. Drawing no. 203/5. Scale: 1:50

PROPOSED "BUNK-HOUSE" for C.F. FRANCIS (FRUIT FARMS) LTD

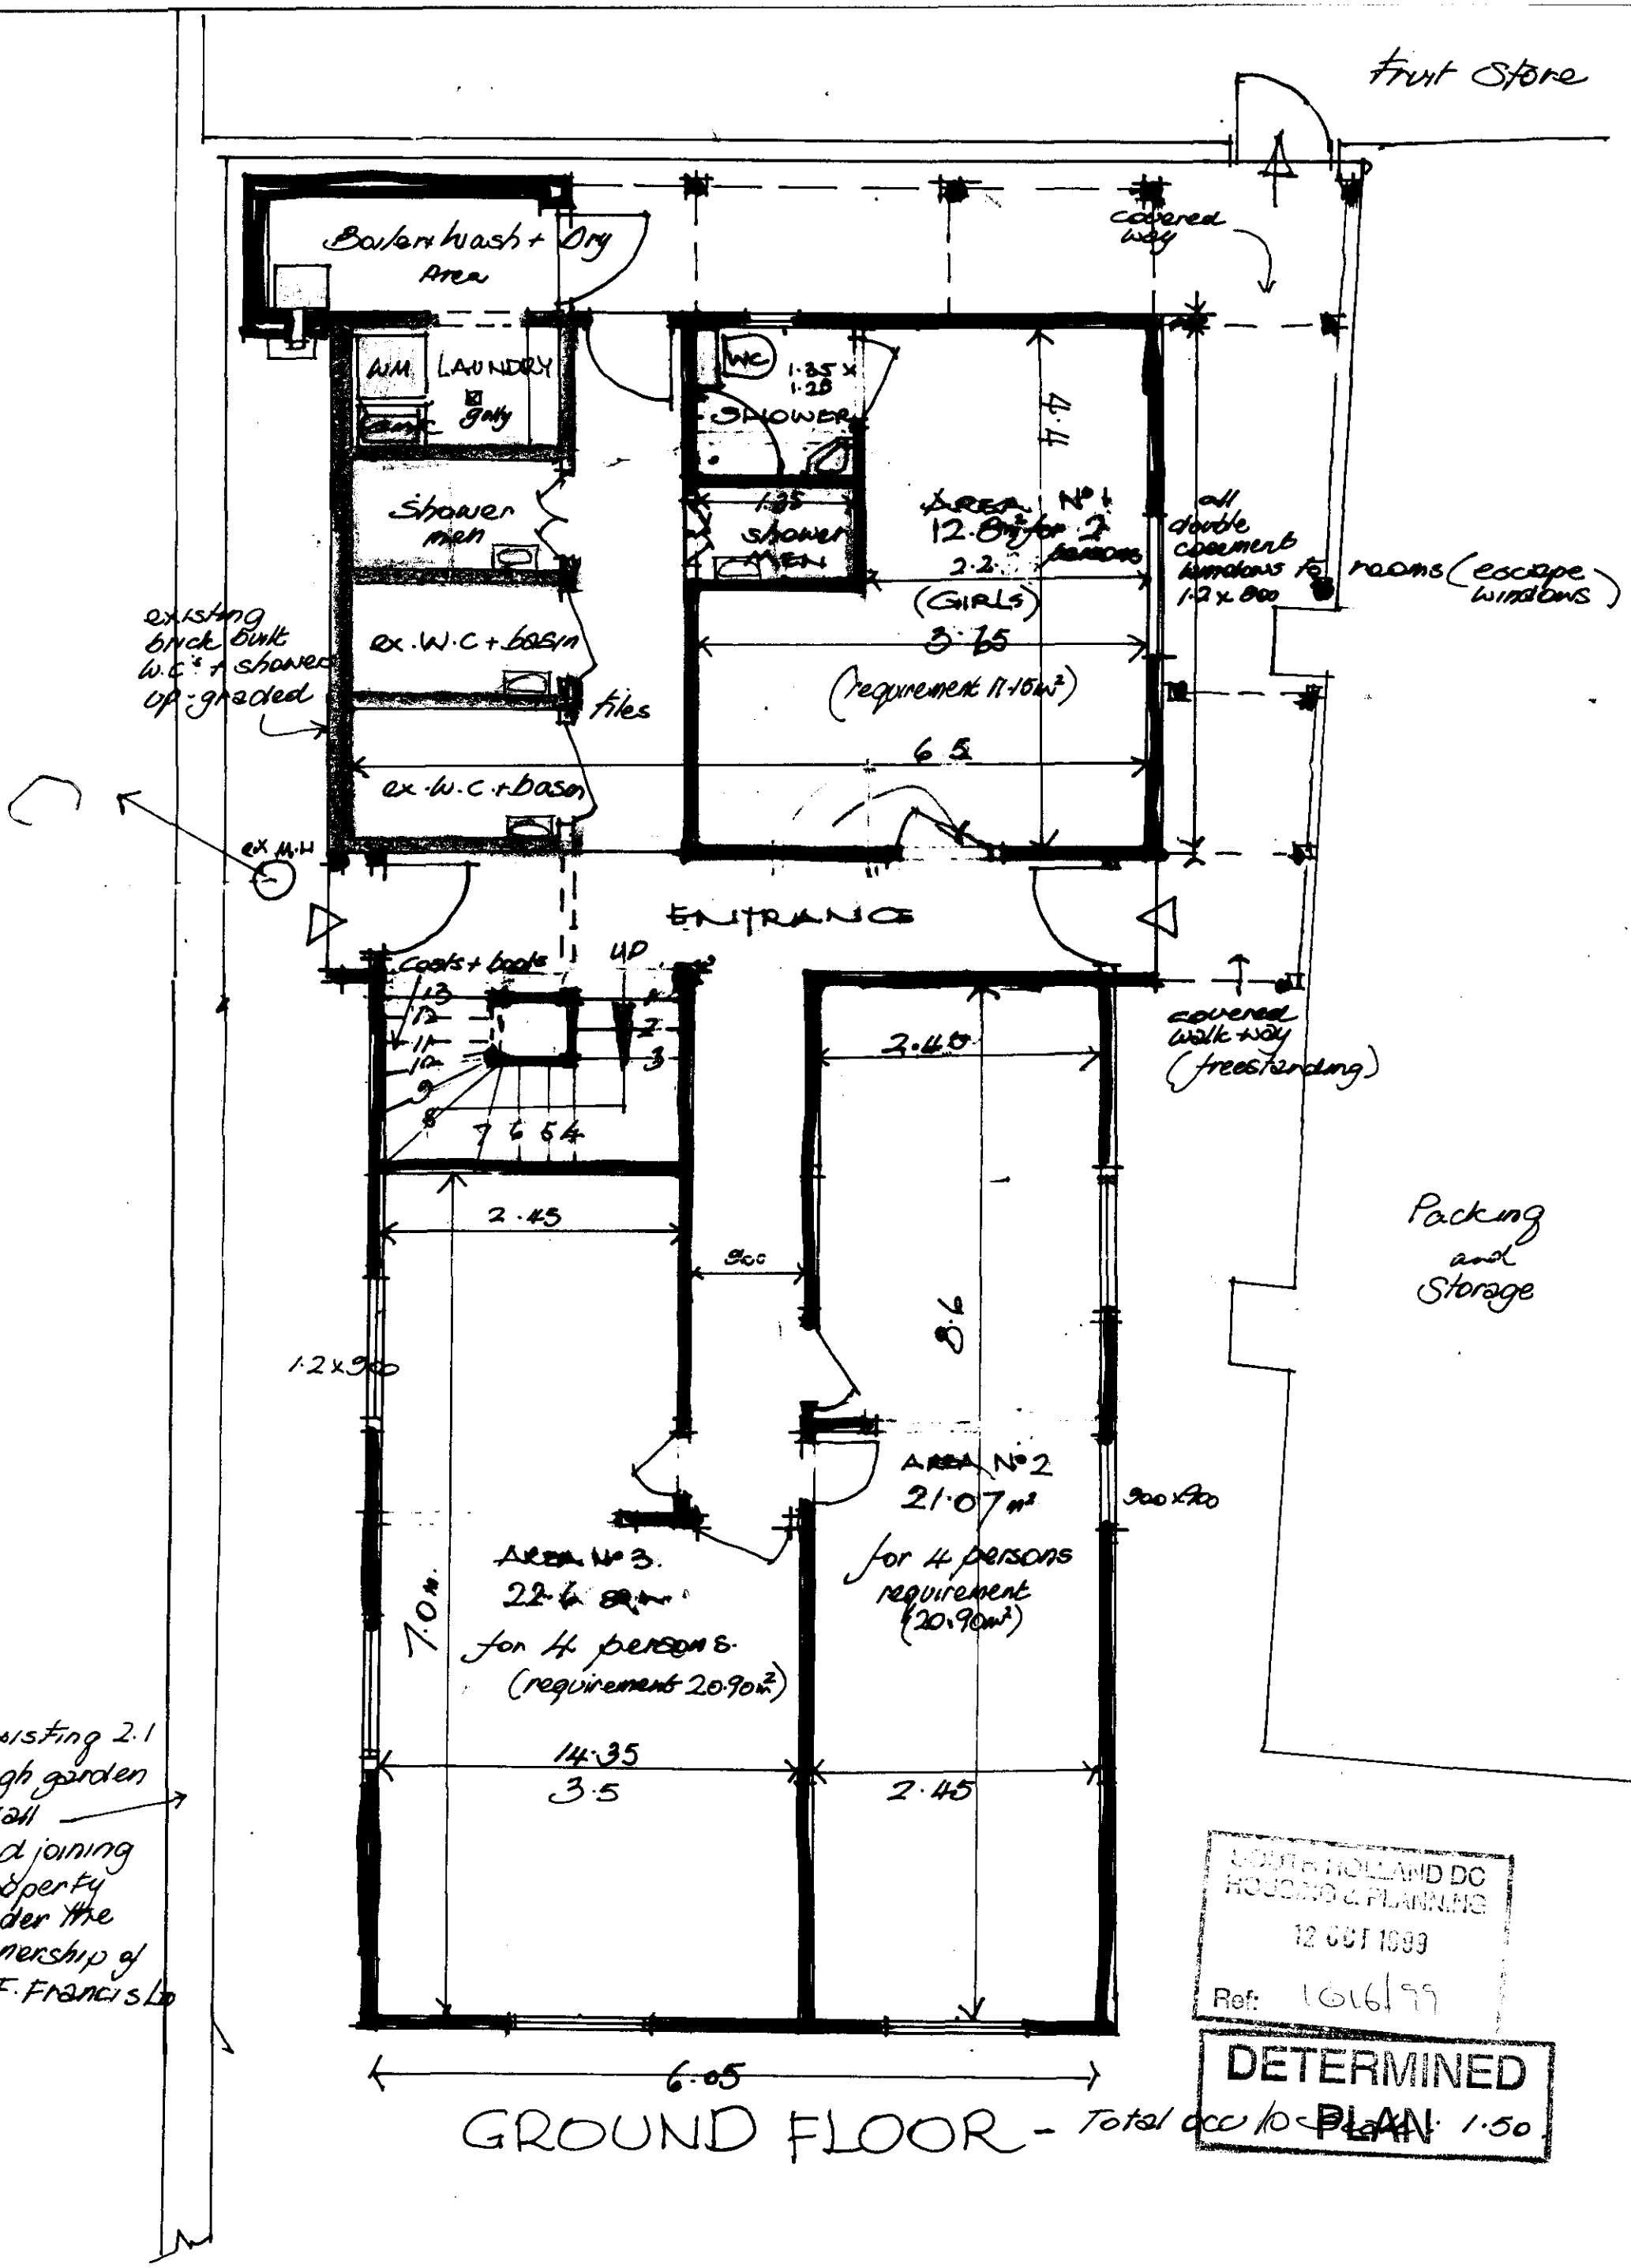

SOUTH HOLLAND DC
HOUSING & PLANNING
12 OCT 1999
Ref: 1616/99

DETERMINED

GROUND FLOOR - Total occ to PLAN 1.50

AMENDED SPACE AREAS TO COMPLY with STANDARS FOR HOUSES IN MULTIPLE OCCUPATION. October 7 1999.

PROPOSED "BUNK-HOUSE" for C.F. FRANCIS LTD. DWG. no. 203/4.

Colourcoat HP 200 Plastisol coated exterior pre finished steel sheeting – selected colour. Sheets have 1m. cover width complete with stiffeners etc.

Fresh air vent

125ψpvc box guttering

existing brick + 2mm aluminium finish Store

220x12 Shiplap boarding Stained Eastern Cedar (Jumper Green)

existing wall

existing brick + zinc aluminium apple store

Floor level

F.L. to store

Provide Mechanical extractor fans to all toilet cubicles + Shower cubicles (15 litres per sec x 2 no. = 30 l/s)

Fresh air vent

112ψpvc

Opposite steel fire + security door

Note: Lavatory basin to be mobility compliant

WC 840

840 SHOWER

Hand basin H/C

Hand basin H/C with heated gully

Hand basin H/C

Note: Provide splash backs to basin washers

Note: Provide mobility compliant partition

Note: Provide mobility compliant door

Note: Provide mobility compliant door

Note: Provide mobility compliant door