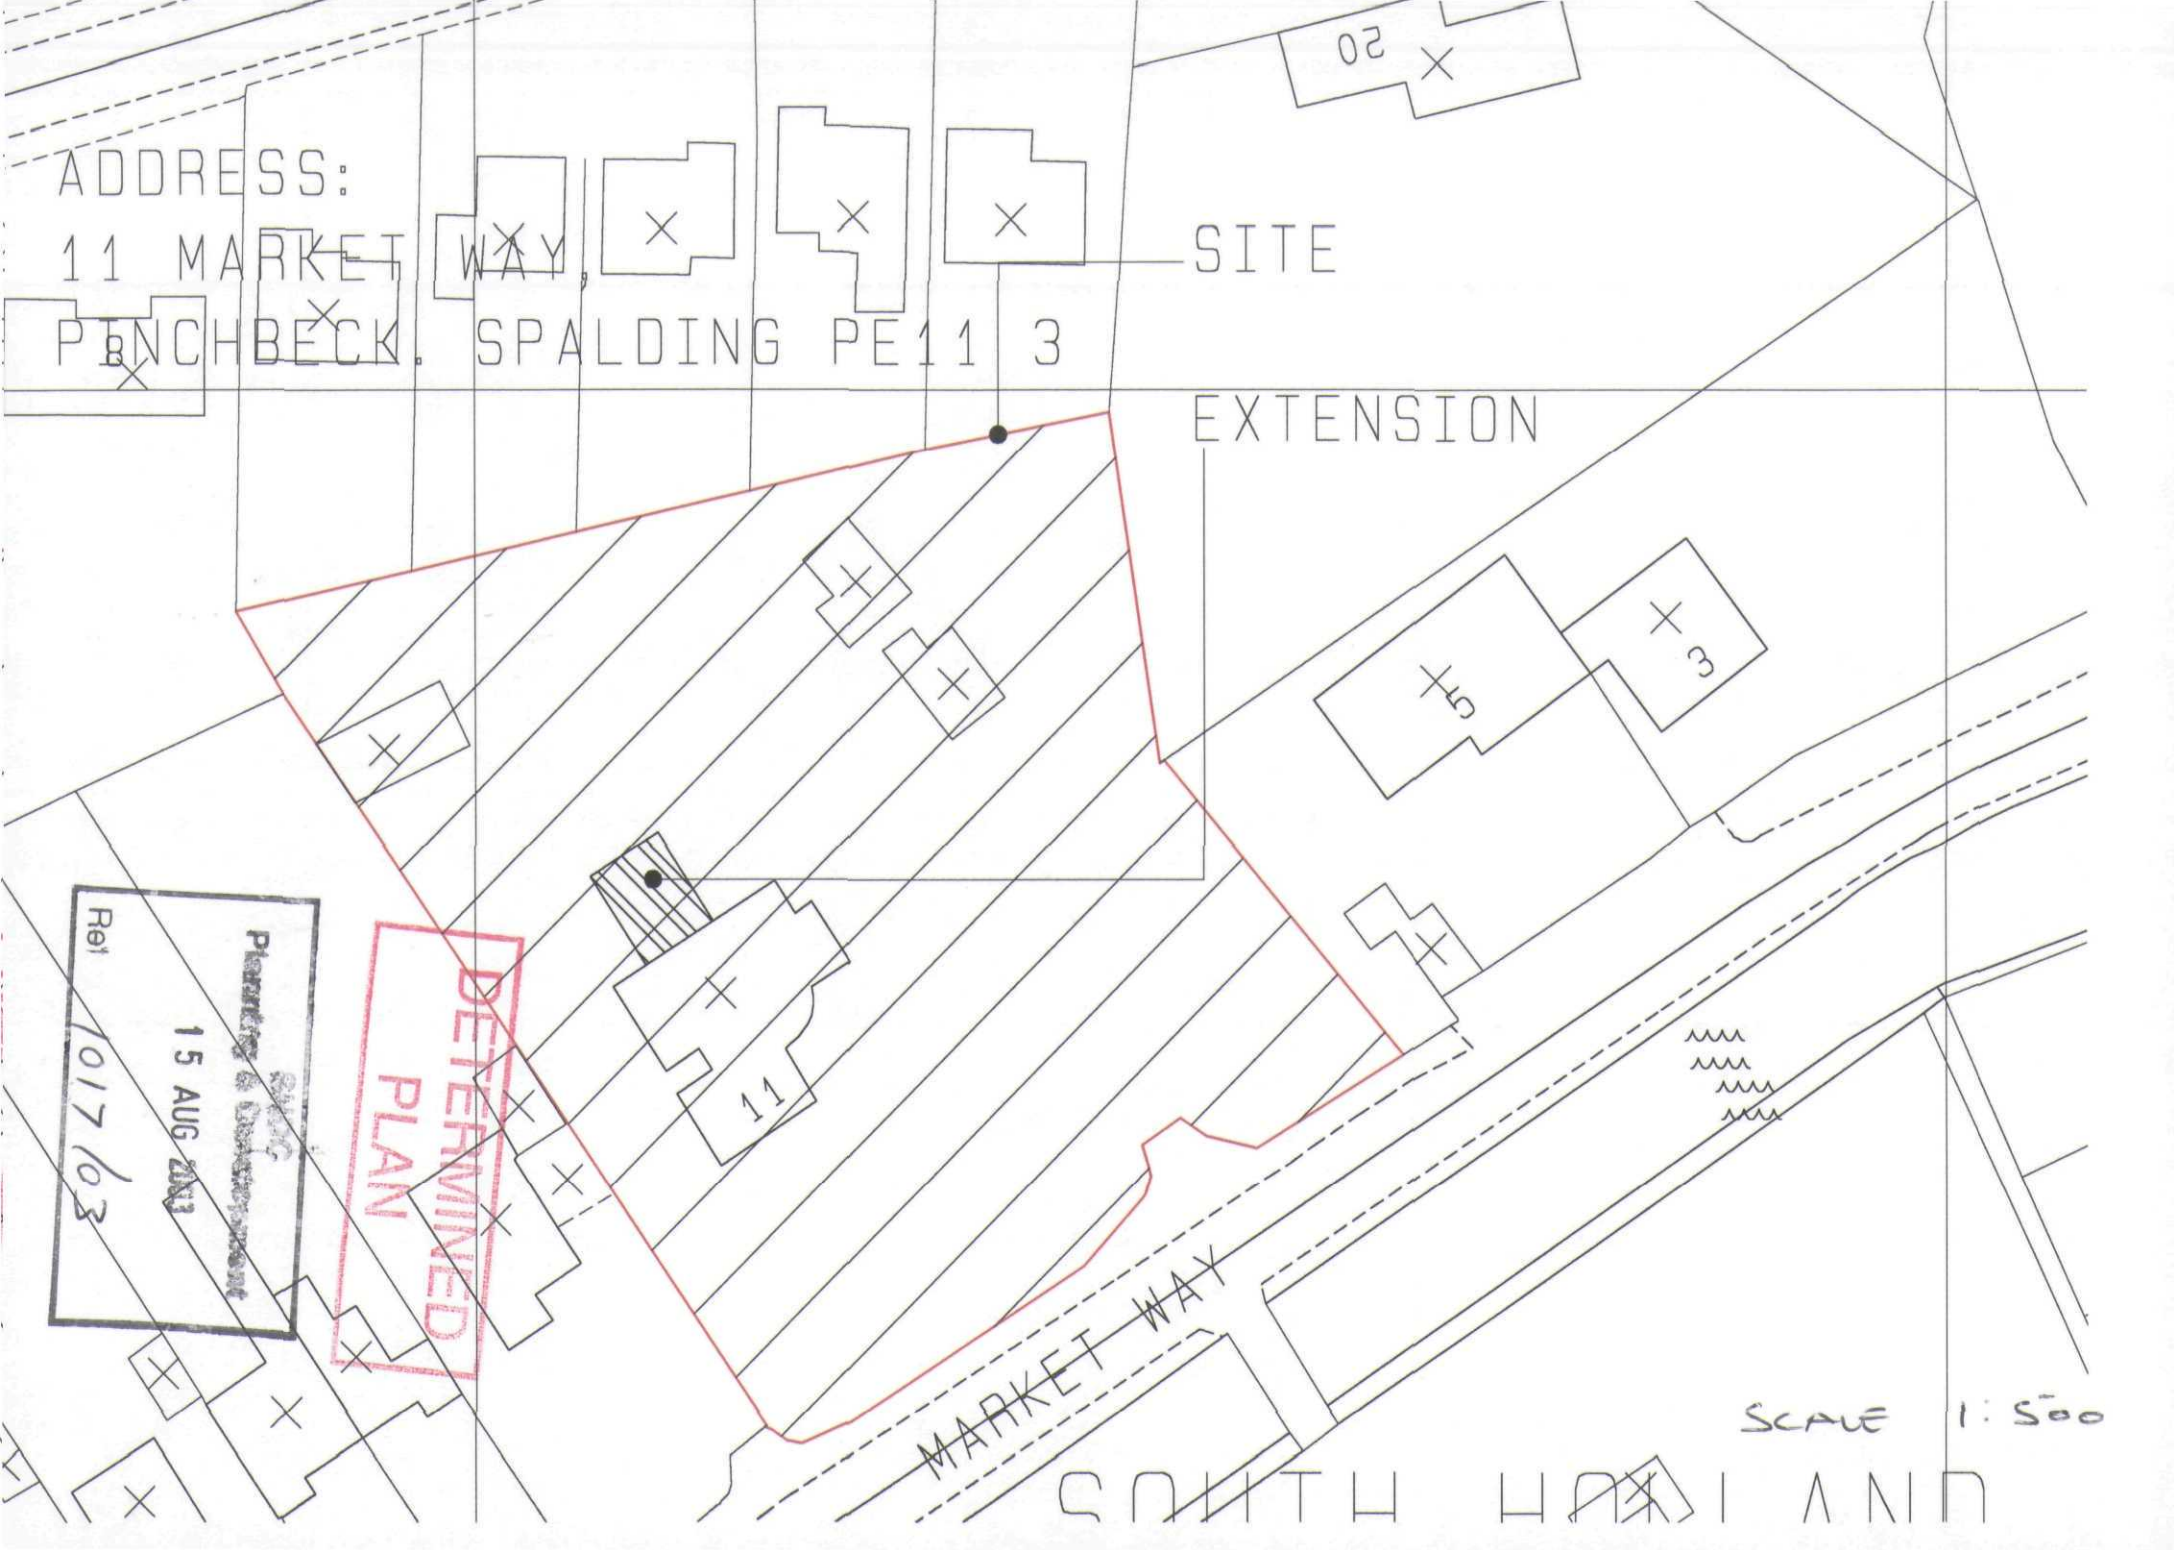
ADDRESS:
11 MARKET WAY,
PINCHBECK, SPALDING PE11 3
SITE
EXTENSION
20
8
5
3
11
MARKET WAY
DETERMINED PLAN
Planning & Development
15 AUG 2017
Rec'd
0173
SCALE 1:500
SOUTH HOLLAND