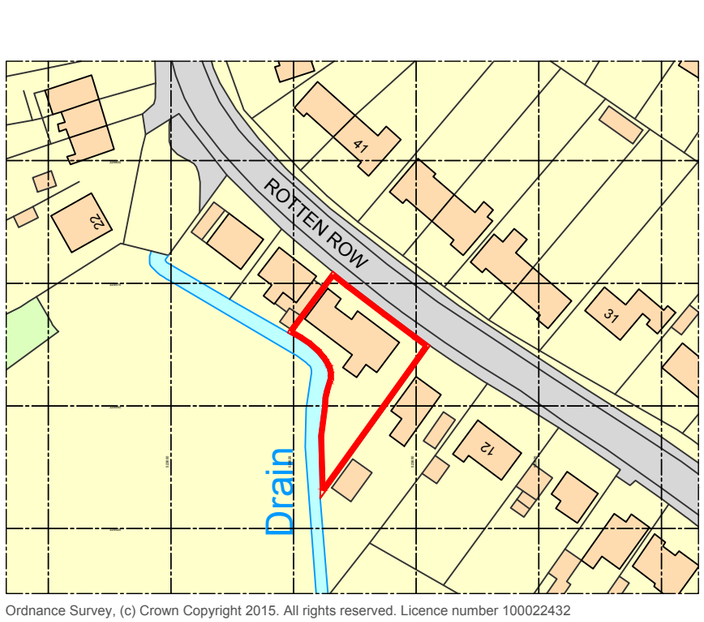
DO NOT SCALE THIS DRAWING. THE CONTRACTOR IS DEEMED TO HAVE CHECKED ALL DIMENSIONS ON SITE AND REPORT ANY DISCREPANCIES TO OGLESBY & LIMB LTD.
THE CONTENTS OF THIS DRAWING ARE COVERED BY COPYRIGHT AND REMAIN THE PROPERTY OF OGLESBY & LIMB LTD. WRITTEN APPROVAL MUST BE OBTAINED FROM OGLESBY & LIMB LTD PRIOR TO DUPLICATION OR REPRODUCTION OF THIS DRAWING OR ITS CONTENTS.
ANY DIMENSIONS NOT SHOWN ARE TO BE CHECKED AND AGREED WITH OGLESBY & LIMB LTD.



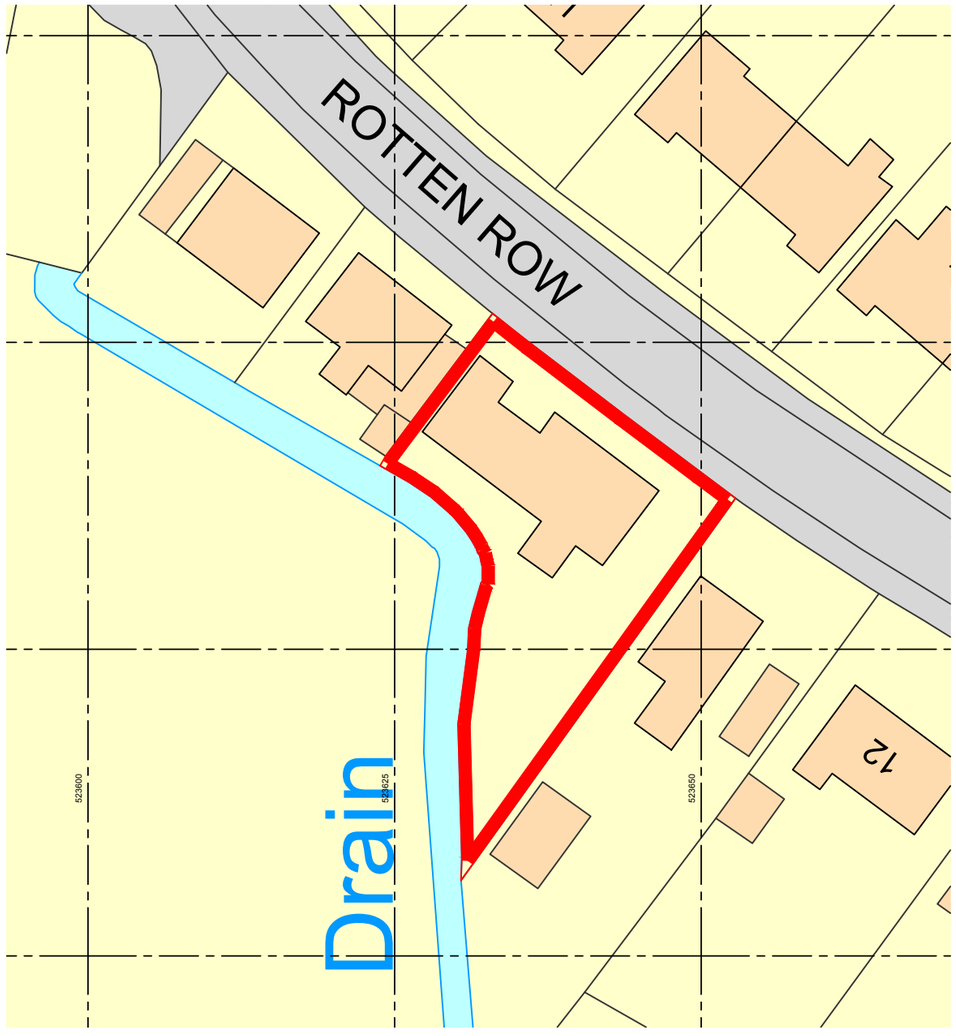

Ordnance Survey, (c) Crown Copyright 2015. All rights reserved. Licence number 100022432

## Site Location Plan
## Scale 1:1250 @ A3

Site outlined in red

SCALE 1 : 1250
SCALE 1 : 1

0m 10m 20m 40m 60m 80m 100m 120m
0m 8mm 16mm 40mm 56mm 80mm 100mm




## Site Block Plan
## Scale 1:500 @ A3

Site outlined in red

SCALE 1 : 500
SCALE 1 : 1

0m 5m 10m 20m 30m 40m 50m
0m 10mm 20mm 40mm 60mm 80mm 100mm

| Ref. | Date | Description | Initial |
|---|---|---|---|

Oglesby & Limb Ltd
Chartered Architect
Suites 4 & 5, Market Chambers
12 Market Place, Spalding, Lincs
PE11 1SL
Tel: 01775 761196
e-mail: design@o-l-ltd.co.uk

Client:
**Mr. Lee Butler**

Project:
**Alterations and extension to dwelling**
**16 Rotten Row**
**Pinchbeck**
**Spalding**
**PE11 3RH**

Drawing Title:
**Site Location & Block Plan**

**GENERAL ISSUE**

| Date: | Scale: |
|---|---|
| October 2015 | as shown @ A3 |
| Drawn by: AJO | Checked by: RCW |

| Drawing Number: | Rev: |
|---|---|
| A1173 - 01 | A |