DO NOT SCALE THIS DRAWING. THE CONTRACTOR IS DEEMED TO HAVE CHECKED ALL DIMENSIONS ON SITE AND REPORT ANY DISCREPANCIES TO OGLESBY & LIMB LTD.
THE CONTENTS OF THIS DRAWING ARE COVERED BY COPYRIGHT AND REMAIN THE PROPERTY OF OGLESBY & LIMB LTD. WRITTEN APPROVAL MUST BE OBTAINED FROM OGLESBY & LIMB LTD PRIOR TO DUPLICATION OR REPRODUCTION OF THIS DRAWING OR ITS CONTENTS.
ANY DIMENSIONS NOT SHOWN ARE TO BE CHECKED AND AGREED WITH OGLESBY & LIMB LTD.

WARDENTREE LANE

Forward visibility splays from Manual for the Streets
X-distance 2.4m, Y-distance (adjusted SSD) 66m based on 40mph speed limit, subject to Highways confirmation.

66000

Back edge of kerb

2400

Edge of footpath

PUDDING LANE

Tarmacadam footpath

Grass

g

Proposed location for relocated generator and fuel tank

Existing car park

water

sign

Existing substation

g

Existing location of generator and fuel tank, where condensers will be relocated.


Approx. location of existing condensers.

Site Block Plan as existing

SCALE 1 : 200

N

SCALE 1 : 200 0m 5m 10m 15m 20m
SCALE 1 : 1 0m 10mm 20mm 40mm 60mm 80mm 100mm

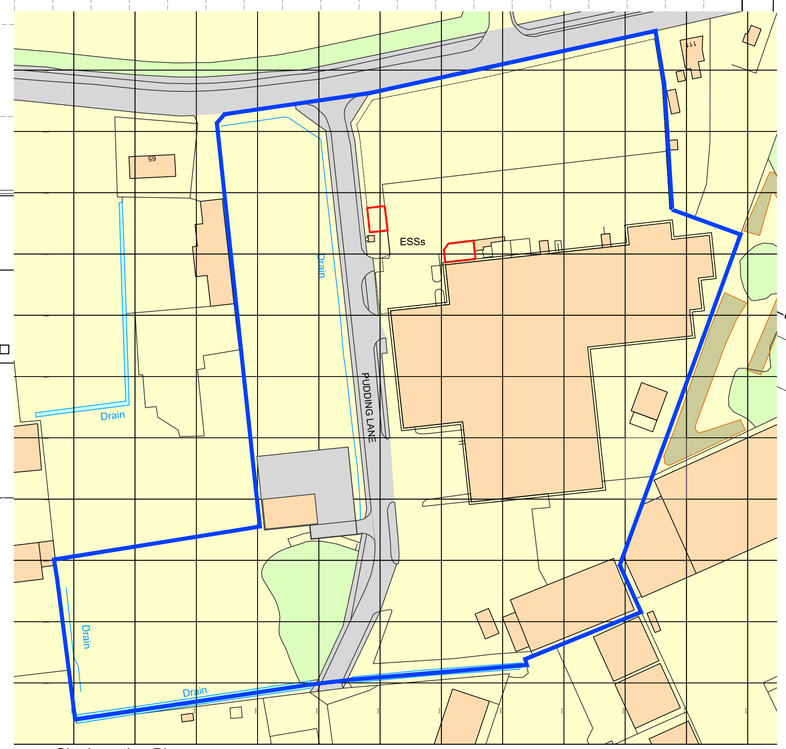

Site Location Plan

SCALE 1 : 1250

N

SCALE 1 : 1250 0m 10m 20m 40m 60m 80m 100m
SCALE 1 : 1 0m 10mm 20mm 40mm 60mm 80mm 100mm

Extent of works area

Extent of applicant's premises

Ordnance Survey, (c) Crown Copyright 2023. All rights reserved. Licence number 100022432

Ref.	Date	Description	Initial
-	-	-	-

Oglesby & Limb Ltd
Chartered Architect
Suite 1, Market Chambers
12 Market Place, Spalding, Lincs
PE11 1SL
Tel: 01775 761196
e-mail: design@o-l-ltd.co.uk

Client:
J. O. Sims Limited

Project:
Proposed Relocation of Generator, Fuel Tank and Condensers at J.O. Sims Ltd. Pudding Lane, Pinchbeck, Spalding, PE11 3TJ

Drawing Title:
Site Location and Block Plans as existing

PLANNING APPLICATION ISSUE

Date:	Scale:
Nov 2023	as shown @ A1
Drawn by: ajo	Checked by: cls

Drawing Number:	Rev:
A1695-01	P1