



Site Location Plan

Scale 1:1250

SHDC
Planning & Development

- 8 DEC 2010

Ref: 1019-10



2nd Floor - 5B Sheepmarket
Spalding
PE11 1BH
Tel: 01775 768 921
e-mail: enquiries@remwaydesign.co.uk

Site :

Retrospective Application for
Steel Palisade Fencing with
Earth Bunding

Client :


P S Kent
The Workshop
Mortoft Lane
Spalding
PE11 3UH

Date : ****

Scale : as noted

Drawing No:

A3- 1785 -01

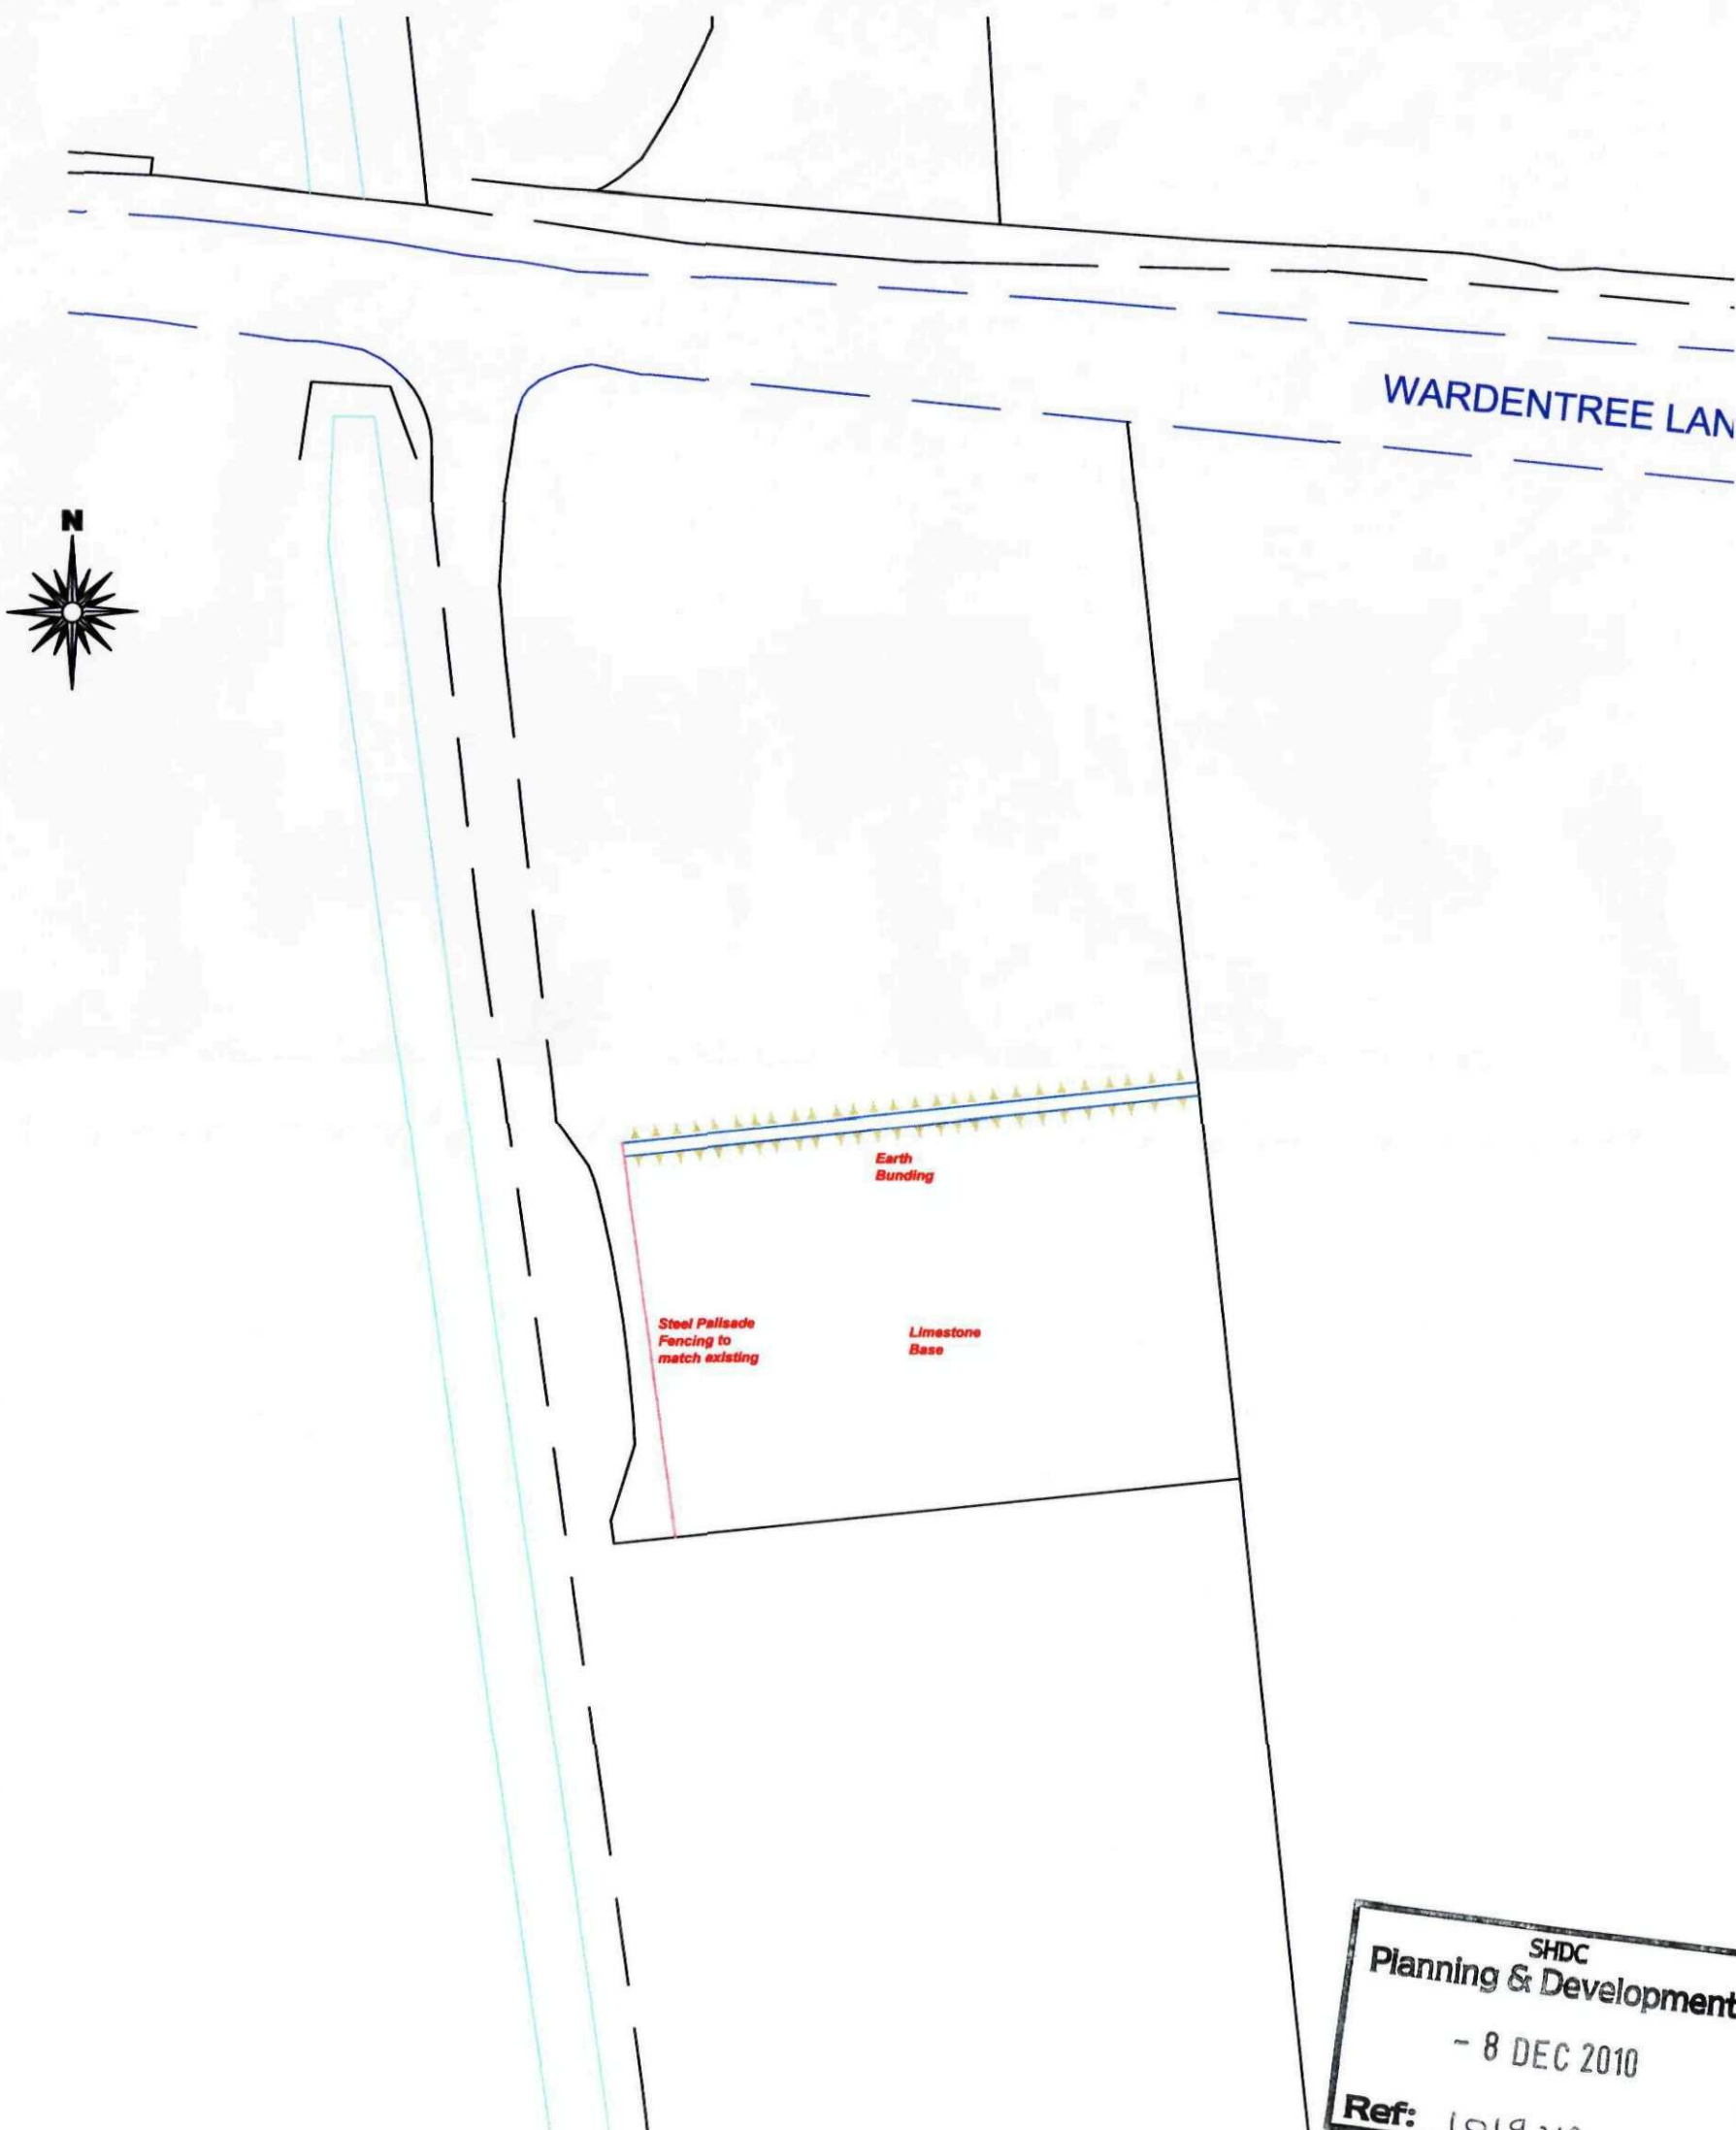

Part Site Block Plan

Scale 1:500



2nd Floor - 5B Sheepmarket
Spalding
PE11 1BH
Tel: 01775 768 921
e-mail: enquiries@remwaydesign.co.uk

Site :

Retrospective Application for
Steel Palisade Fencing with
Earth Bunding

Client :

P S Kent
The Workshop
Mortoft Lane
Spalding
PE11 3UH

Date : *****

Scale : as noted

Drawing No:

A3- 1785 -02