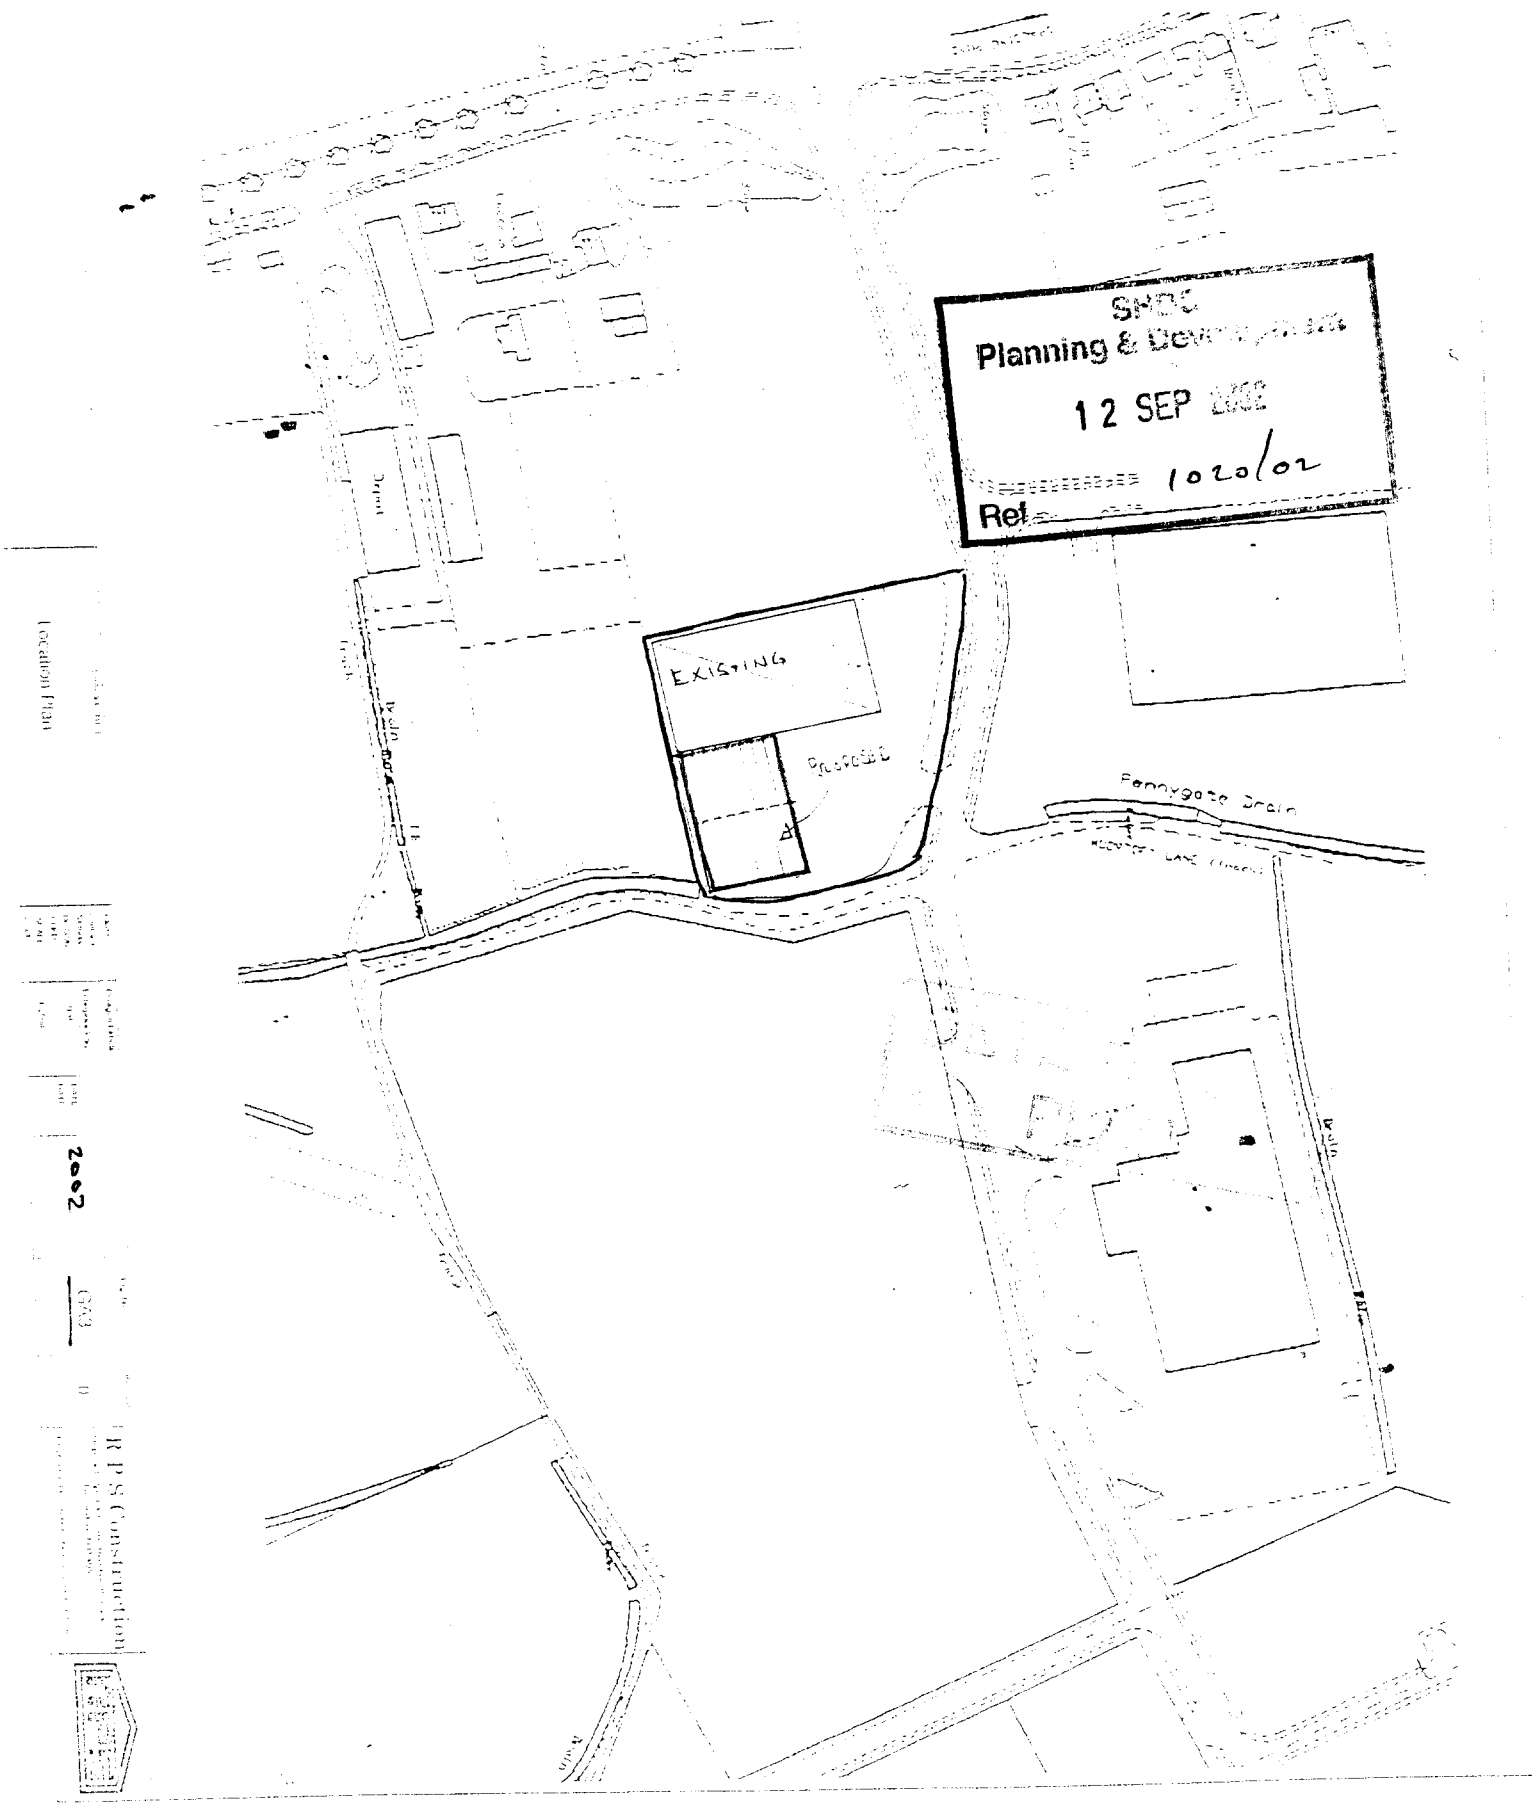
SHDC
Planning & Development
12 SEP 2002
Ref 1020/02
EXISTING
Pennygate Drain
Location Plan
2002
GA3
R P S Construction

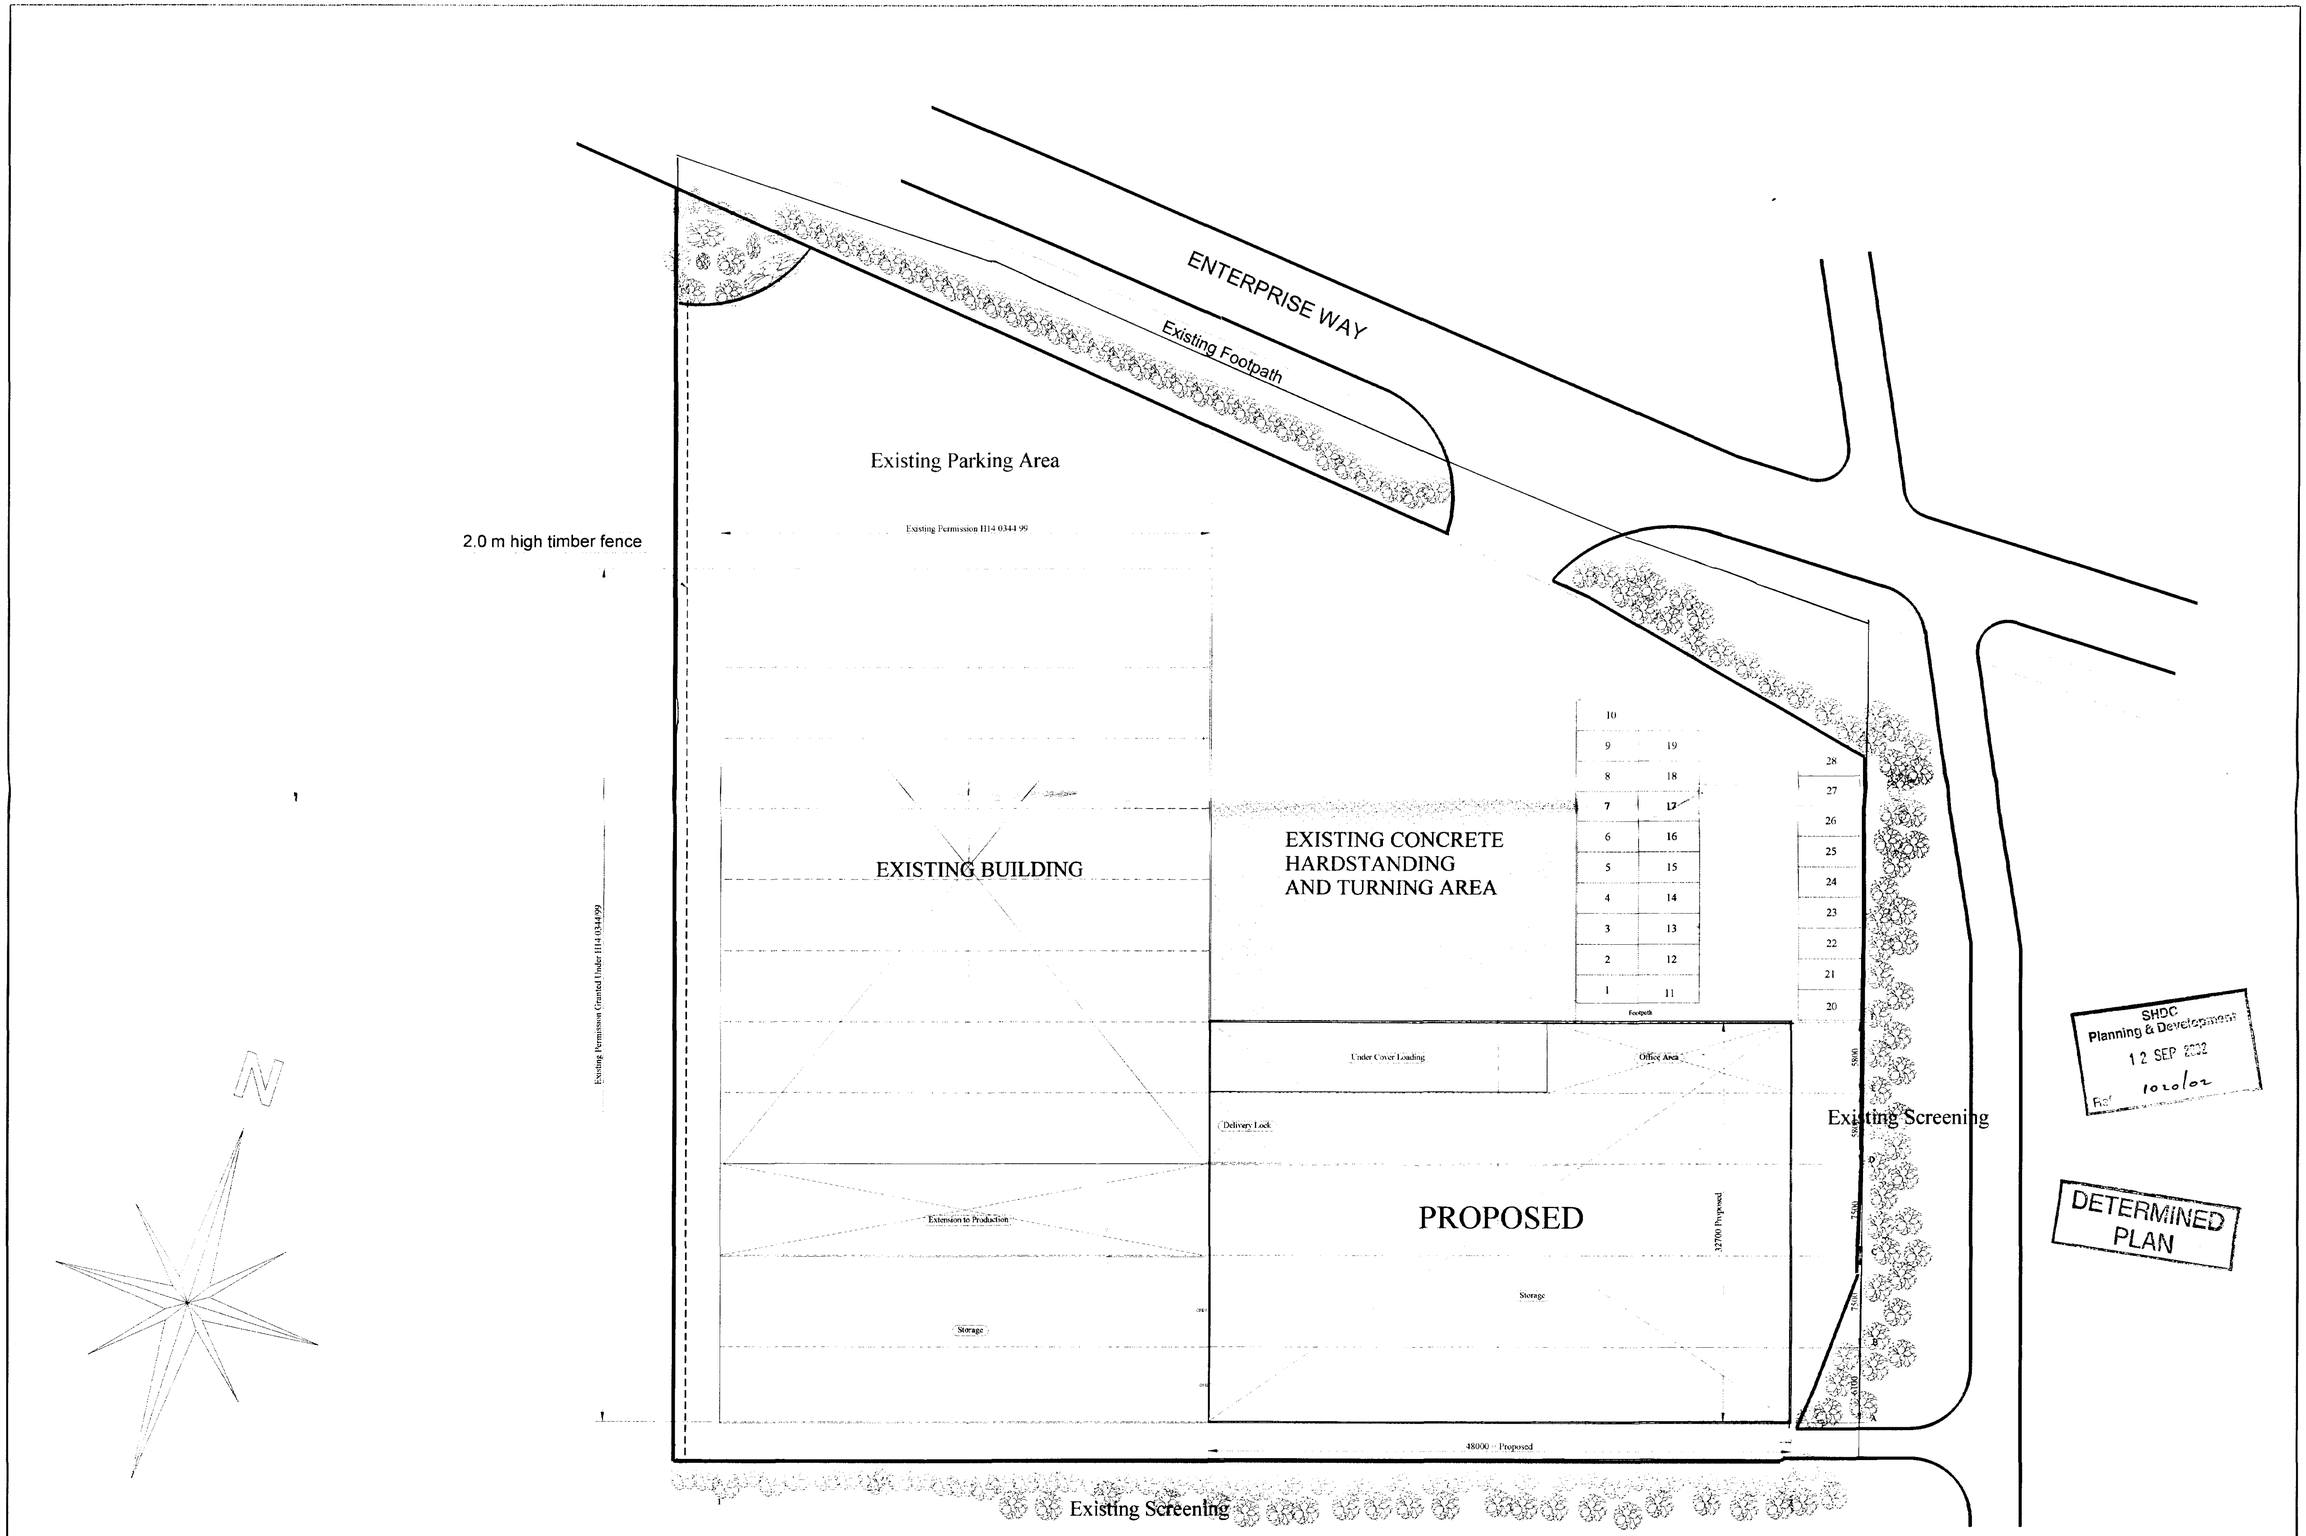

REVISION	DATE	DESCRIPTION

DRAWING TITLE

Block Plan

Client	Paragon Labels			Drg. No.	Revision
Contract Address	Enterprise Way			GA2	A
DRAWN	rpsc	DATE	August 2002		
CHKD		DATE			
SCALE					
ISSUE					

R P S Construction
Kingston Lodge, Jekils Gate, Fleet Fen, Holbeach
Lincolnshire. PE12 8QS
Telephone:(01406) 424406 Facsimile(01406) 426260

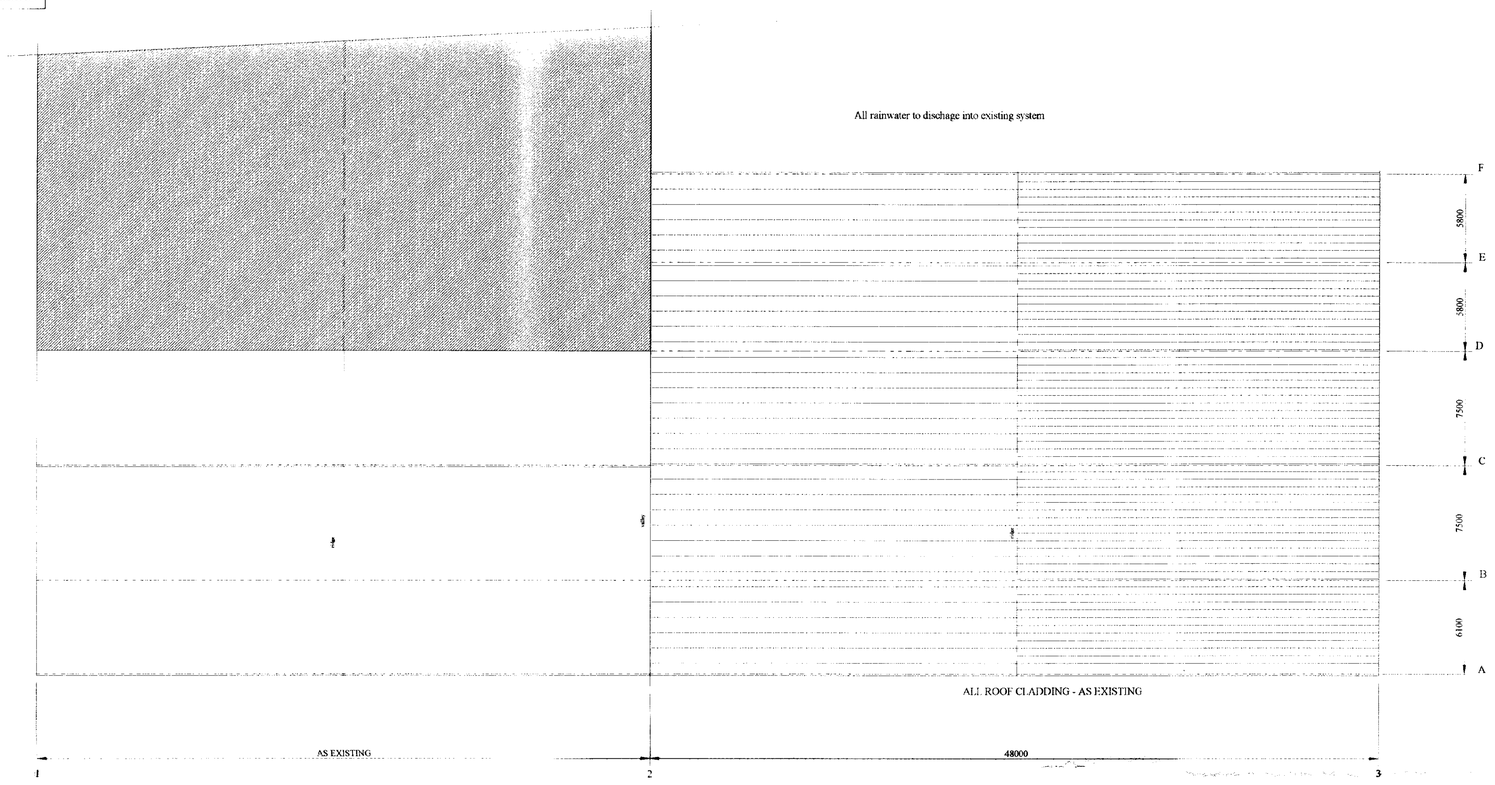

ALL EXTERIOR ELEVATIONS OF THE PROPOSED CONSTRUCTION TO MATCH THE EXISTING BUILDING IN ALL CASES

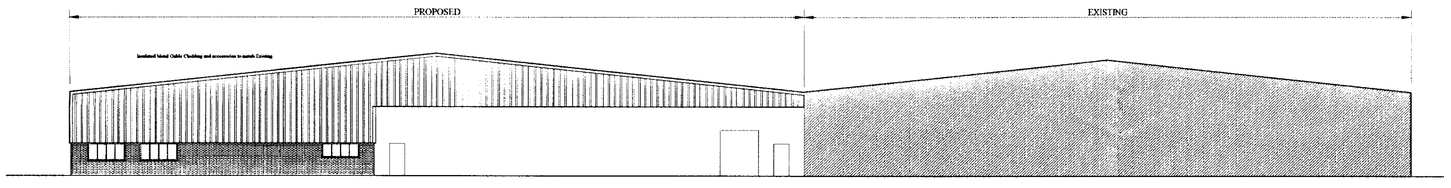

ELEVATION F

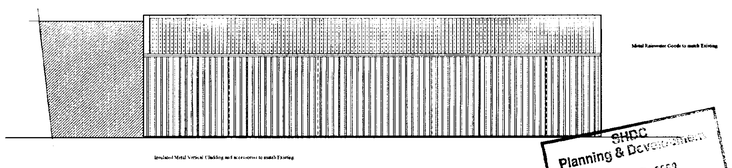

ELEVATION 1
(boundary condition)

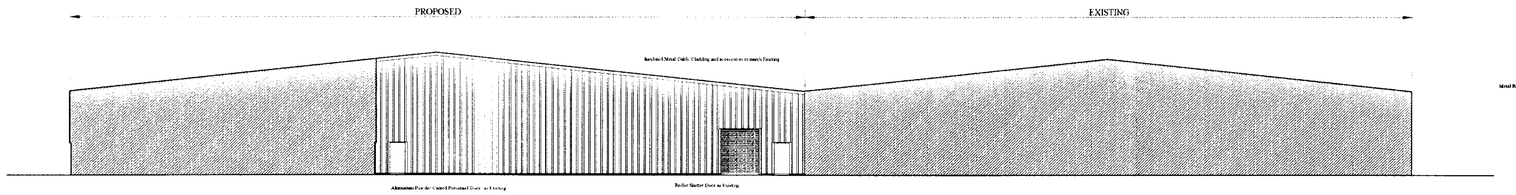

SECTION E

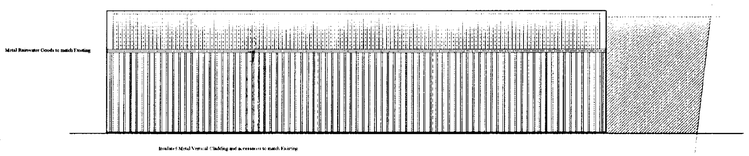

ELEVATION LINE 3
(boundary condition)

SHDC
Planning & Development
12 SEP 2002
Ref 102/02

DETERMINED
PLAN

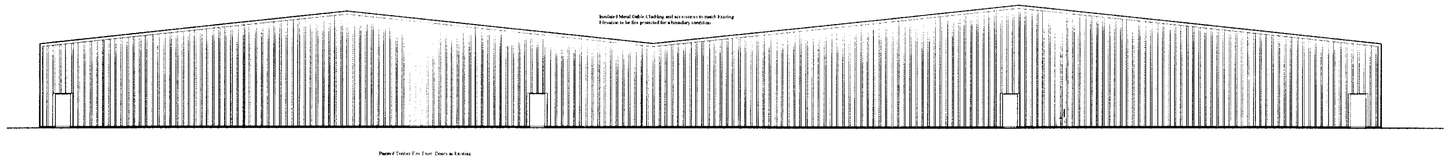

ELEVATION A

DRAWING TITLE
PROPOSED EXTENSION

Client PARAGON LABELS
Address ENTERPRISE WAY

Contract No DRAFT 001
Drawing No 001

R P S Construction