




LINDUM GROUP

COPYRIGHT

COPYRIGHT OF THIS DRAWING BELONGS TO LINDUM GROUP. IT IS NOT TO BE REPRODUCED OR TRANSMITTED IN ANY FORM OR BY ANY MEANS, ELECTRONIC OR MECHANICAL, WITHOUT THE WRITTEN PERMISSION OF LINDUM GROUP. ANY UNAUTHORIZED REPRODUCTION OR USE OF THIS DRAWING IS PROHIBITED AND WILL BE PROSECUTED TO THE FULL EXTENT OF THE LAW.

USE FIGURED DIMENSIONS ONLY

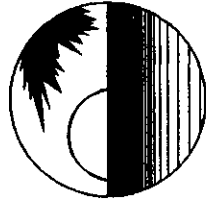

UTOPIA
UK LIMITED



LINDUM CONSTRUCTION
Lindum House, Wisby Road, Lincoln LN6 3QX
Telephone: (01522) 500300 Fax: (01522) 500377

client

UTOPIA UK LTD

project

COLD STORE AND OFFICES
ENTERPRISE WAY
SPALDING

drawing


SIDE ACCESS ROAD DETAILS

date SEPT 1999


scale 1:50

drawing no.



6455/28

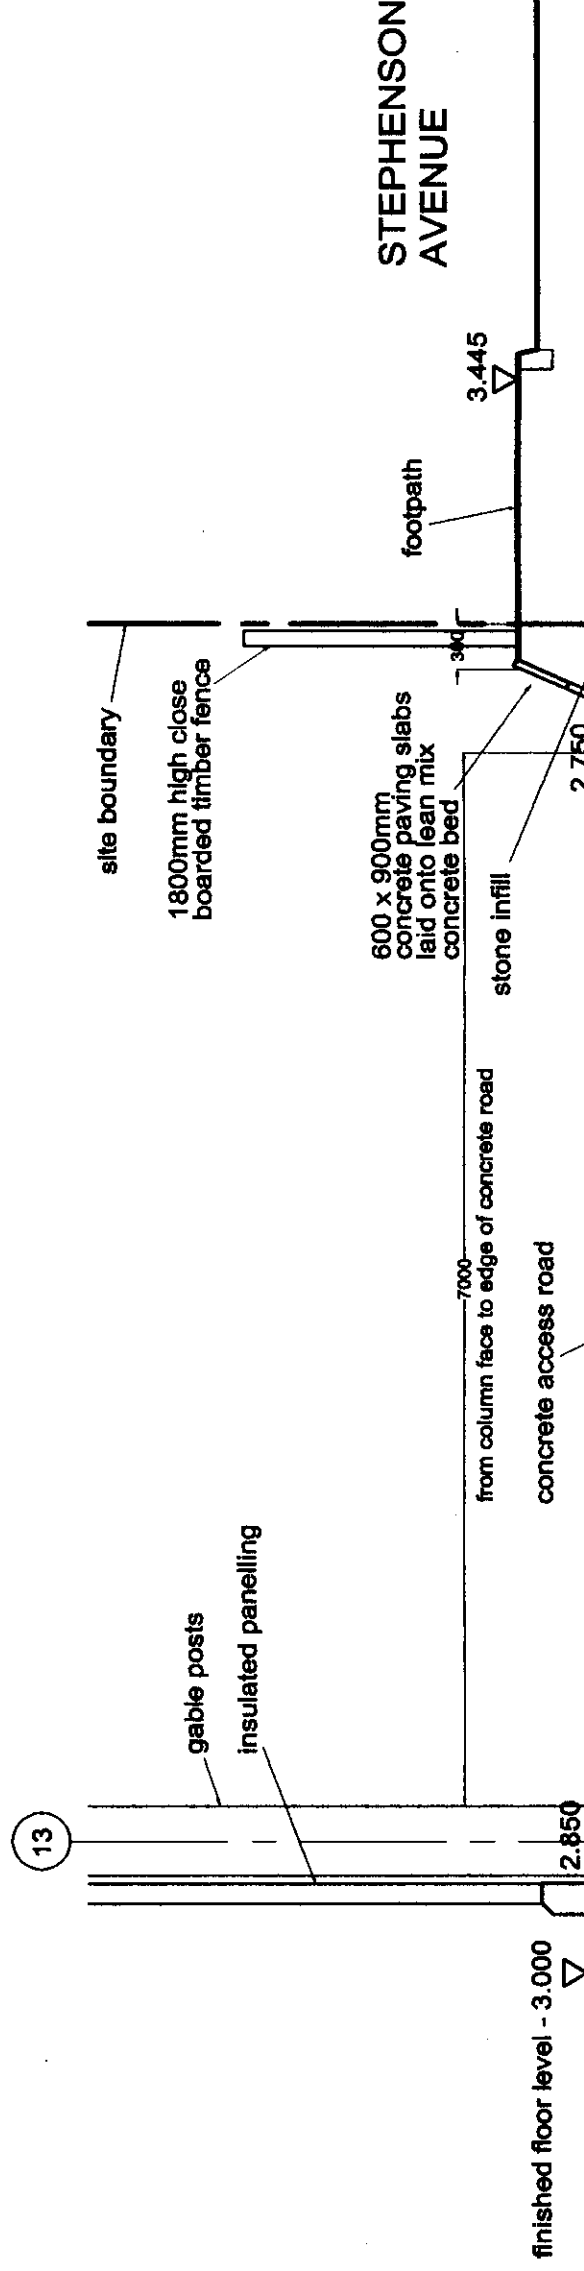

SECTION THROUGH GRIDLINE C

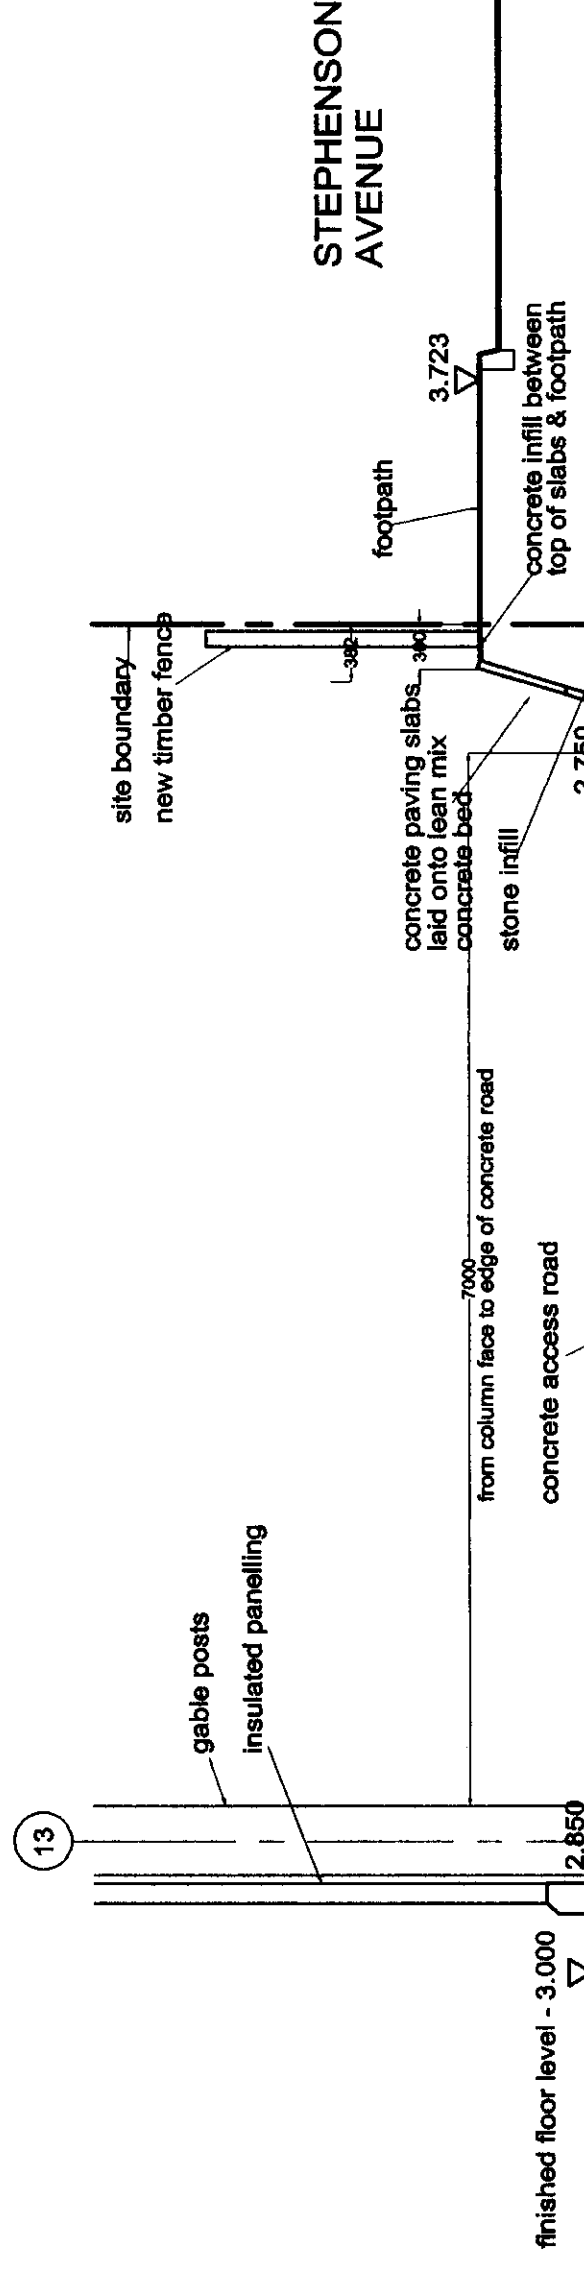

SECTION THROUGH GRIDLINE T

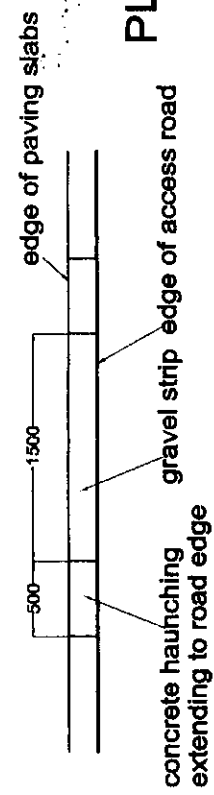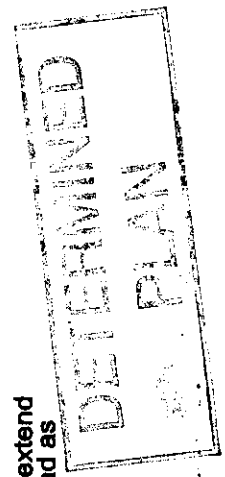

PLAN DETAIL