


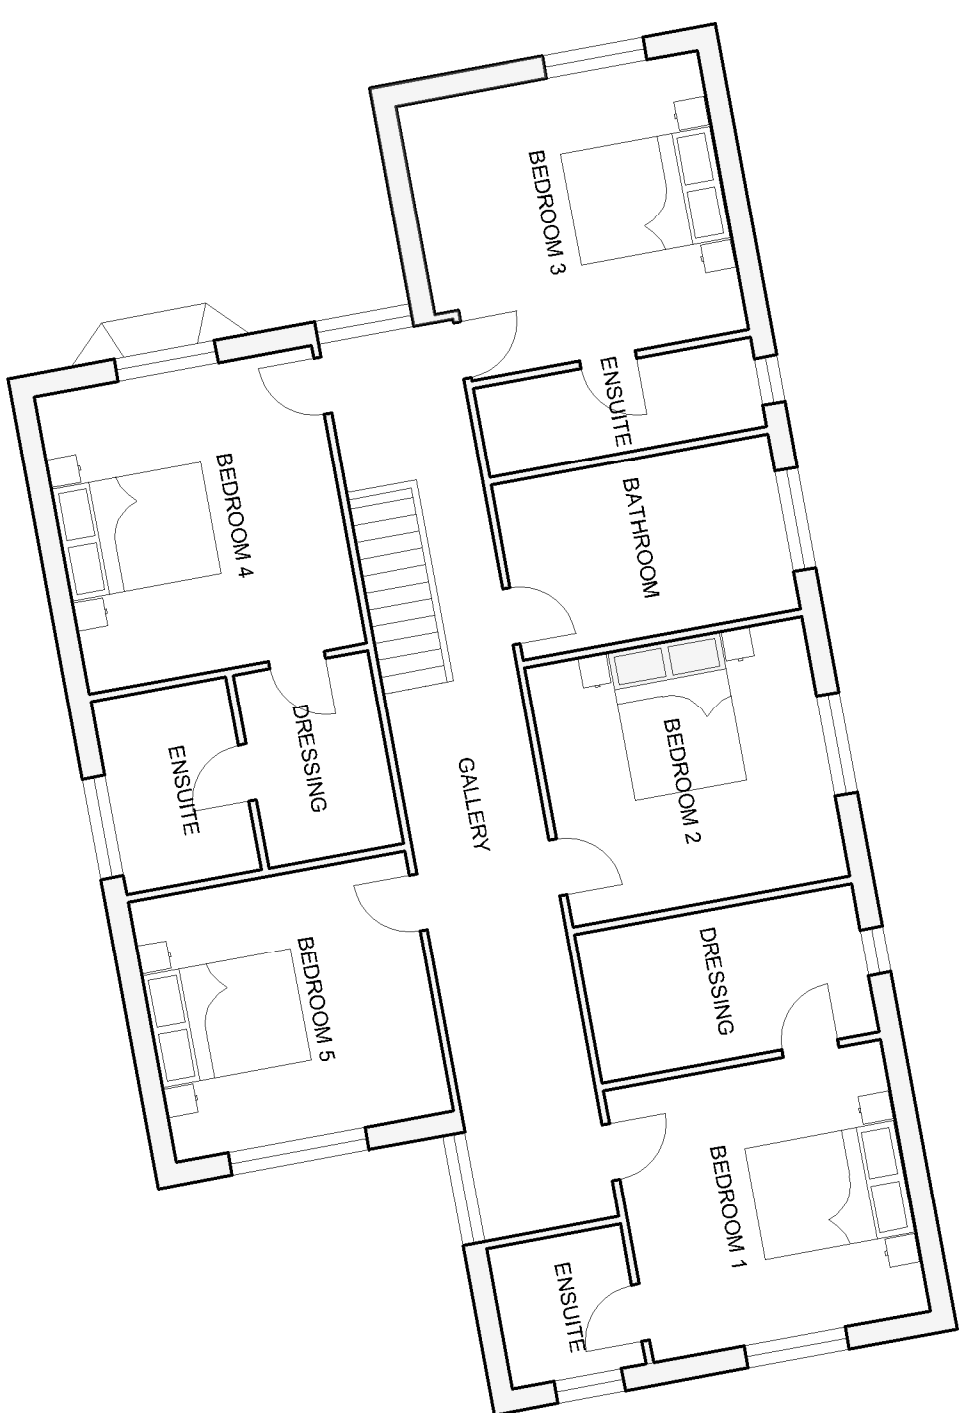


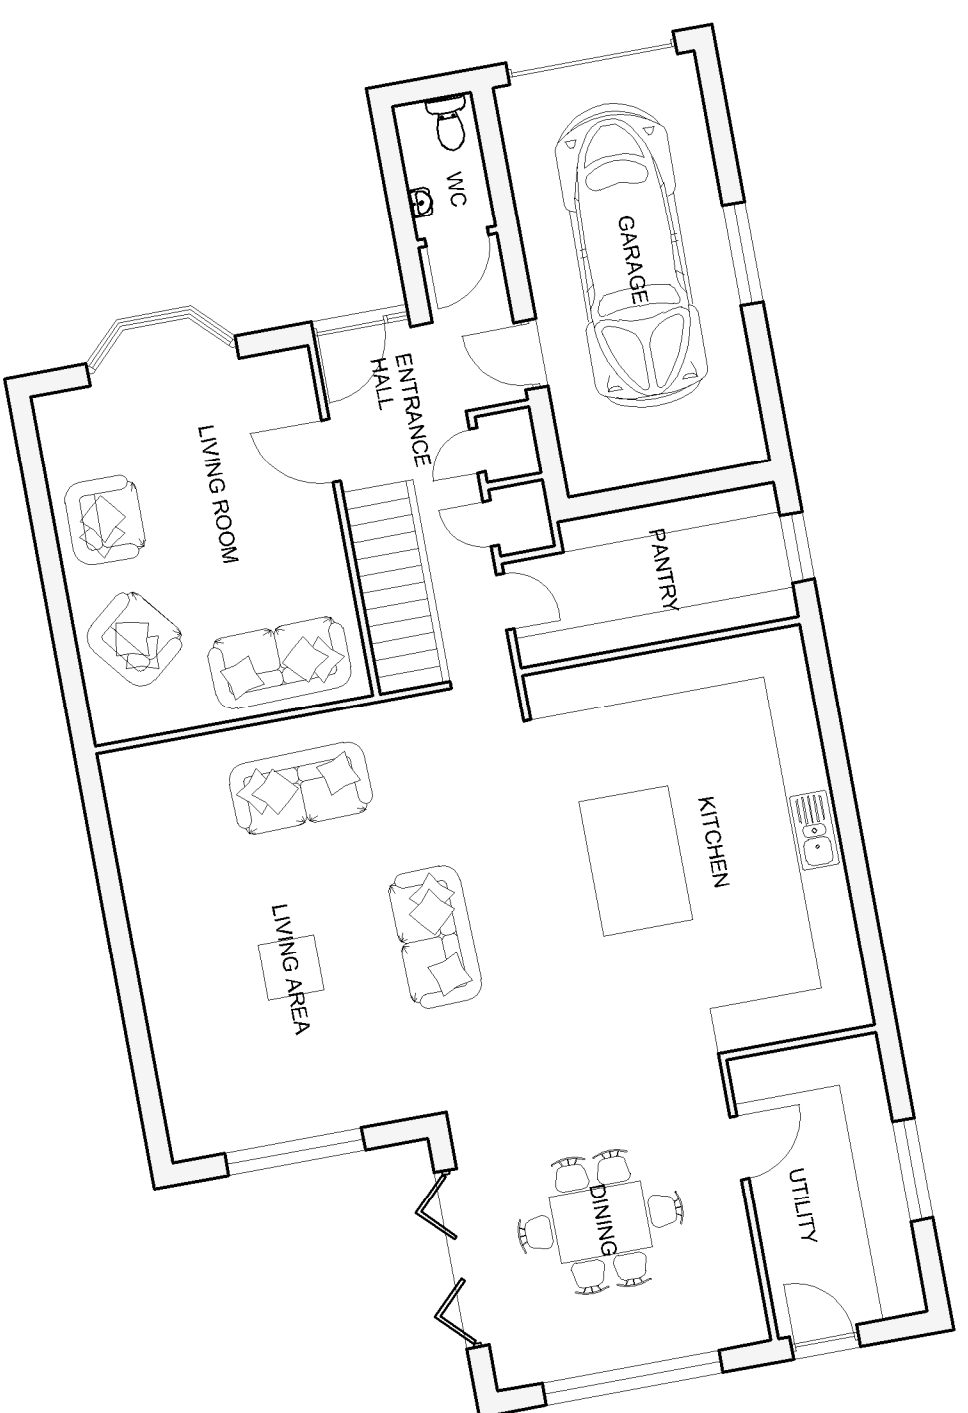


INDICATIVE F F PLAN
PLOT 1 - 1:100

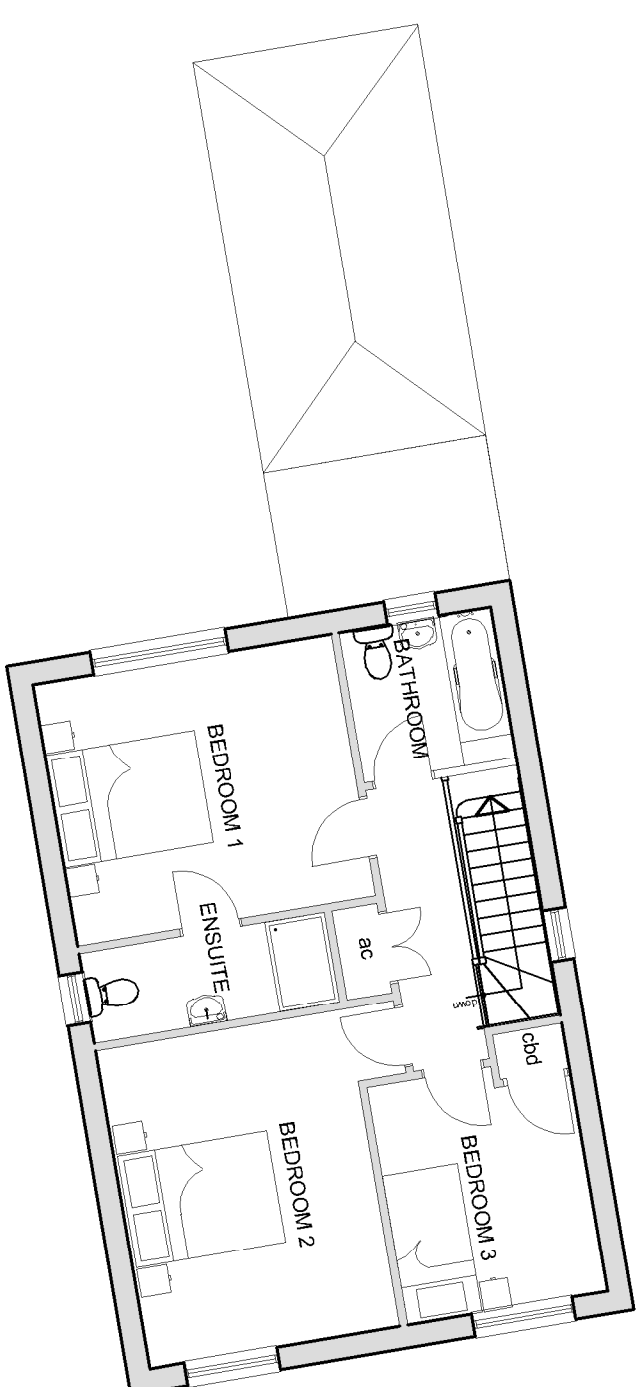


INDICATIVE G F PLAN
PLOT 1 - 1:100

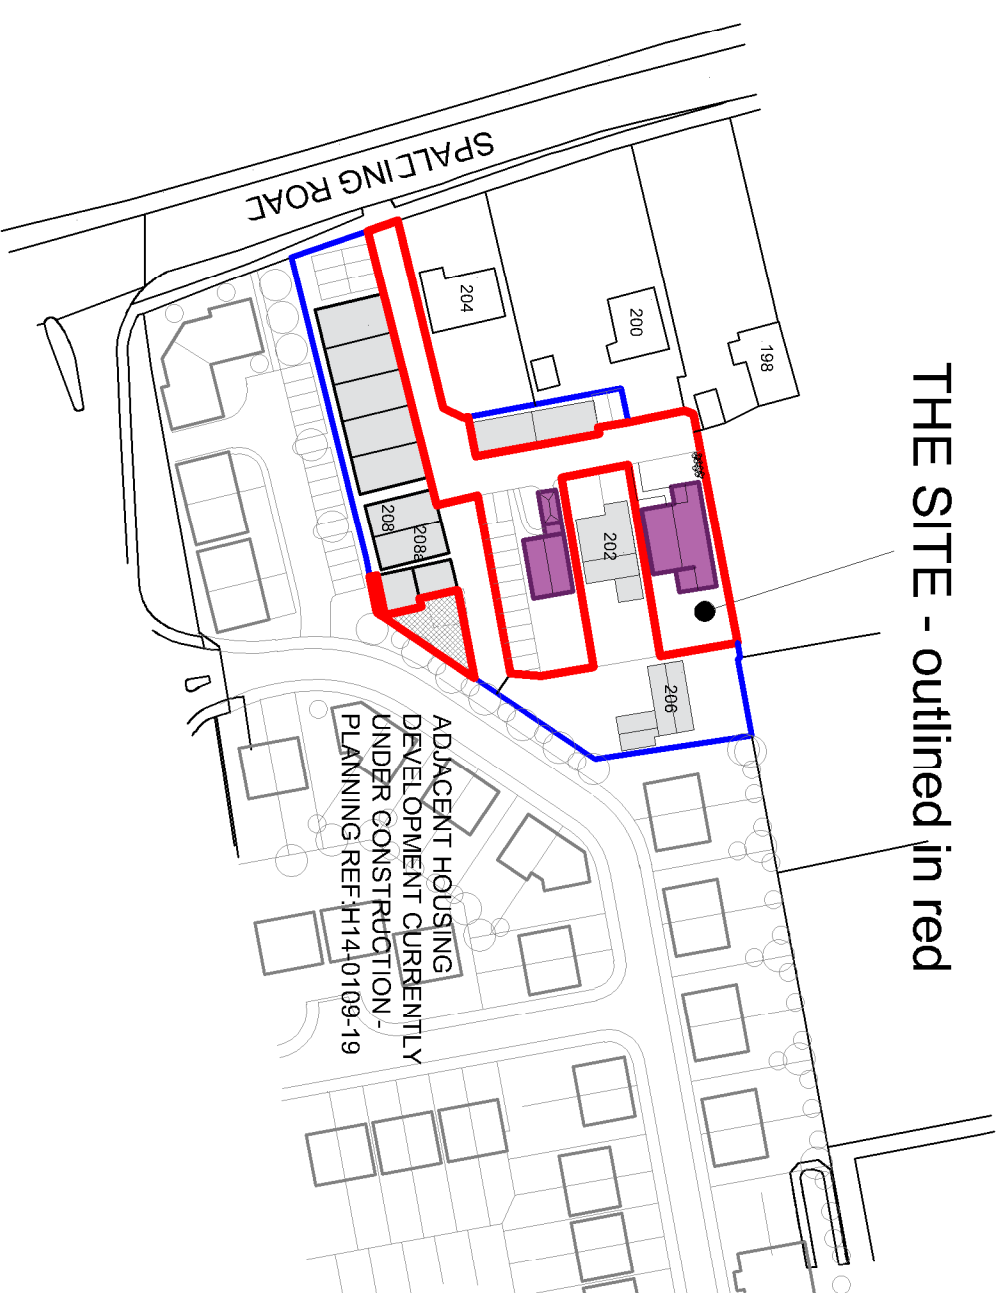

INDICATIVE F F PLAN
PLOT 2 - 1:100

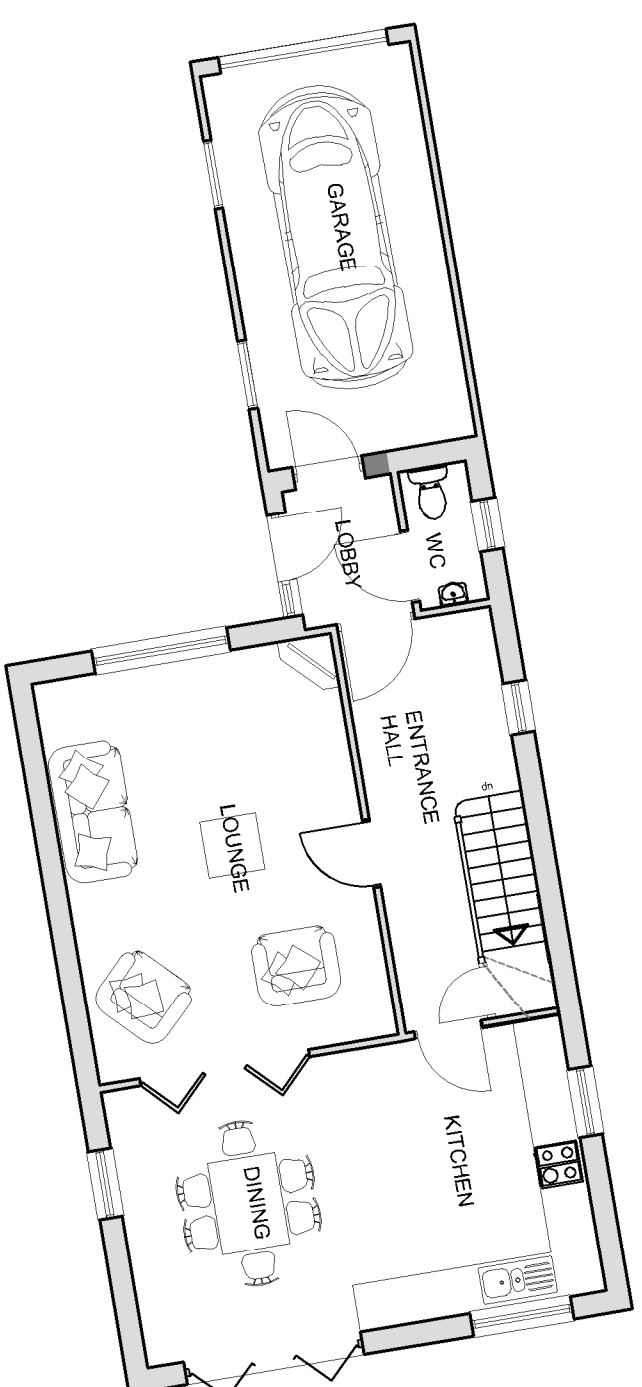

INDICATIVE G F PLAN
PLOT 2 - 1:100

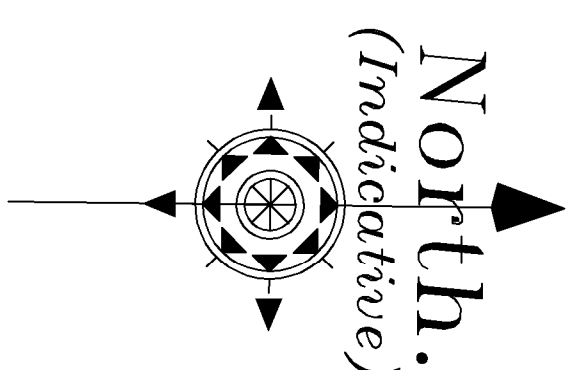

SITE / BLOCK PLAN 1:200

Revision	Date	Drawn	Description
----------	------	-------	-------------

Client **Mr S Chapman**

Project Proposed New Dwellings at
202 Spalding Road, Pinchbeck

Drawing

Outline Planning Application Drawing	ARCHITECTS
Scale 1:200 @ A1 Drawn TAC Checked AWM Date 06/09/2021	Drawing No. 20/562/PA/013

Trevor A Clay RBA Ltd, 14 Old Fendike Road, Weston Hills, Spalding, Lincs. PE126DD
01406 380027 07778 557975 trevor@tazarchitects.co.uk

www.tacarcreitects.co.uk