


IMPORTANT WARNING:
This plan is furnished as a general guide.
It must not be relied upon for accurate
identification of other utilities.

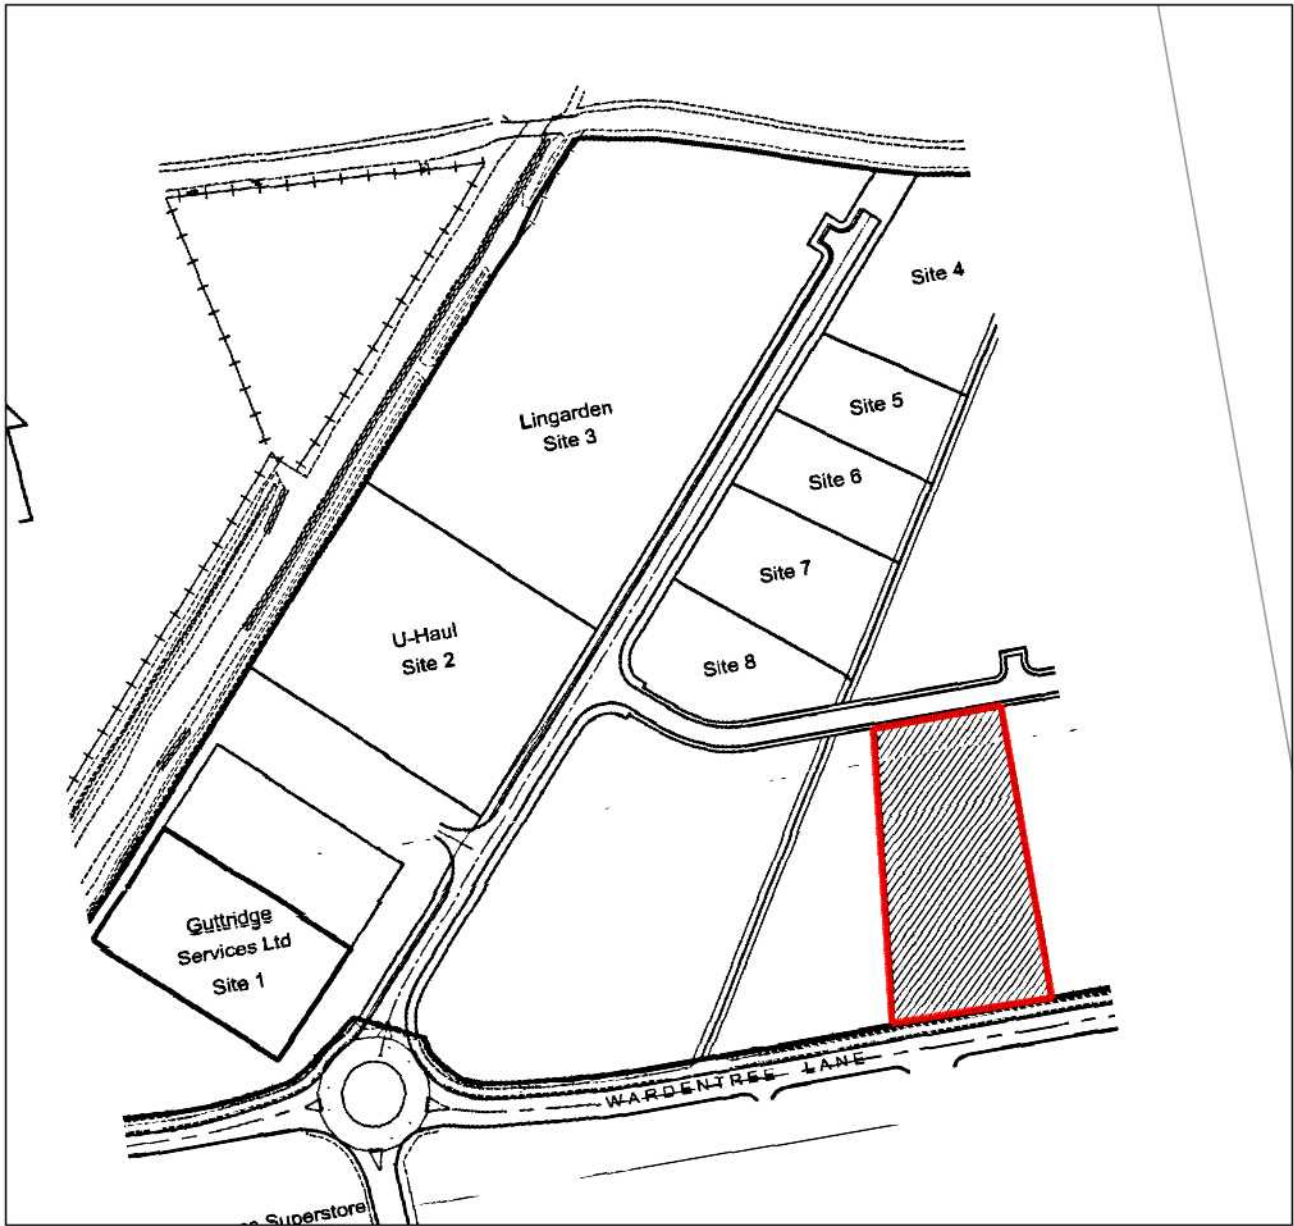

scale 1:1250



scale 1:250

— OFFICE LOCATION
— SITE BOUNDARY



Scale bar

Drawing Title

LIGHT SOURCE
SPALDING
OFFICE LOCATION PLAN

Revision Details

By
Check Date Suffix

LS SP 004 rev 1

Scale at A3 : AS SHOWN

Drw DJK	App	Issue 2
Chk DE	KC App	Date 29.04.10