

This drawing is the Copyright of Adaptation Design Limited.

The contractor is to check all dimensions prior to fabrication or construction on site.

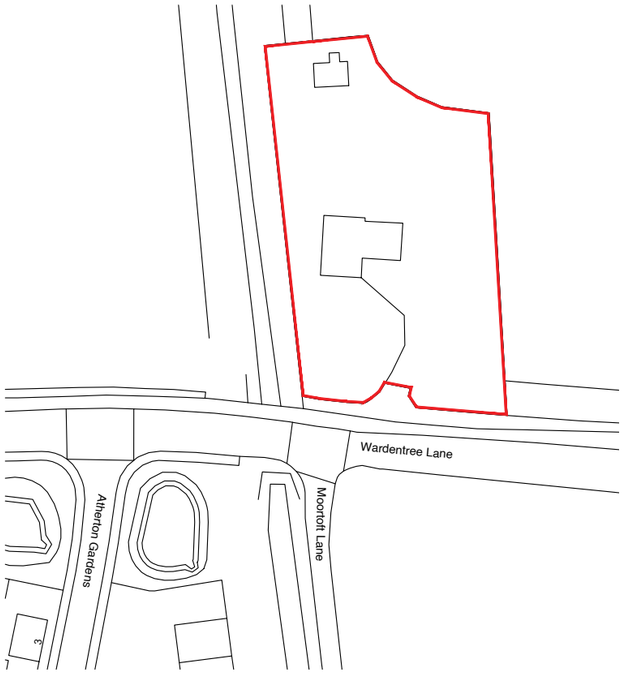

Location Plan
@1:1250

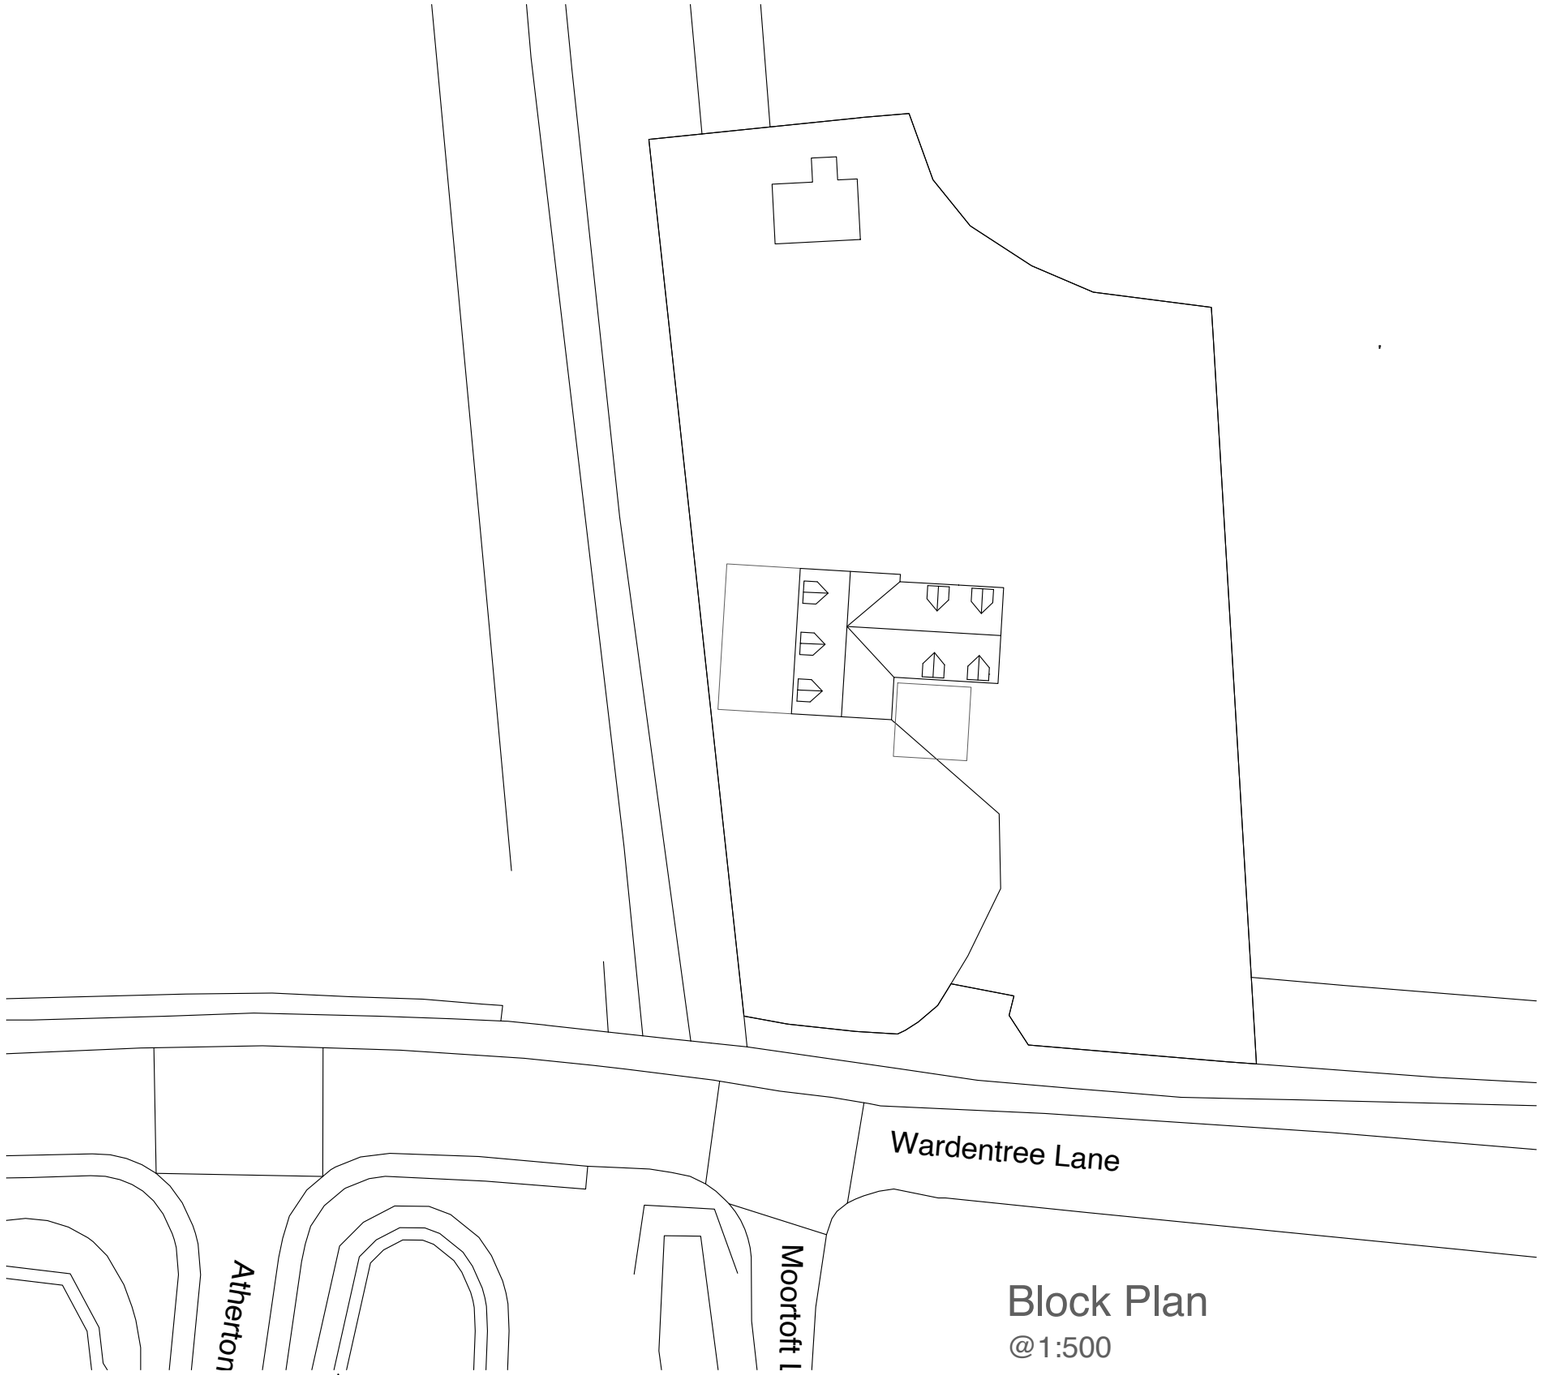

Block Plan
@1:500

0 10 20 30 40 50
(M) 1:1250 SCALE

0 5 10 15 20 25
(M) 1:500 SCALE

0 1 2 4 6 8 10
(M) 1:200 SCALE

Site: Wardentree Lodge, Wardentree Lane, Pinchbeck, PE11 3UF	
Drawing Title: Block and Location Plan	
Client: Miss Sophieanna Morgan	
Employer: Fieldfisher LLP	

Drawing Type: Planning	
Project Number: 5922	Drawing Number: P011
Scale: 1:100	Date: 15.11.24
Revision:	Drawn By: CS

NORTH

Paper Size: A3

Rev:	Description:	Date:

adaptation design
4 Carters Row, Hatfield Park, Hatfield, Herts, AL9 5NB
www.adaptationdesign.co.uk
office@adaptationdesign.co.uk
020 8492 1617