

This drawing is the Copyright of Adaptation Design Limited.

The contractor is to check all dimensions prior to fabrication or construction on site.

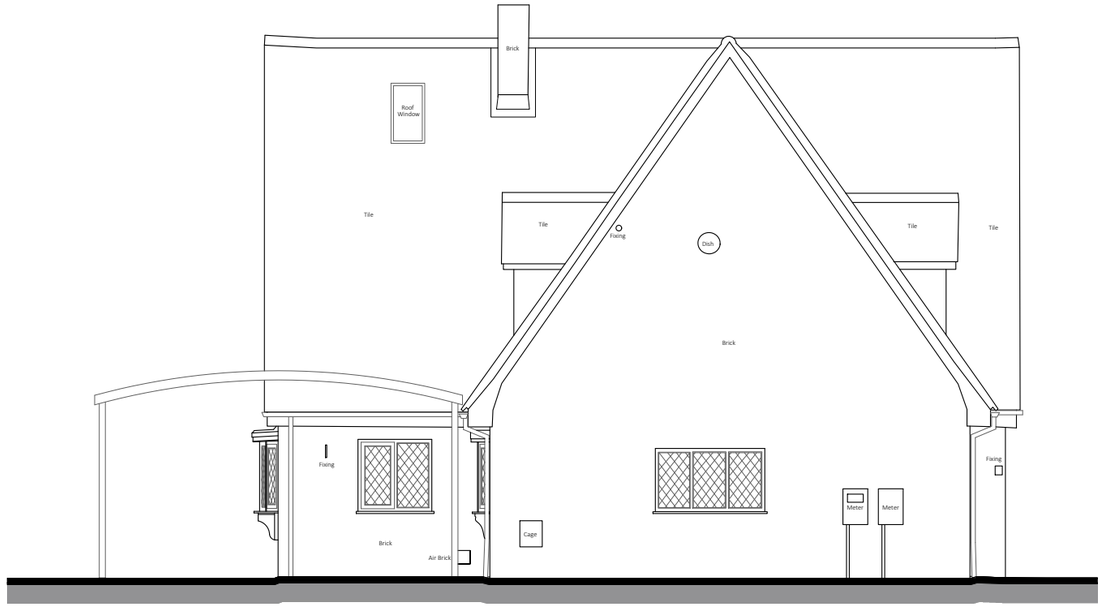


# Existing Side Elevation (Elevation Four)

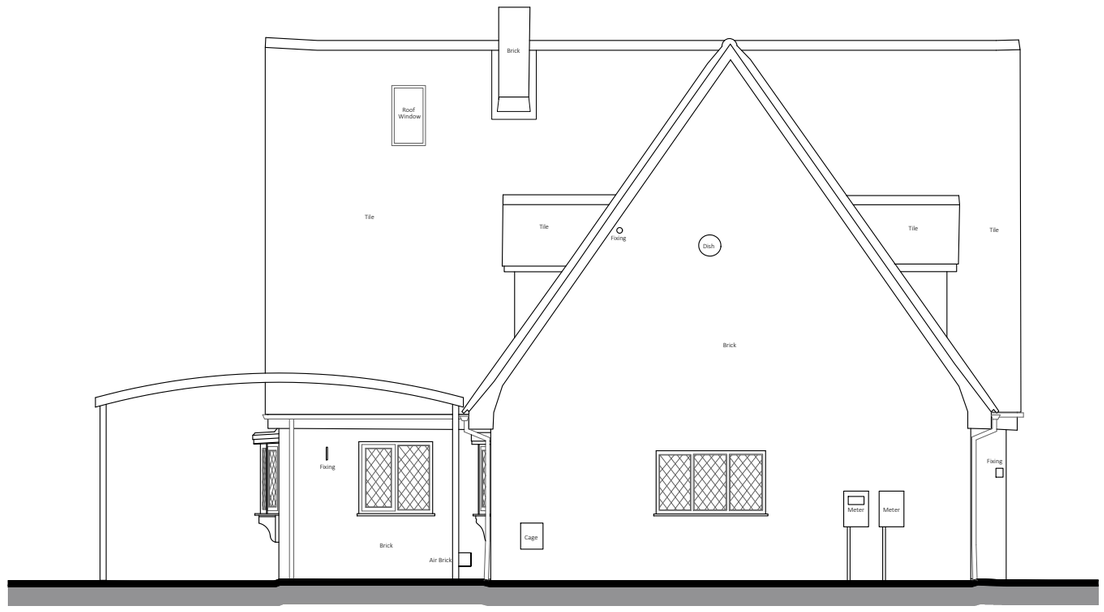


# Proposed Side Elevation (Elevation Four)

0 1 2 3 4 5
(M) 1:100 SCALE

| | |
|---|---|
| Site: Wardentree Lodge, Wardentree Lane, Pinchbeck, PE11 3UF | |
| Drawing Title: Existing and Proposed Side Elevation (Elevation Four) | |
| Client: Miss Sophieanna Morgan | |
| Employer: Fieldfisher LLP | |

| | |
|---|---|
| Drawing Type: Planning | |
| Project Number: 5922 | Drawing Number: P018 |
| Scale: 1:100 | Date: 15.11.24 |
| Revision: | Drawn By: CS |




Paper Size: A3

| Rev: | Description: | Date: |
|---|---|---|
| | | |
| | | |
| | | |
| | | |
| | | |
| | | |

adaptation design
4 Carters Row, Hatfield Park, Hatfield, Herts, AL9 5NB
www.adaptationdesign.co.uk
office@adaptationdesign.co.uk
020 8492 1617