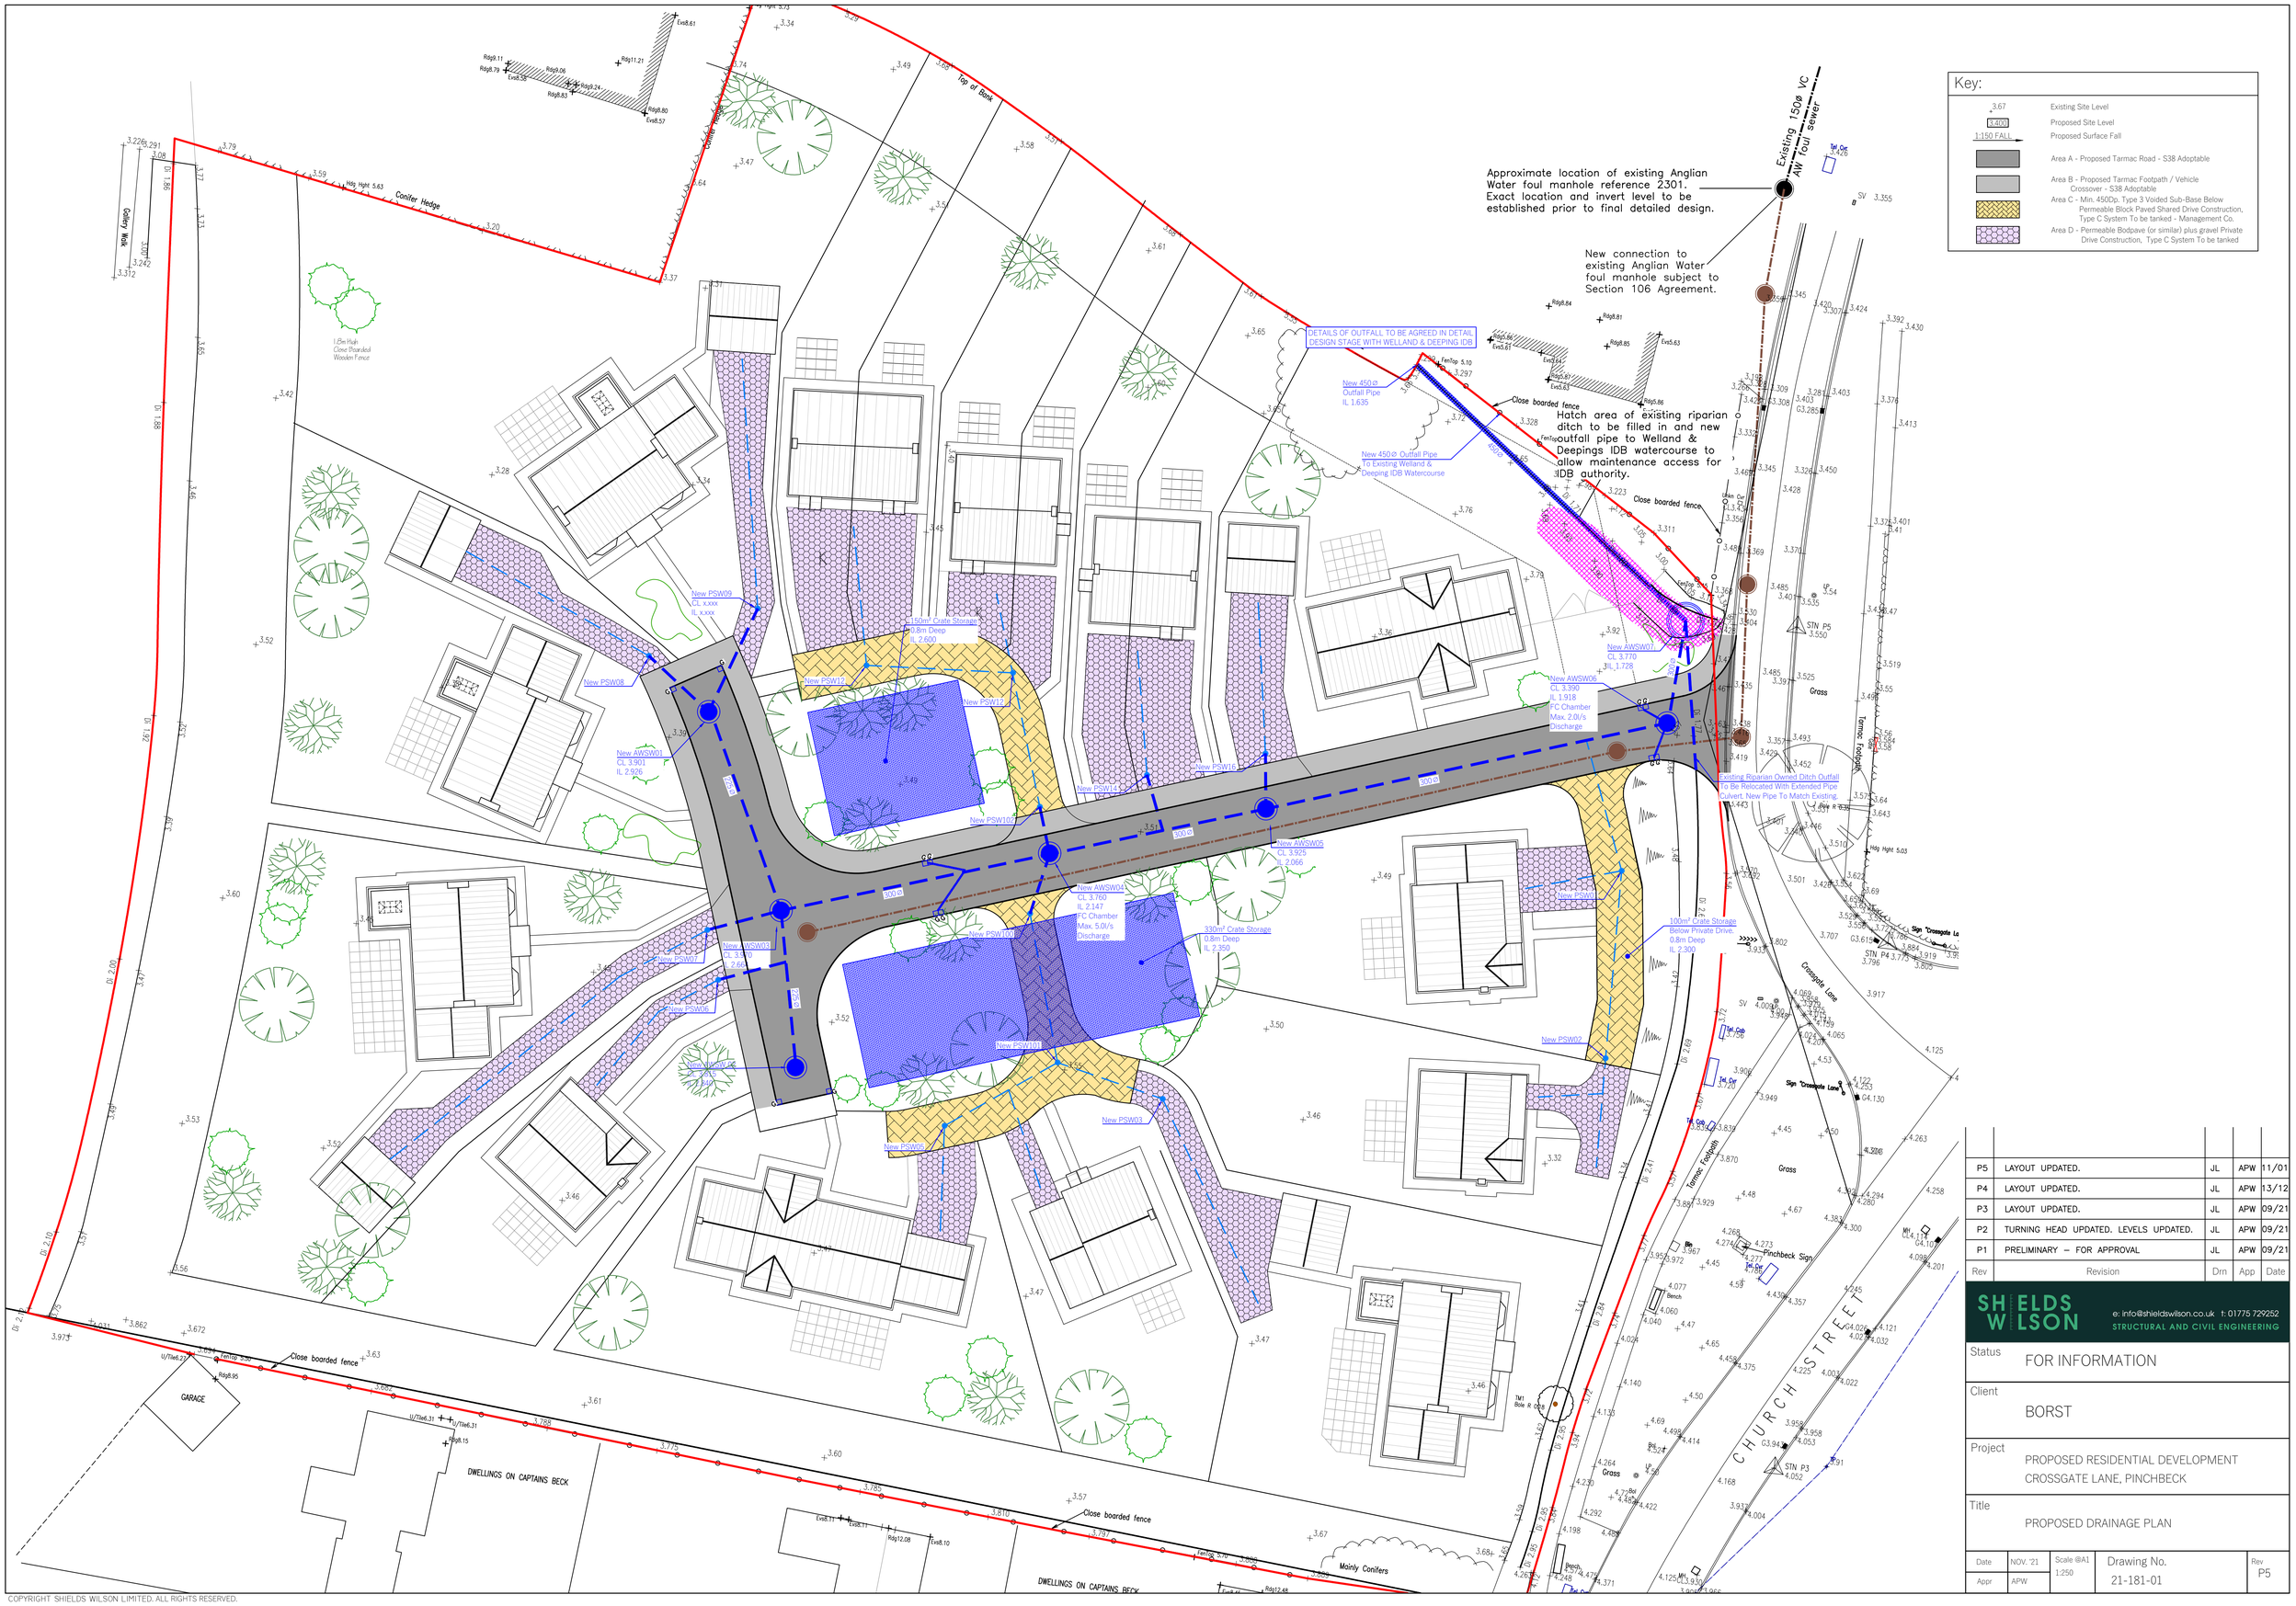

Rev	Revision	Drn	App	Date
P5	LAYOUT UPDATED.	JL	APW	11/01
P4	LAYOUT UPDATED.	JL	APW	13/12
P3	LAYOUT UPDATED.	JL	APW	09/21
P2	TURNING HEAD UPDATED. LEVELS UPDATED.	JL	APW	09/21
P1	PRELIMINARY – FOR APPROVAL	JL	APW	09/21

SHIELDS WILSON
e: info@shieldswilson.co.uk t: 01775 729252
STRUCTURAL AND CIVIL ENGINEERING

Status: FOR INFORMATION

Client: BORST

Project: PROPOSED RESIDENTIAL DEVELOPMENT CROSSGATE LANE, PINCHBECK

Title: PROPOSED DRAINAGE PLAN

Date	NOV. '21	Scale @A1	Drawing No.	Rev
Appr	APW	1:250	21-181-01	P5

COPYRIGHT SHIELDS WILSON LIMITED. ALL RIGHTS RESERVED.