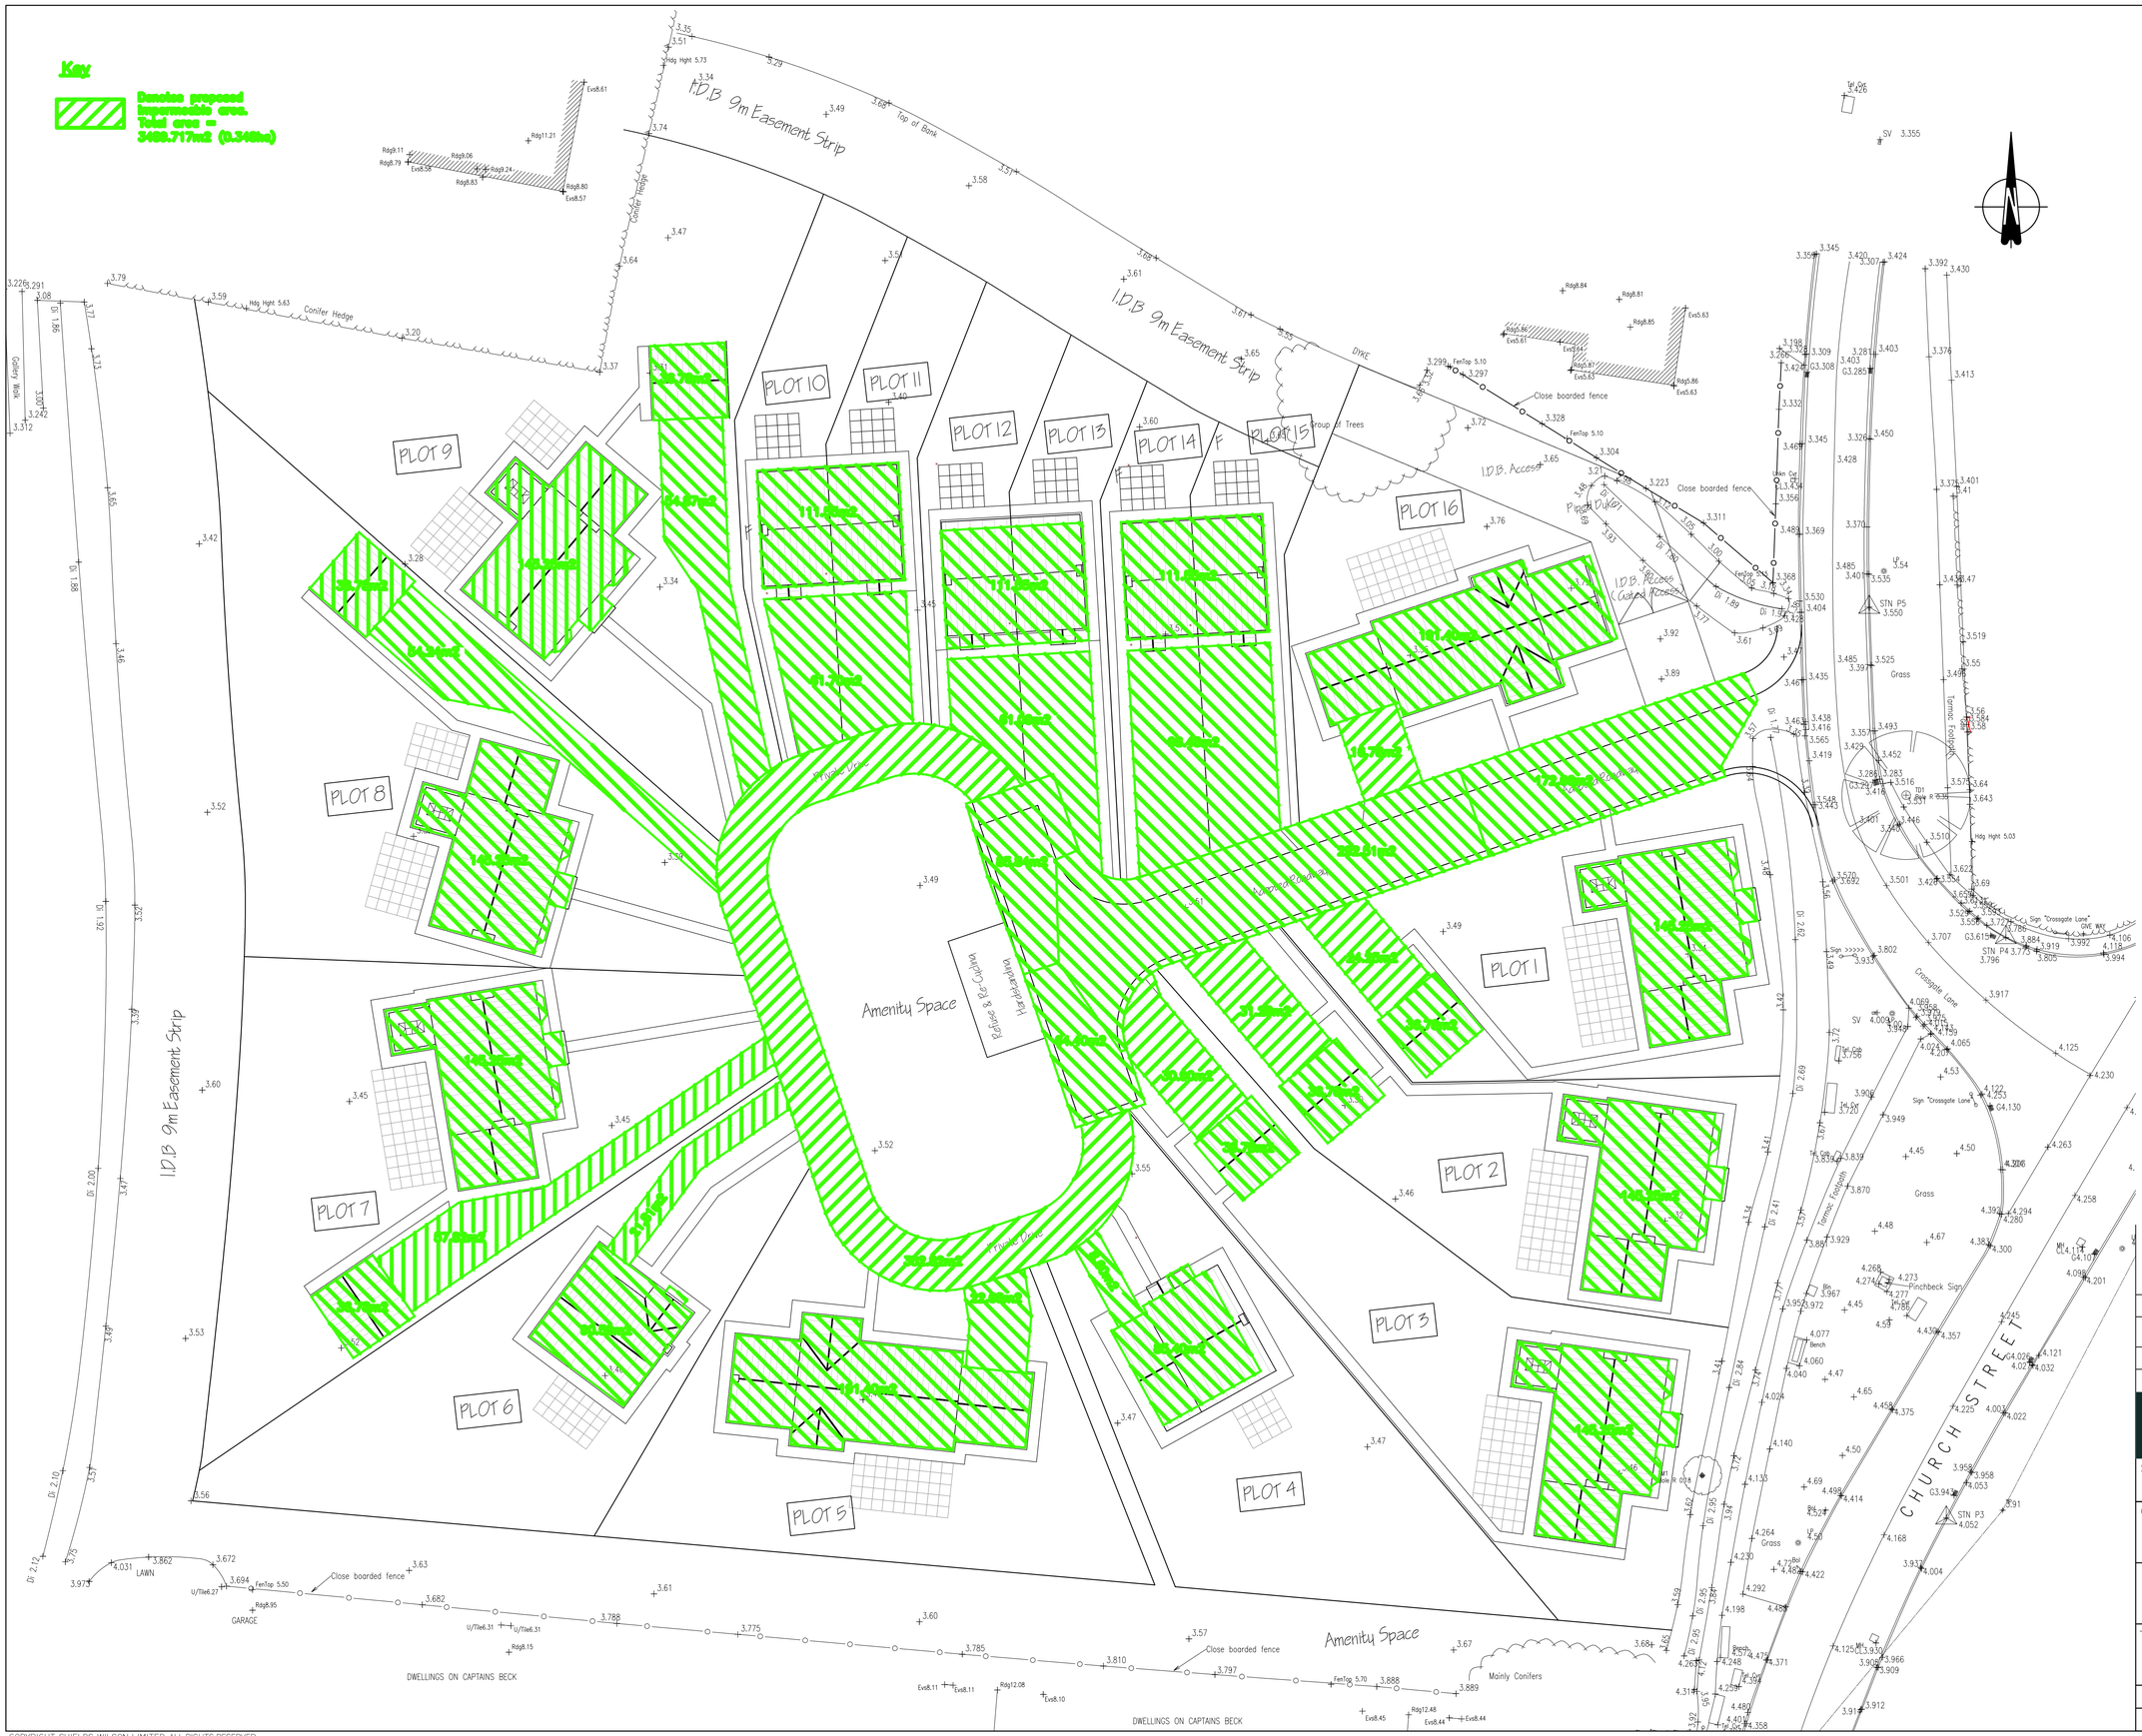

Rev	Revision	Drn	App	Date
P3	LAYOUT UPDATED	AEQ		09/21
P2	TURNING HEAD UPDATED. IMPERMEABLE AREA UPDATED TO SUIT.	AEQ		09/21
P1	PRELIMINARY – FOR APPROVAL	AEQ		09/21

SHIELDS WILSON
e: info@shieldswilson.co.uk t: 01775 729252
STRUCTURAL AND CIVIL ENGINEERING

Status: PRELIMINARY

Client: EXECUTORS OF P.J.BORST (Deceased)

Project: RESIDENTIAL DEVELOPMENT
CROSSGATE LANE, PINCHBECK, LINCOLNSHIRE

Title: PROPOSED IMPERMEABLE AREA PLAN

Date	SEPT. '21	Scale @A1 1:250 @ A1	Drawing No. 21-181/03	Rev P3
Appr				

COPYRIGHT SHIELDS WILSON LIMITED. ALL RIGHTS RESERVED.