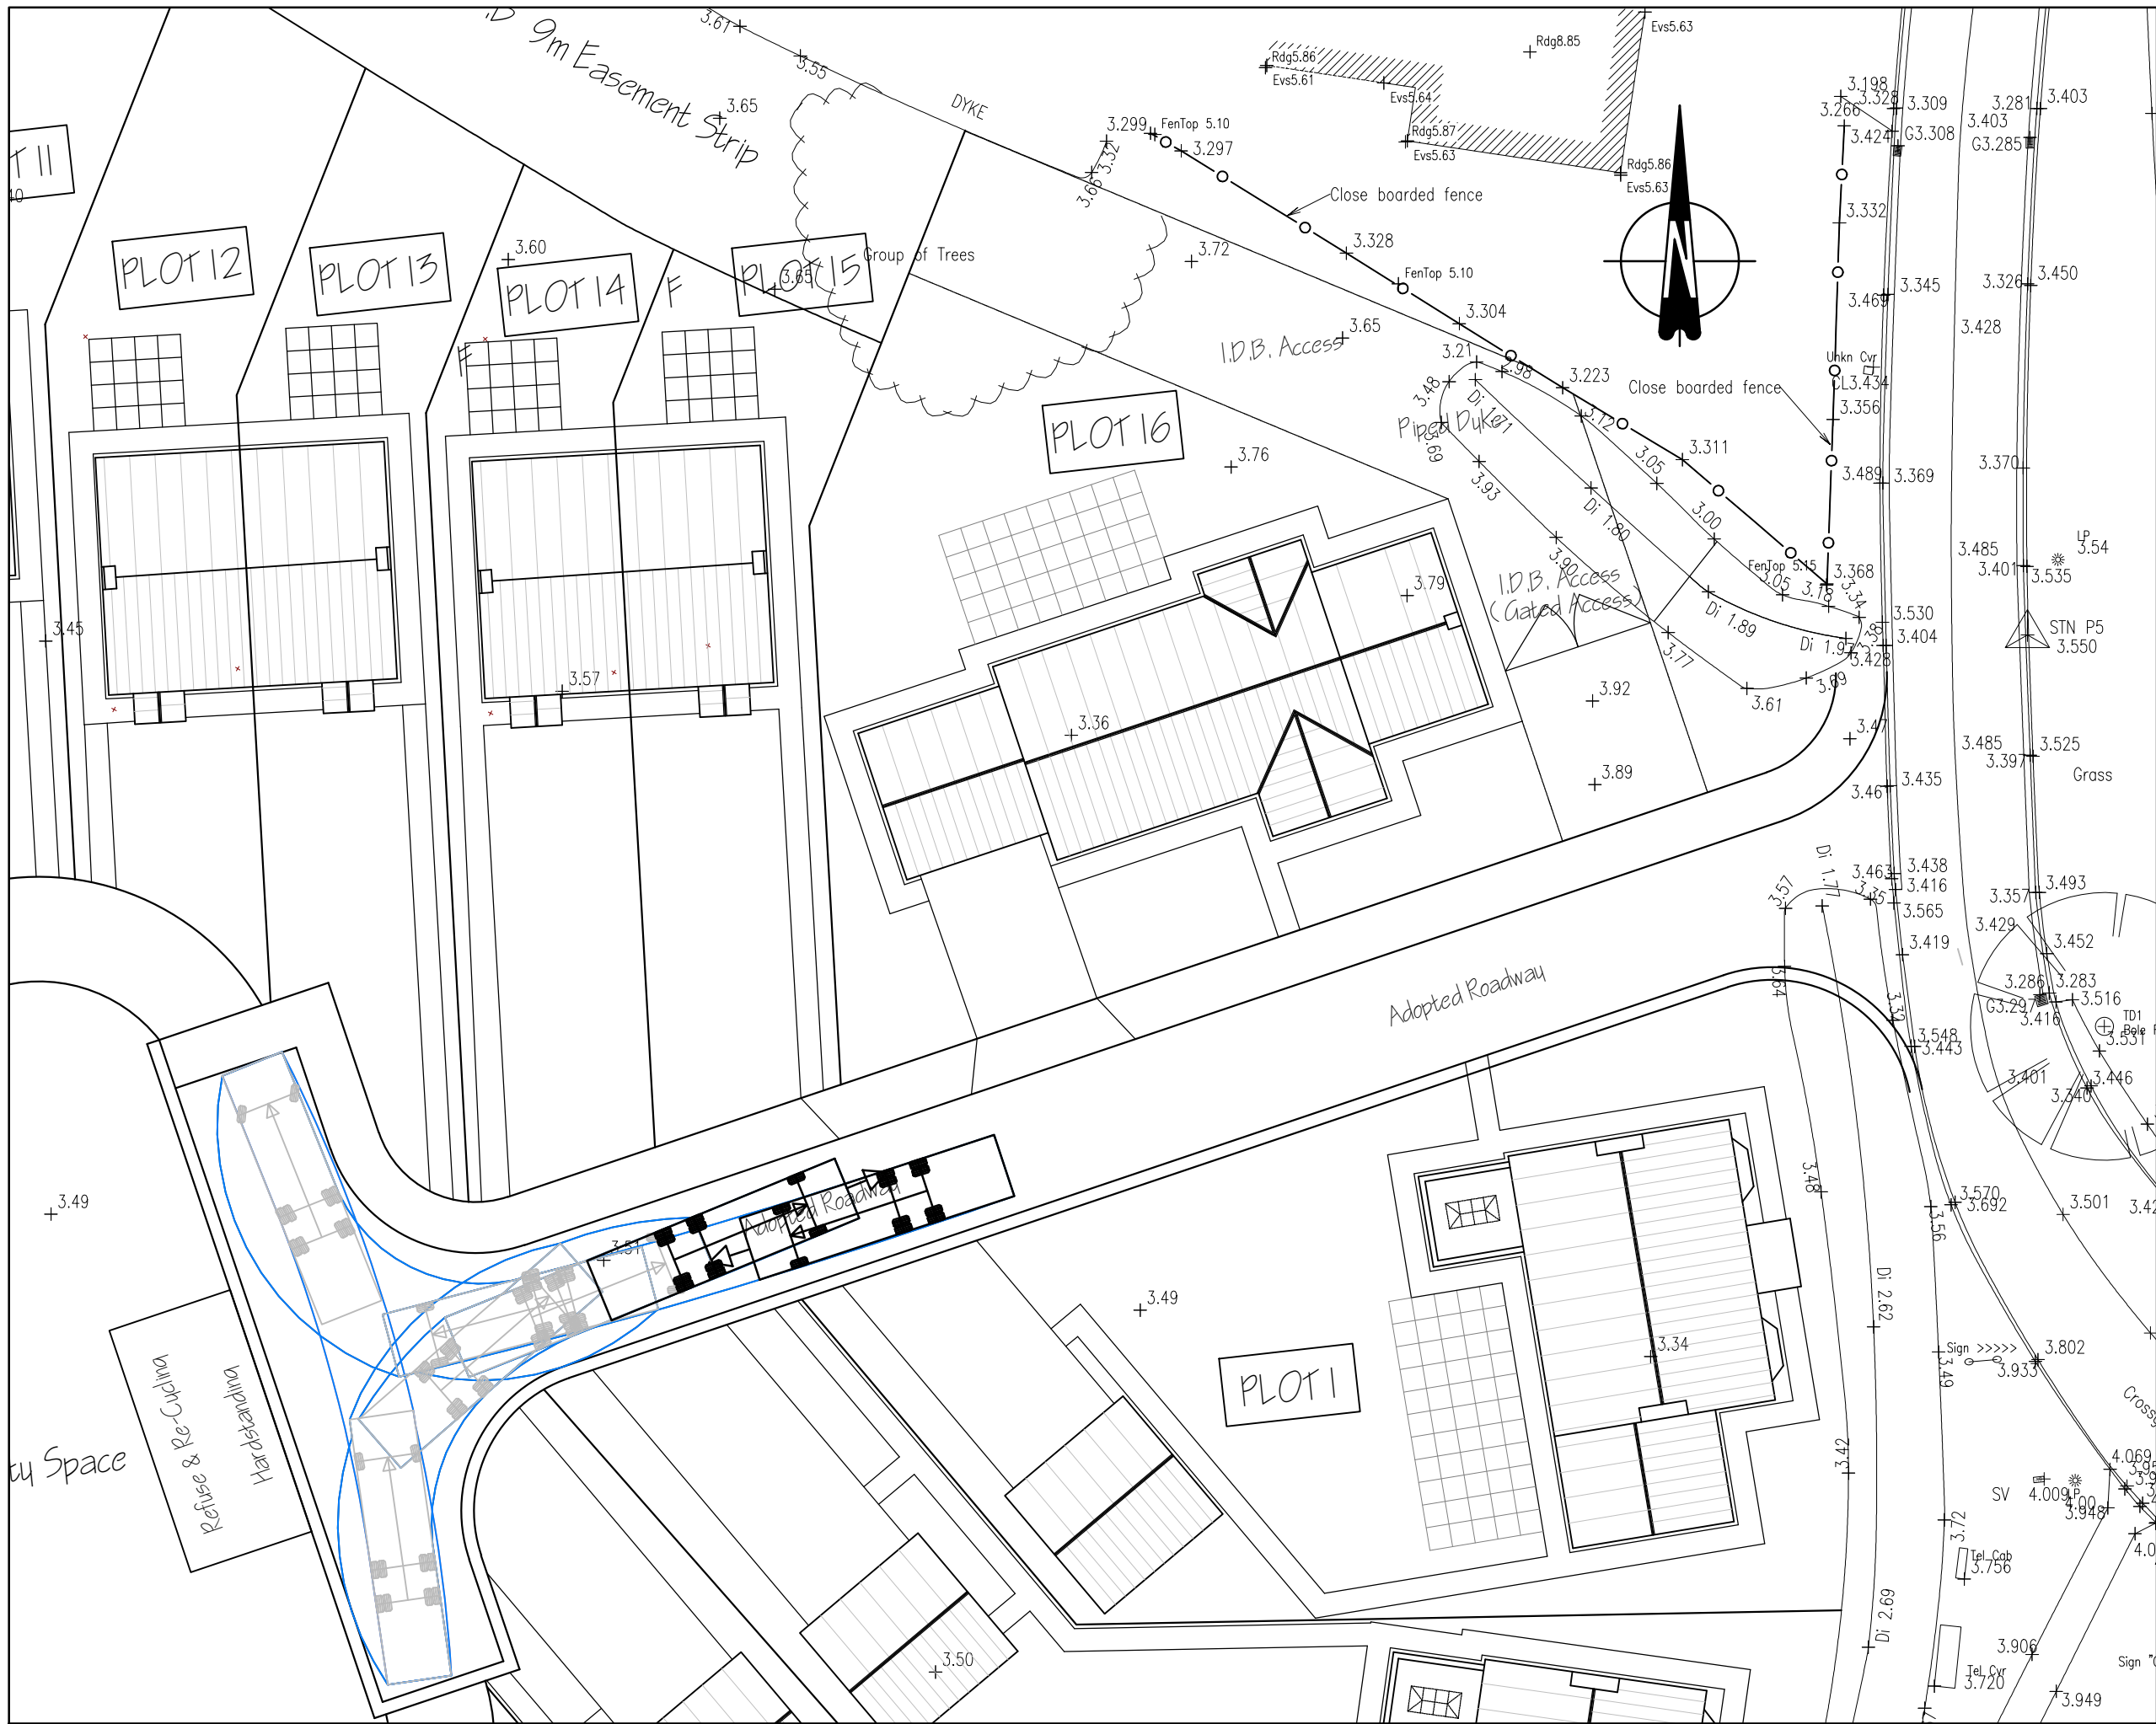
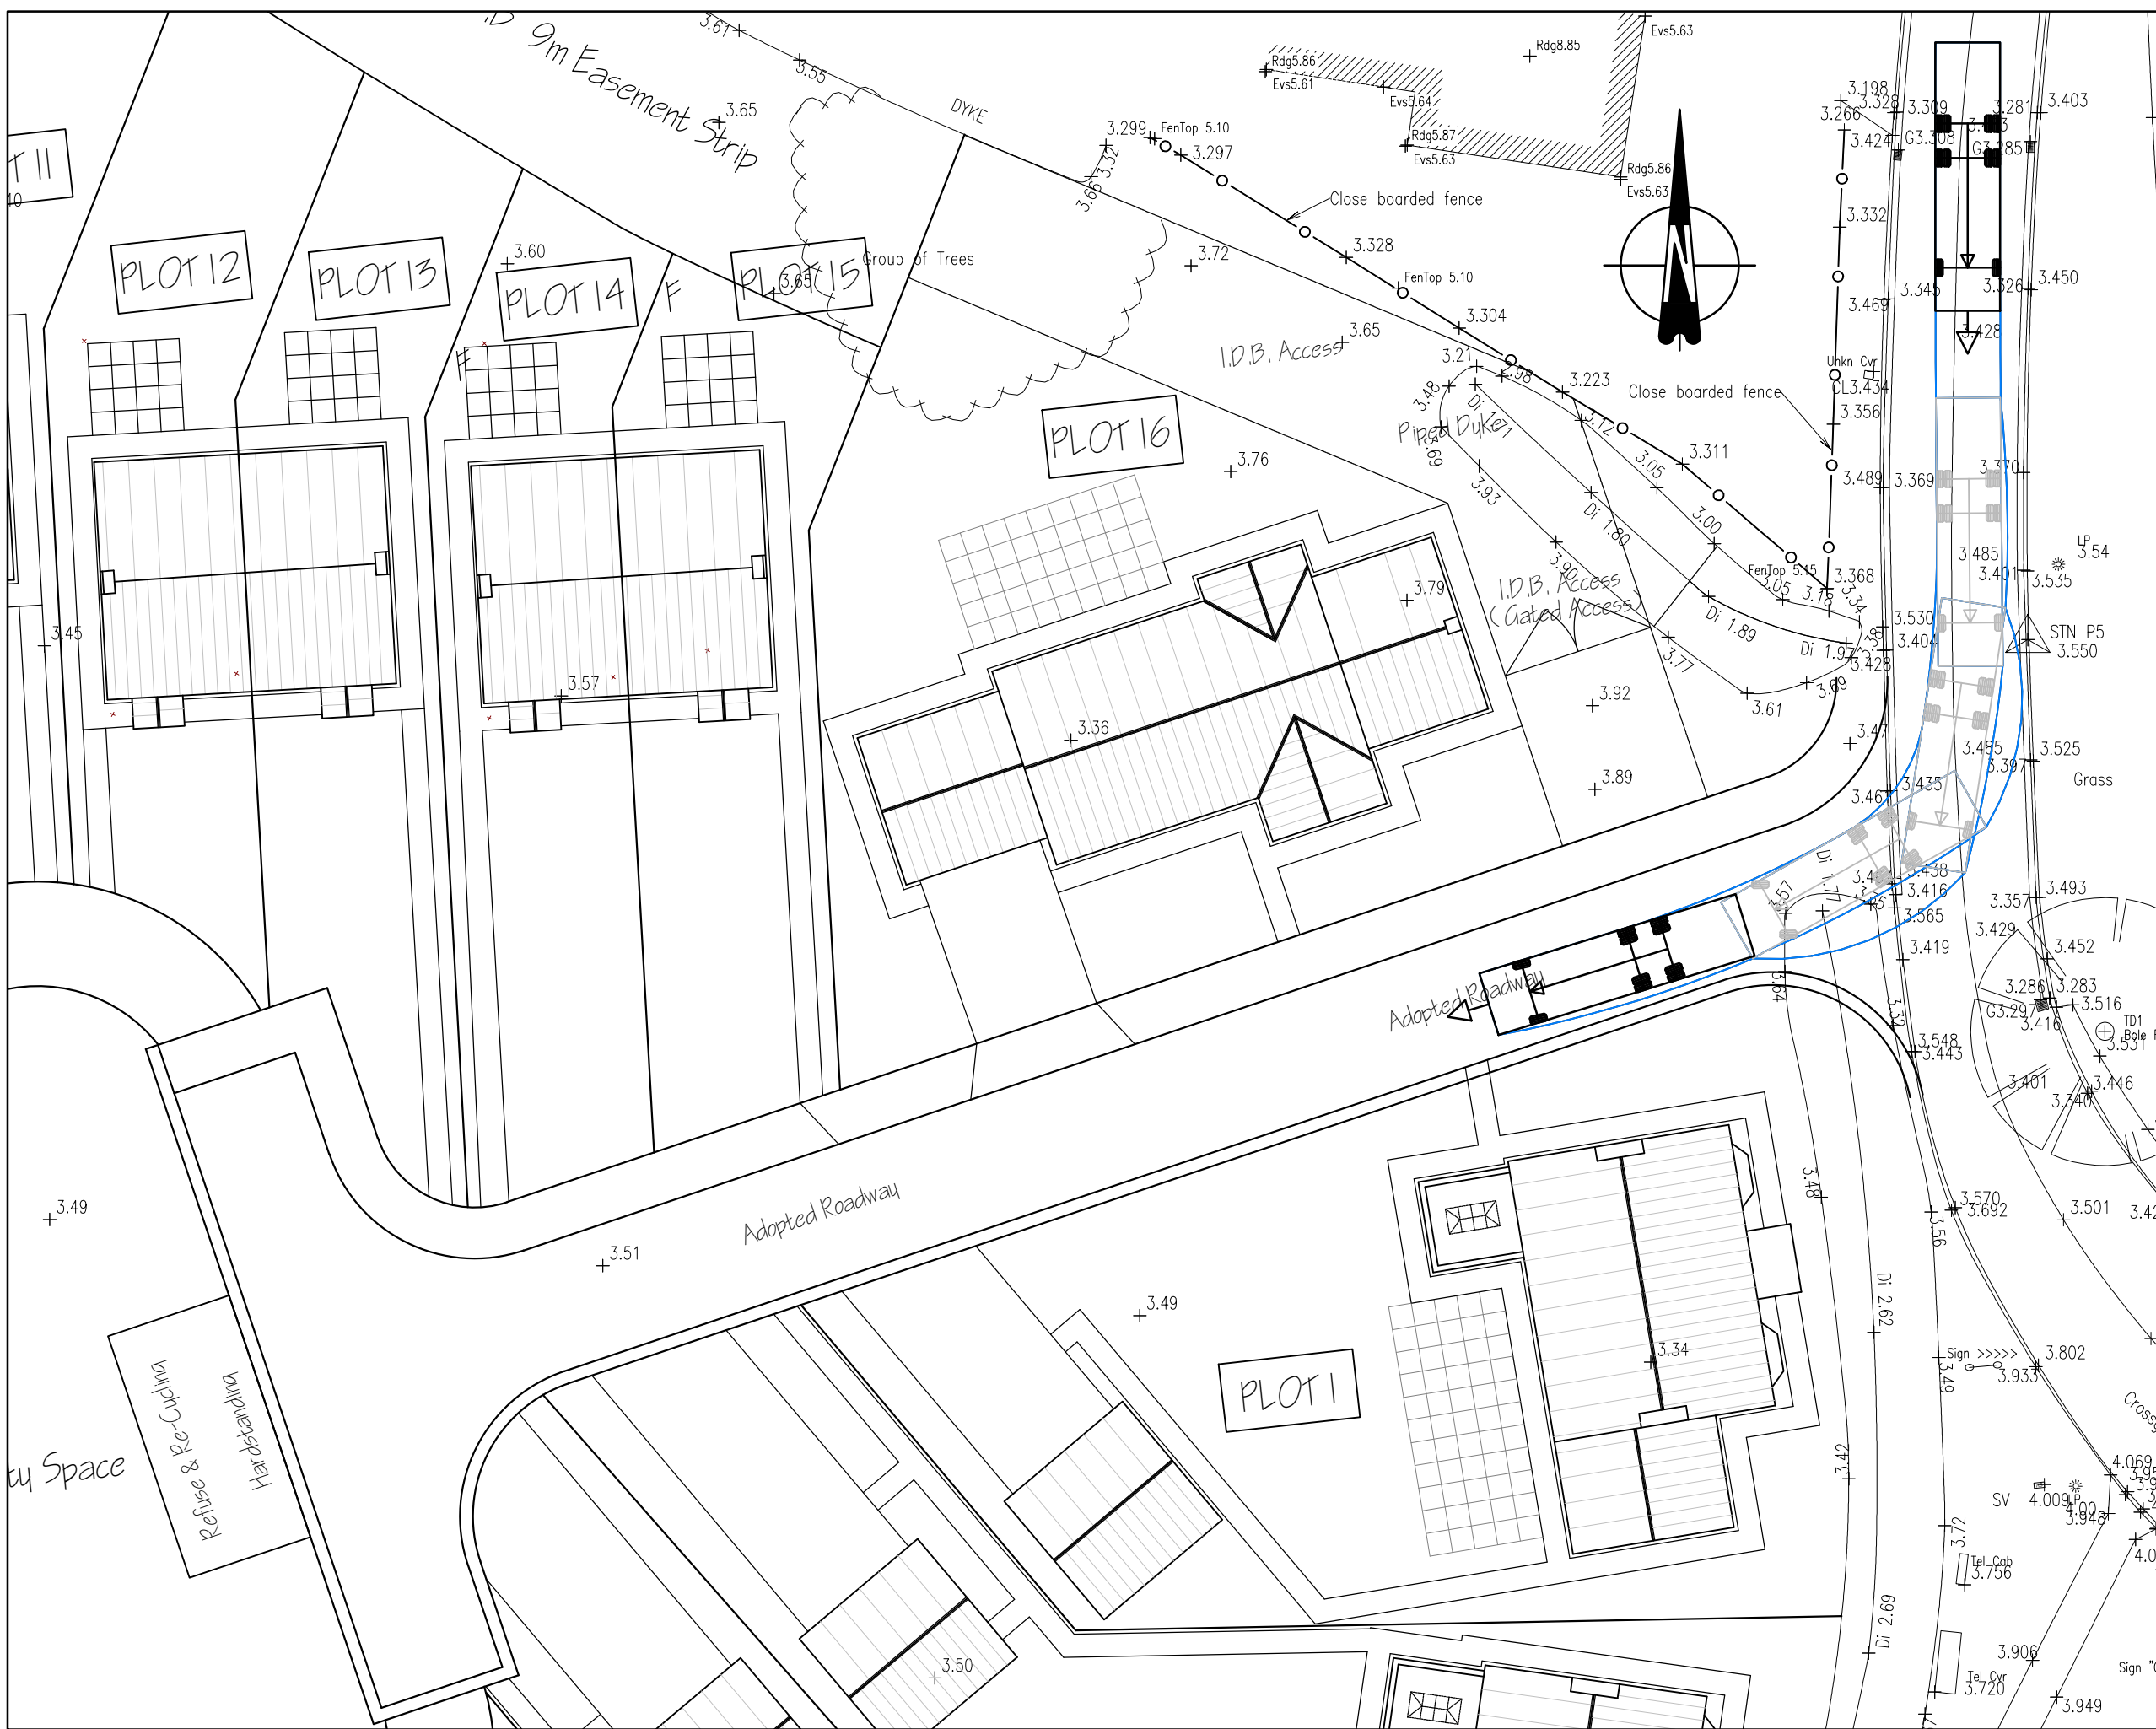
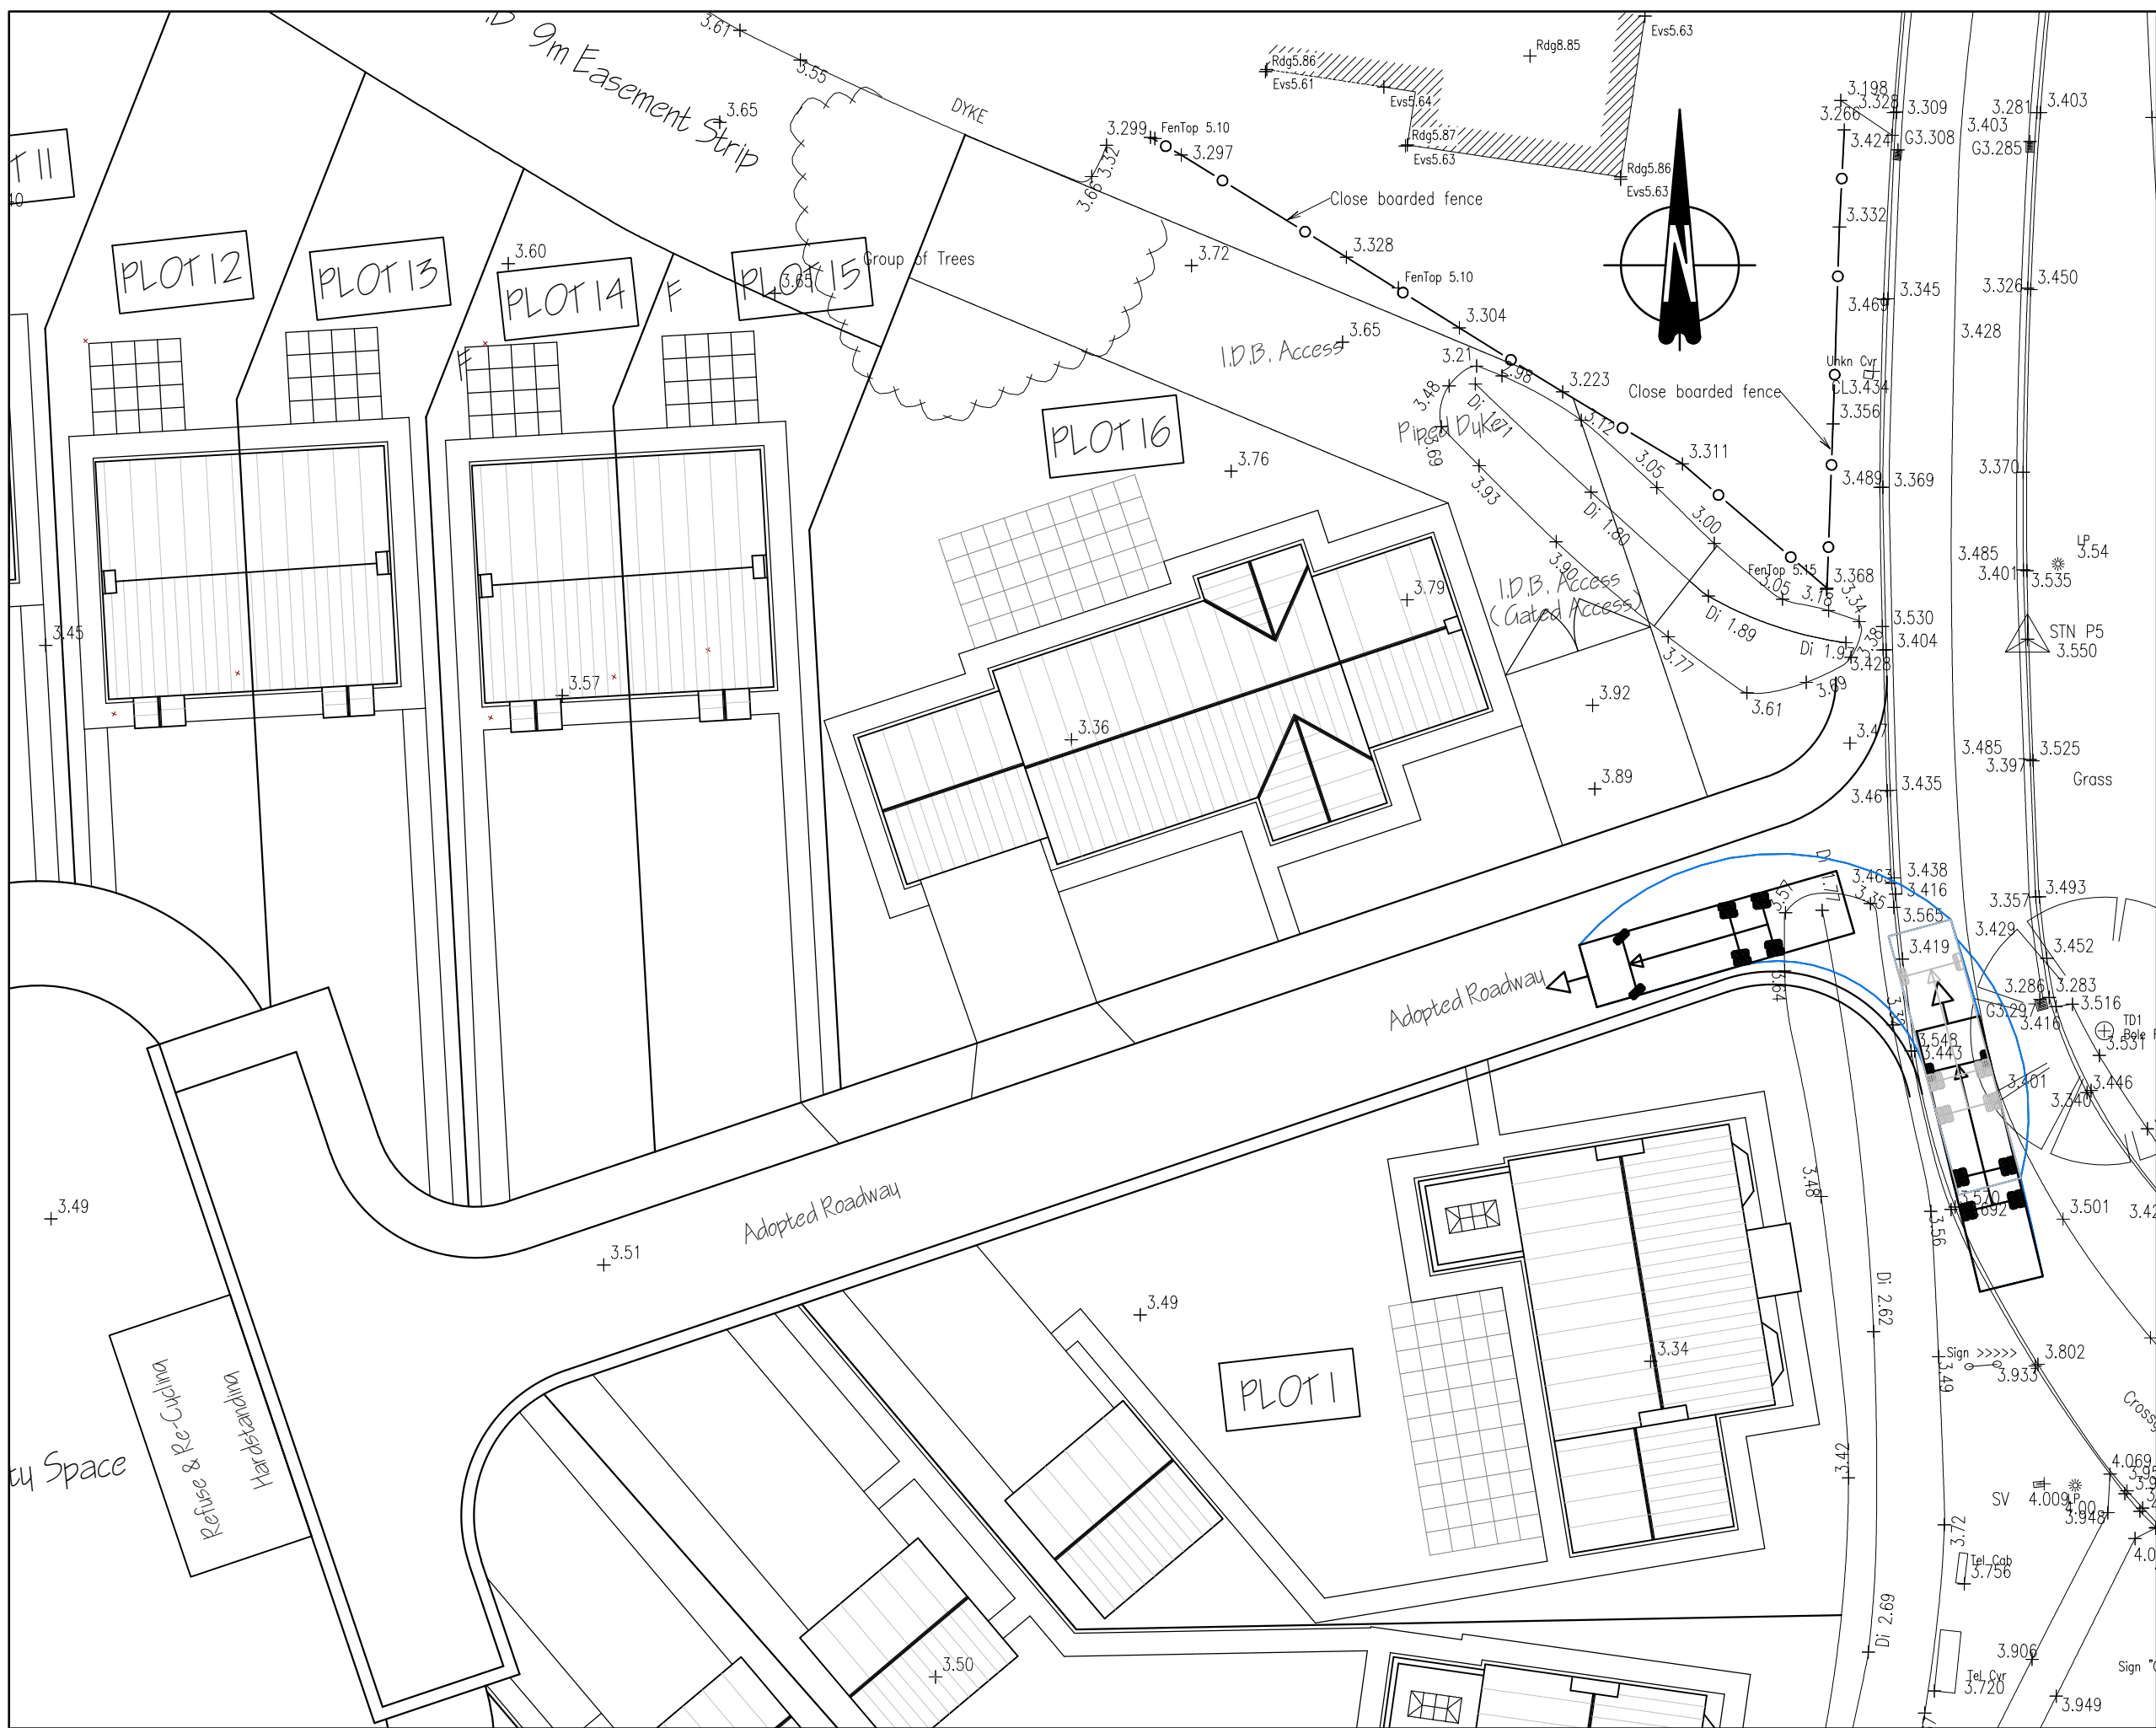


P3	LAYOUT UPDATED	AEQ			09/21
P2	TURNING HEAD UPDATED & 3-POINT TURN PROFILE UPDATED.	AEQ			09/21
P1	PRELIMINARY – FOR APPROVAL	AEQ			09/21
Rev	Revision	Drn	App	Date	
SHIELDS WILSONe: info@shieldswilson.co.uk t: 01775 729252 STRUCTURAL AND CIVIL ENGINEERING					
Status	PRELIMINARY				
Client	EXECUTORS OF P.J.BORST (Deceased)				
Project	RESIDENTIAL DEVELOPMENT CROSSGATE LANE, PINCHBECK, LINCOLNSHIRE				
Title	VEHICULAR SWEEP PATH PLANS				
Date	SEPT '21	Scale @A1 1:250 @ A1	Drawing No. 21-181/04	Rev P3	
Appr					