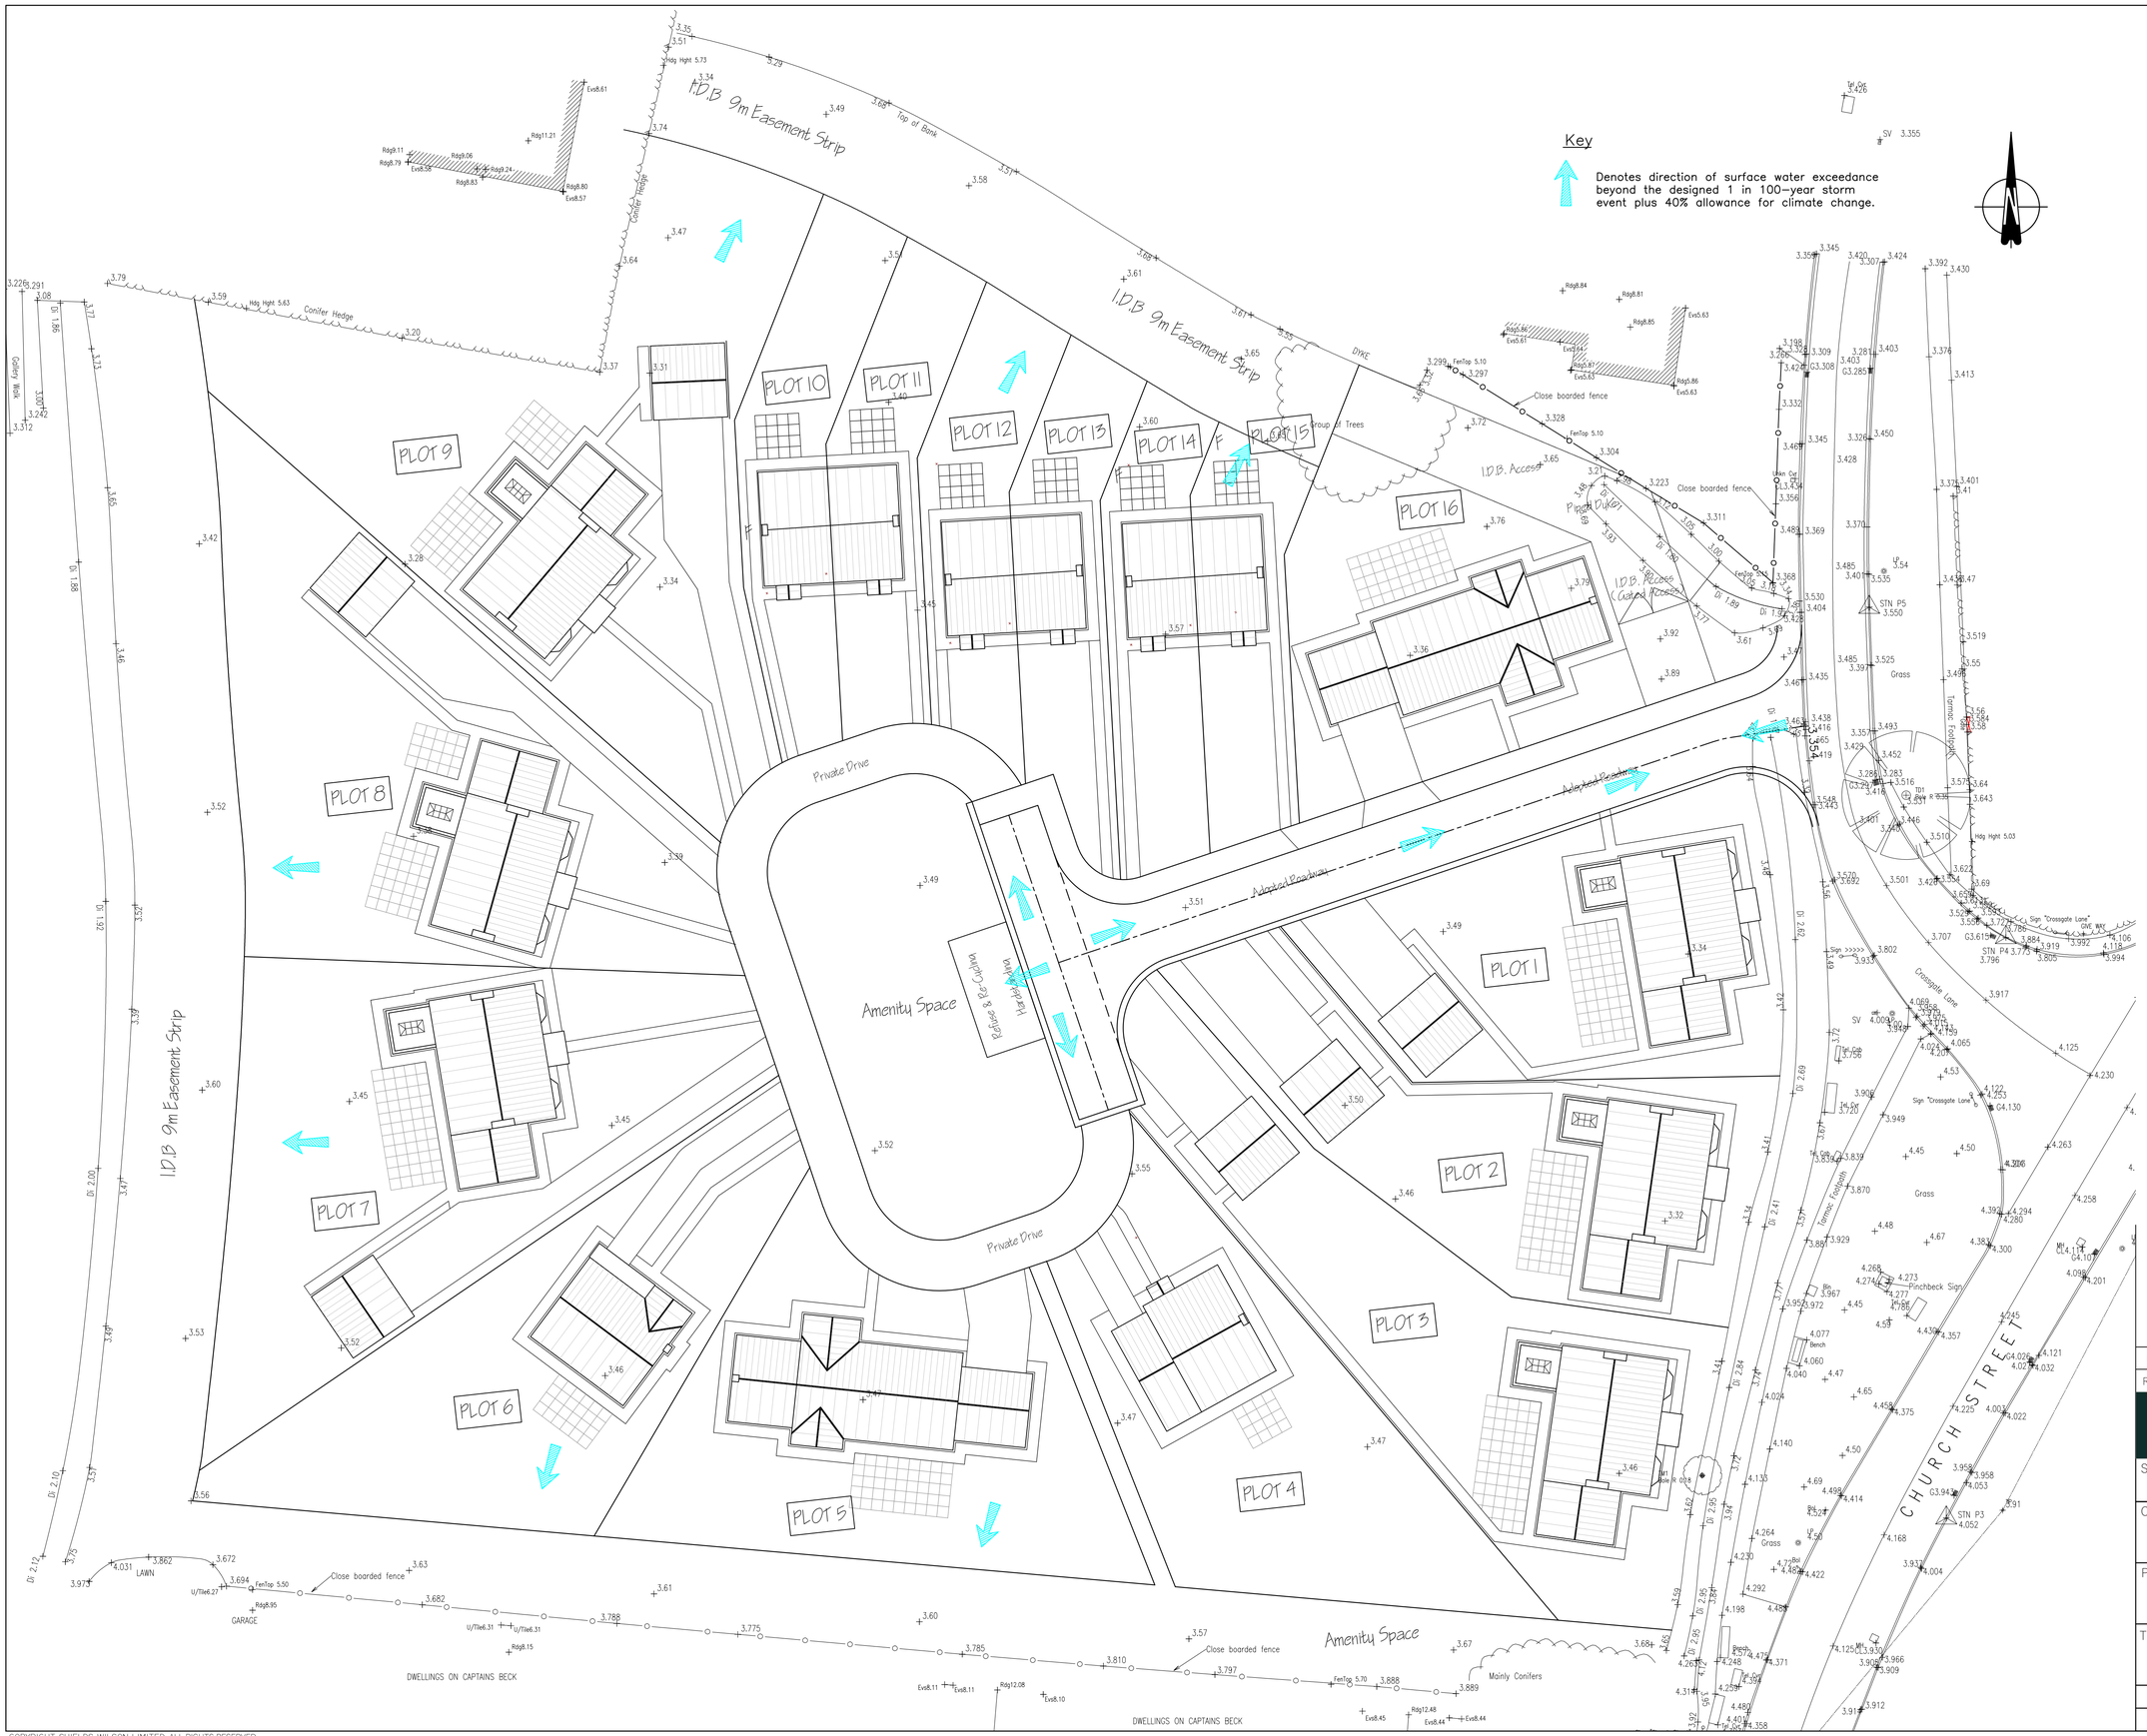

Rev	Revision	Drn	App	Date
P1	PRELIMINARY – FOR APPROVAL	AEQ		09/21

SHIELDS WILSON
e: info@shieldswilson.co.uk t: 01775 729252
STRUCTURAL AND CIVIL ENGINEERING

Status
PRELIMINARY

Client
EXECUTORS OF P.J.BORST (Deceased)

Project
RESIDENTIAL DEVELOPMENT
CROSSGATE LANE, PINCHBECK, LINCOLNSHIRE

Title
PROPOSED EXCEEDANCE PLAN

Date	SEPT. '21	Scale @A1 1:250 @ A1	Drawing No. 21-181/05	Rev P1
Appr				

COPYRIGHT SHIELDS WILSON LIMITED. ALL RIGHTS RESERVED.