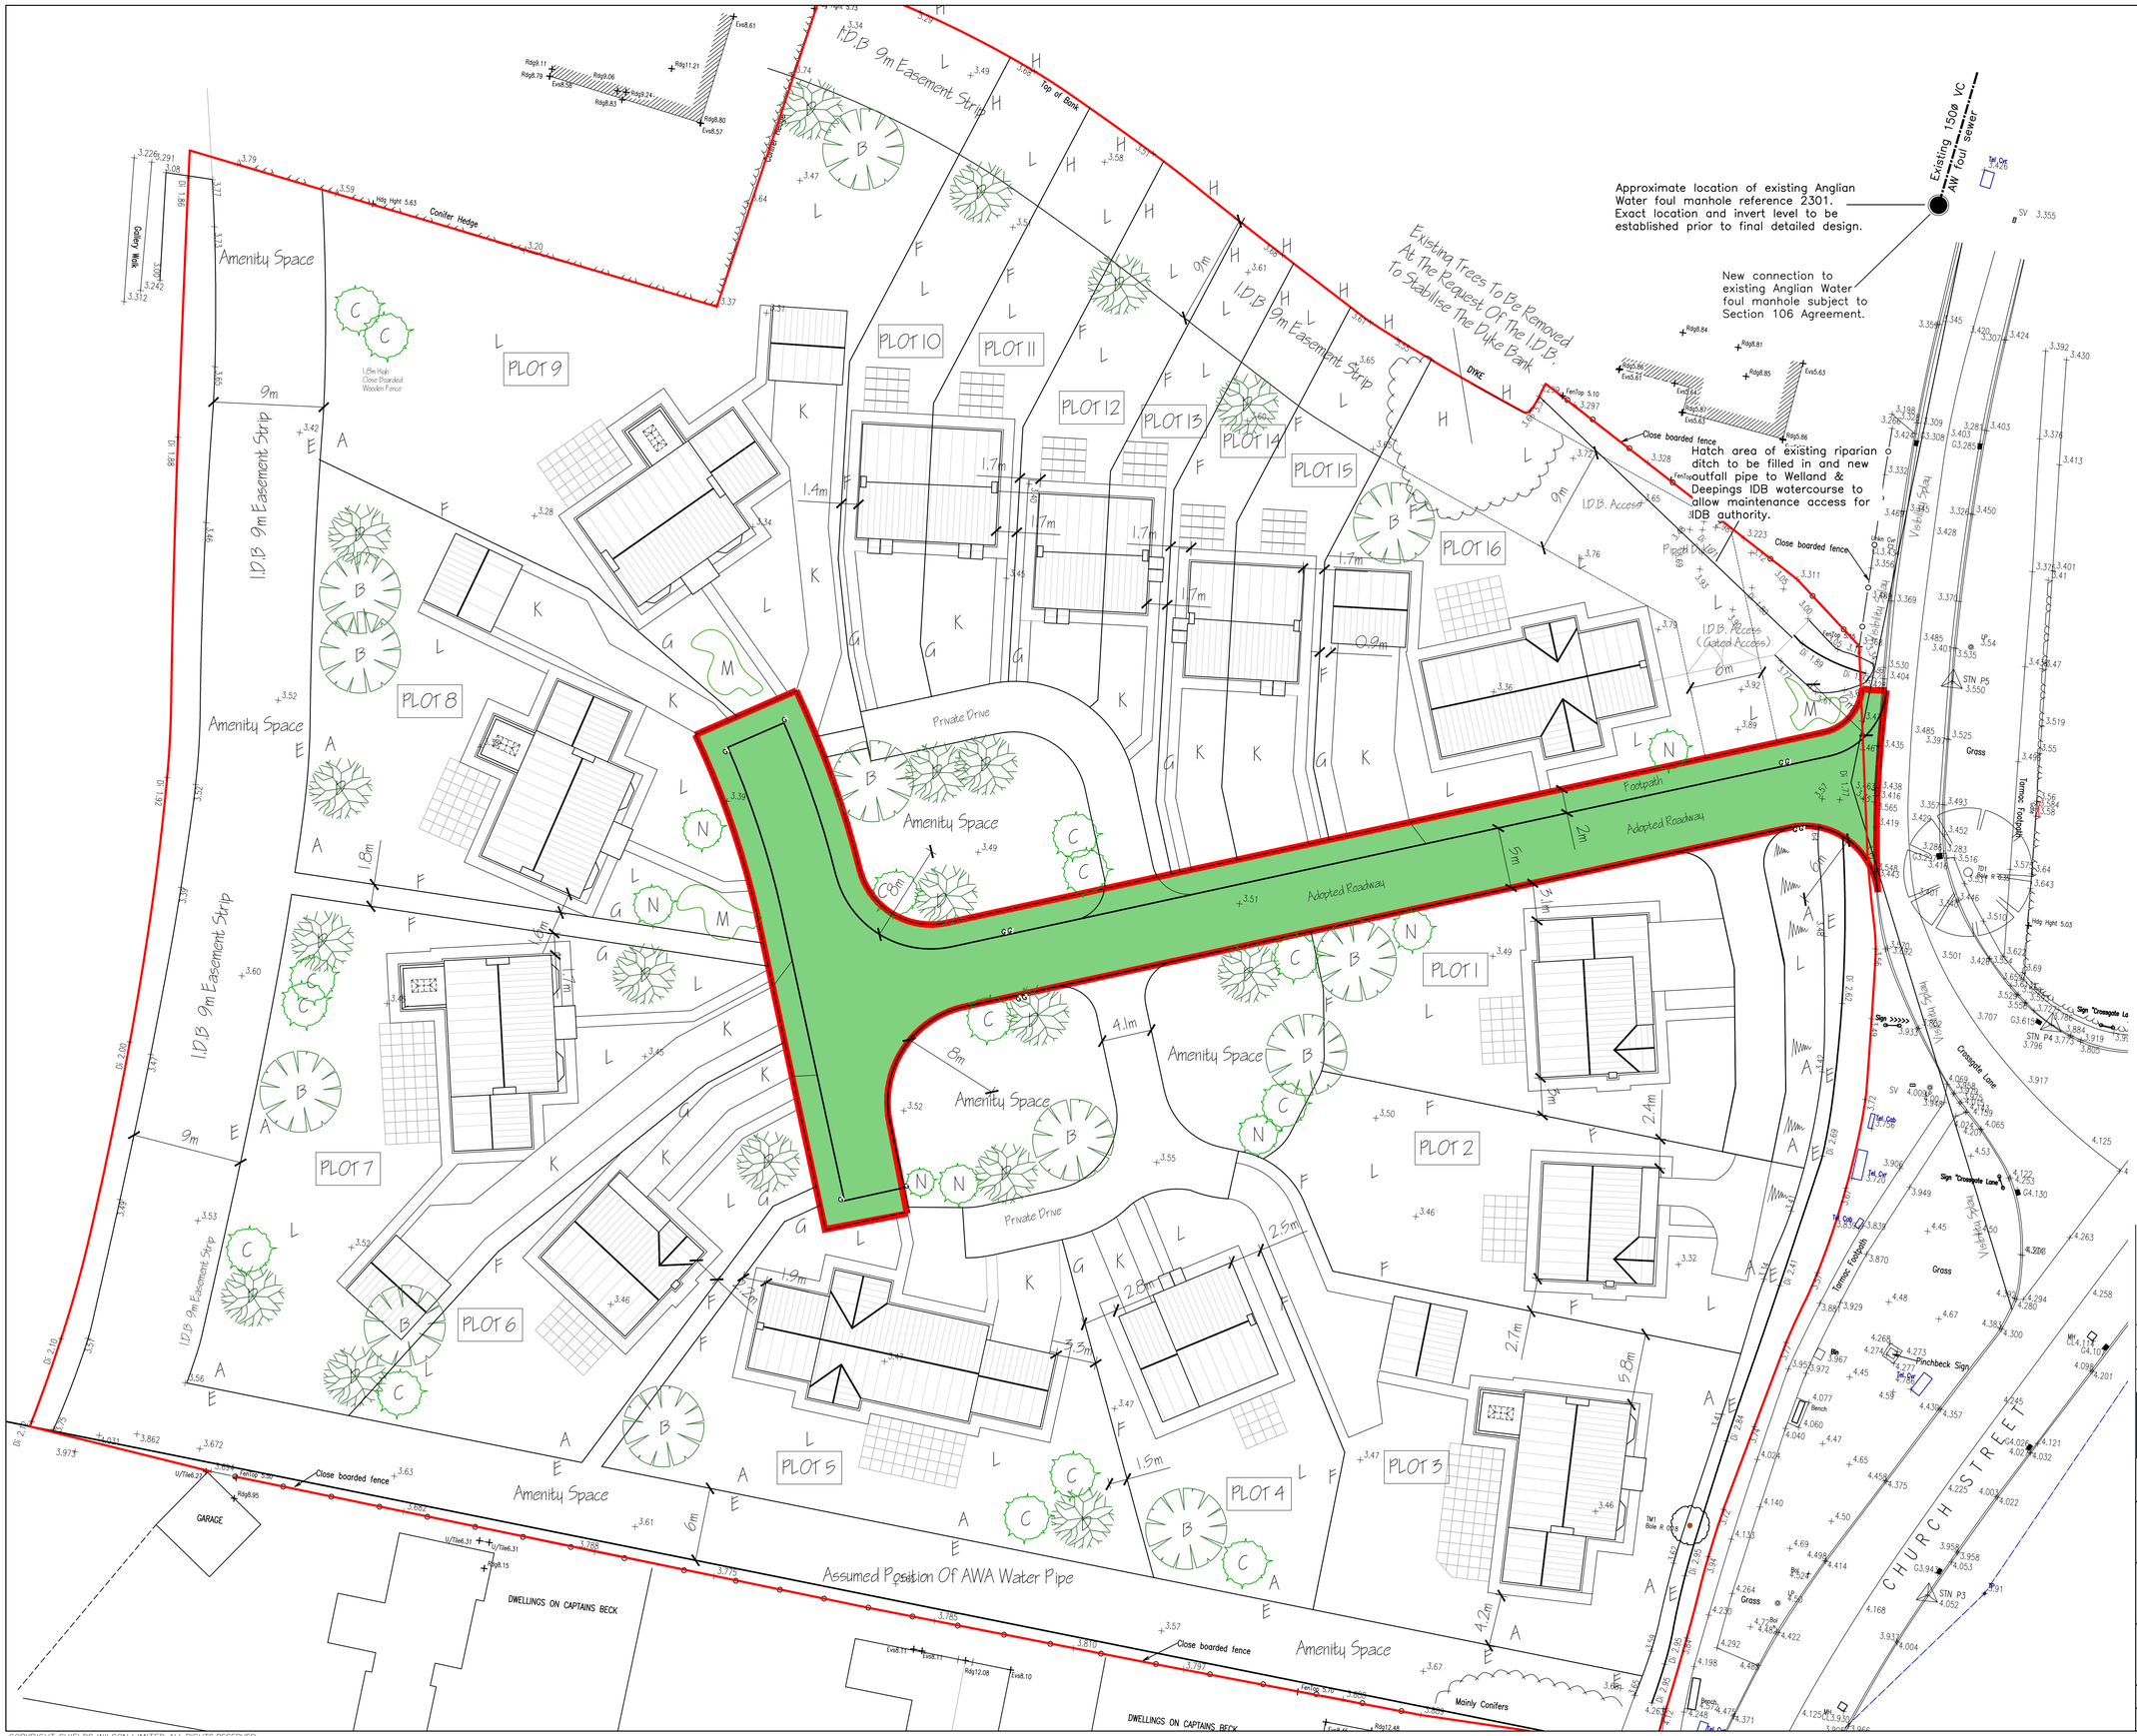

Rev	Revision	Drn	App	Date
P2	PRELIMINARY – FOR APPROVAL	JL	APW	11/01
P1	PRELIMINARY – FOR APPROVAL	JL	APW	13/12

SHIELDS WILSON
STRUCTURAL AND CIVIL ENGINEERING
e: info@shieldswilson.co.uk t: 01775 729252

Status: FOR INFORMATION

Client: BORST

Project: PROPOSED RESIDENTIAL DEVELOPMENT CROSSGATE LANE, PINCHBECK

Title: S38 - PROPOSED EXTENT OF ADOPTABLE HIGHWAY

Date	NOV. '21	Scale @A1 1:250	Drawing No. 21-181-07	Rev P2
Appr	APW			

COPYRIGHT SHIELDS WILSON LIMITED. ALL RIGHTS RESERVED.