



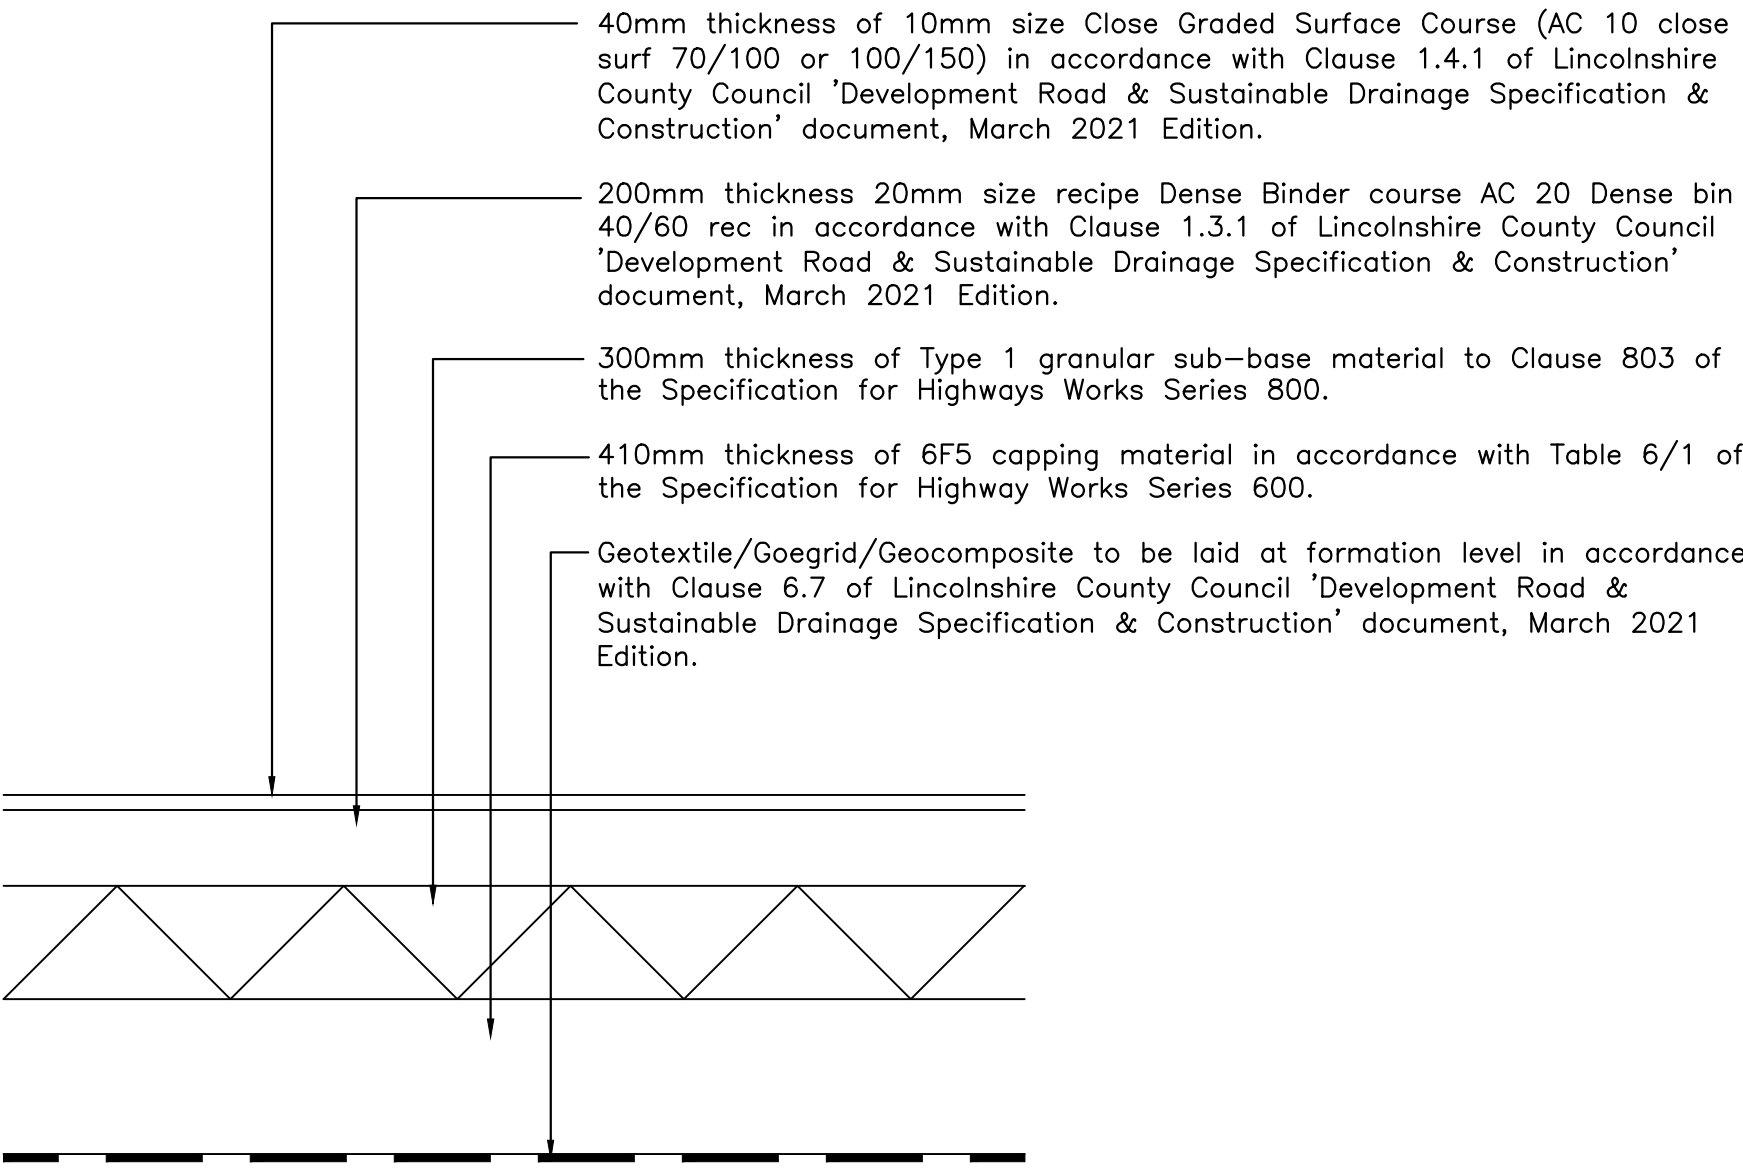

Adoptable Access Road Construction Detail
1:20

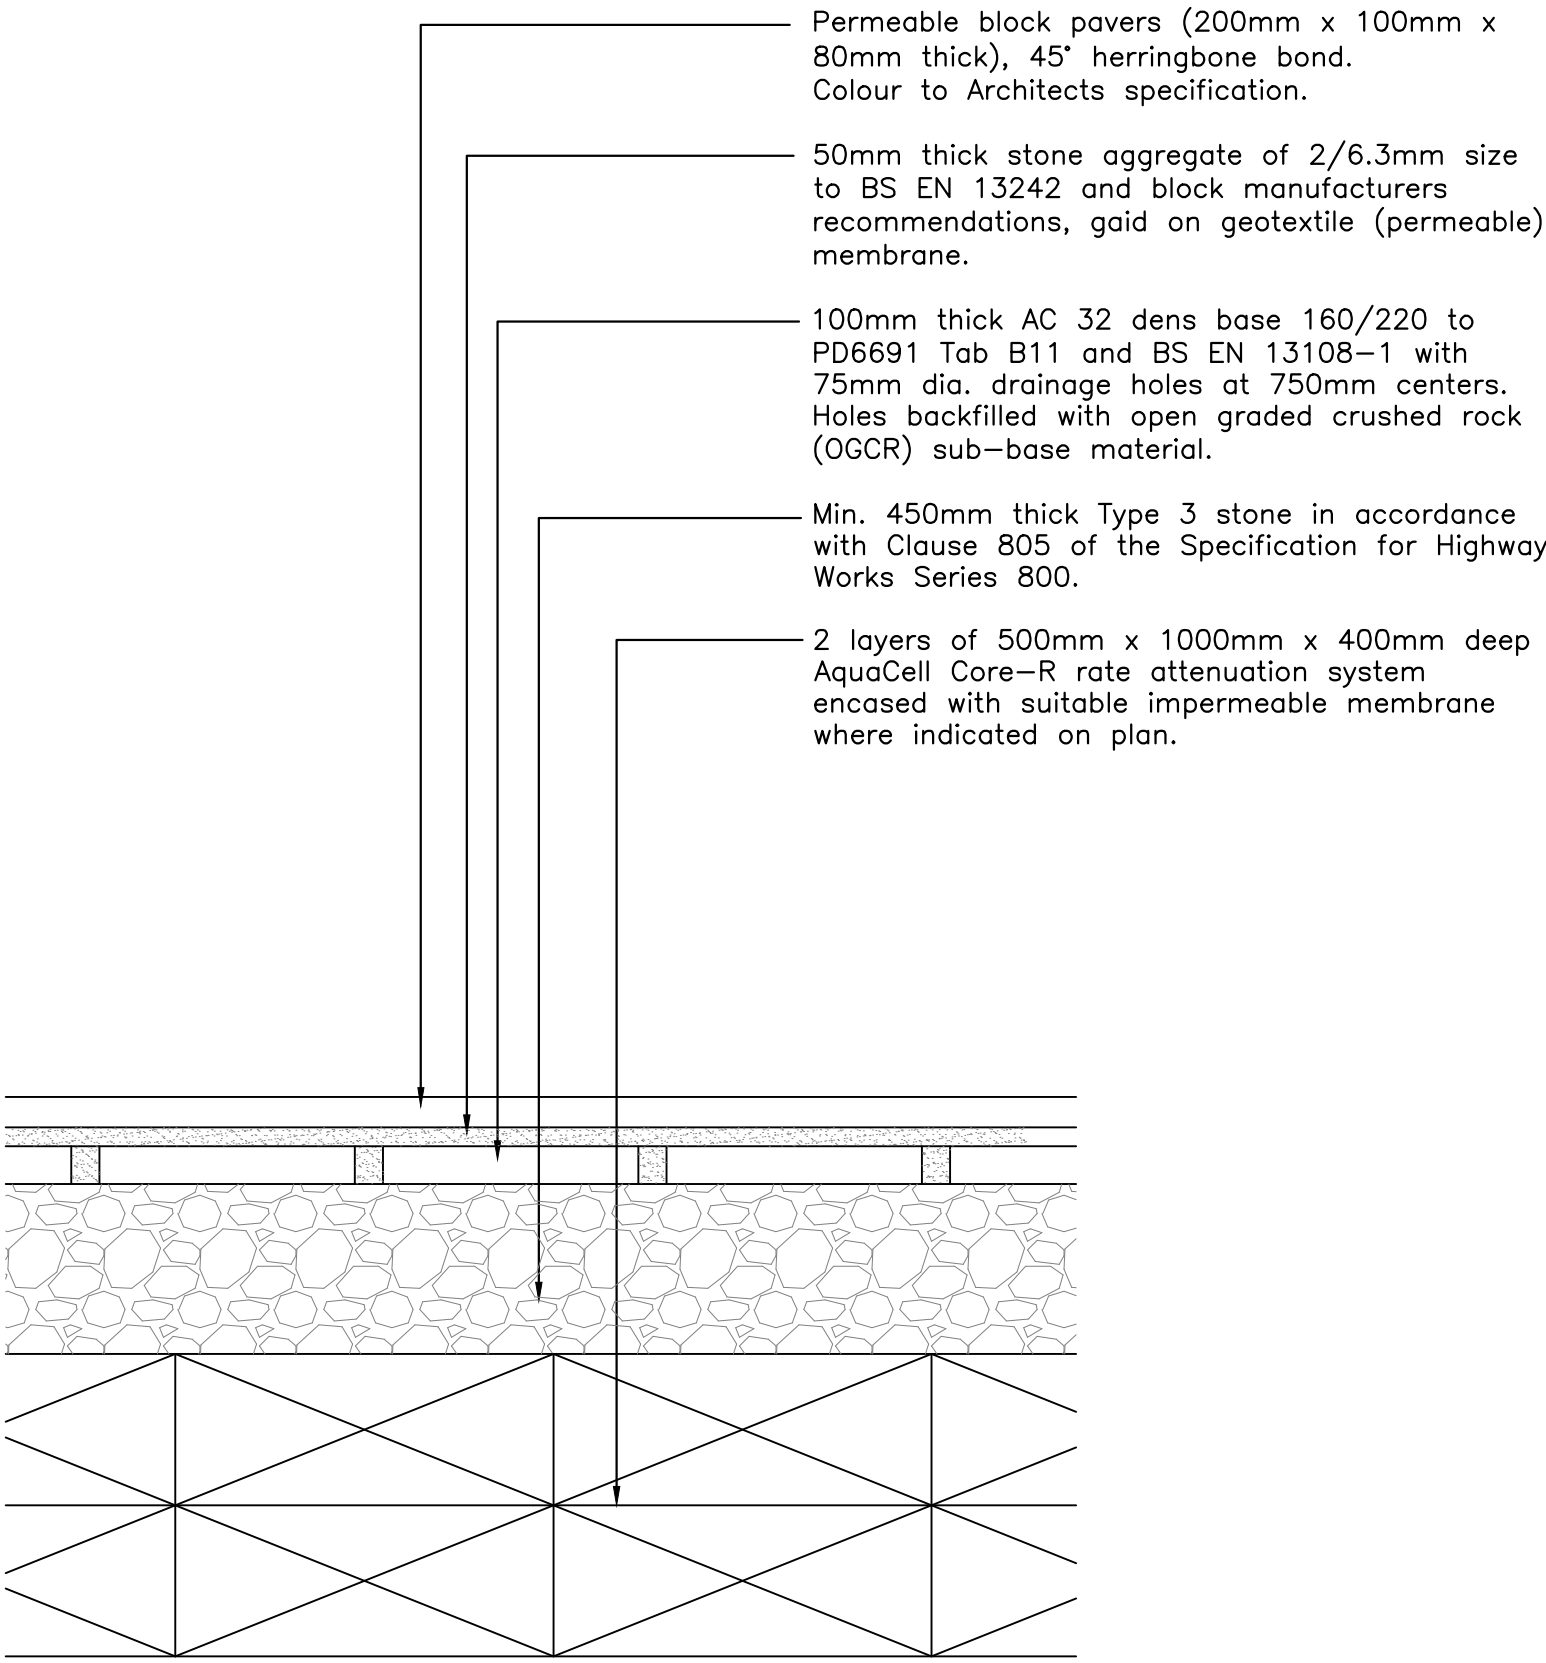

Permeable Pavement/Crate (Attenuation) Detail
1:20

P3	PAVEMENT UPDATED	AEQ		11/01
P2	PAVEMENT UPDATED	AEQ		09/21
P1	PRELIMINARY - FOR APPROVAL	AEQ		09/21
Rev	Revision	Drn	App	Date
SHIELDS WILSON e: info@shieldswilson.co.uk t: 01775 729252 STRUCTURAL AND CIVIL ENGINEERING				
Status	PRELIMINARY			
Client	EXECUTORS OF P.J.BORST (Deceased)			
Project	RESIDENTIAL DEVELOPMENT CROSSGATE LANE, PINCHBECK, LINCOLNSHIRE			
Title	CONSTRUCTION DETAILS SHEET 1			
Date	SEPT. '21	Scale @A1	Drawing No. 21-181/10	Rev P3
Appr		1:200 @ A1		