


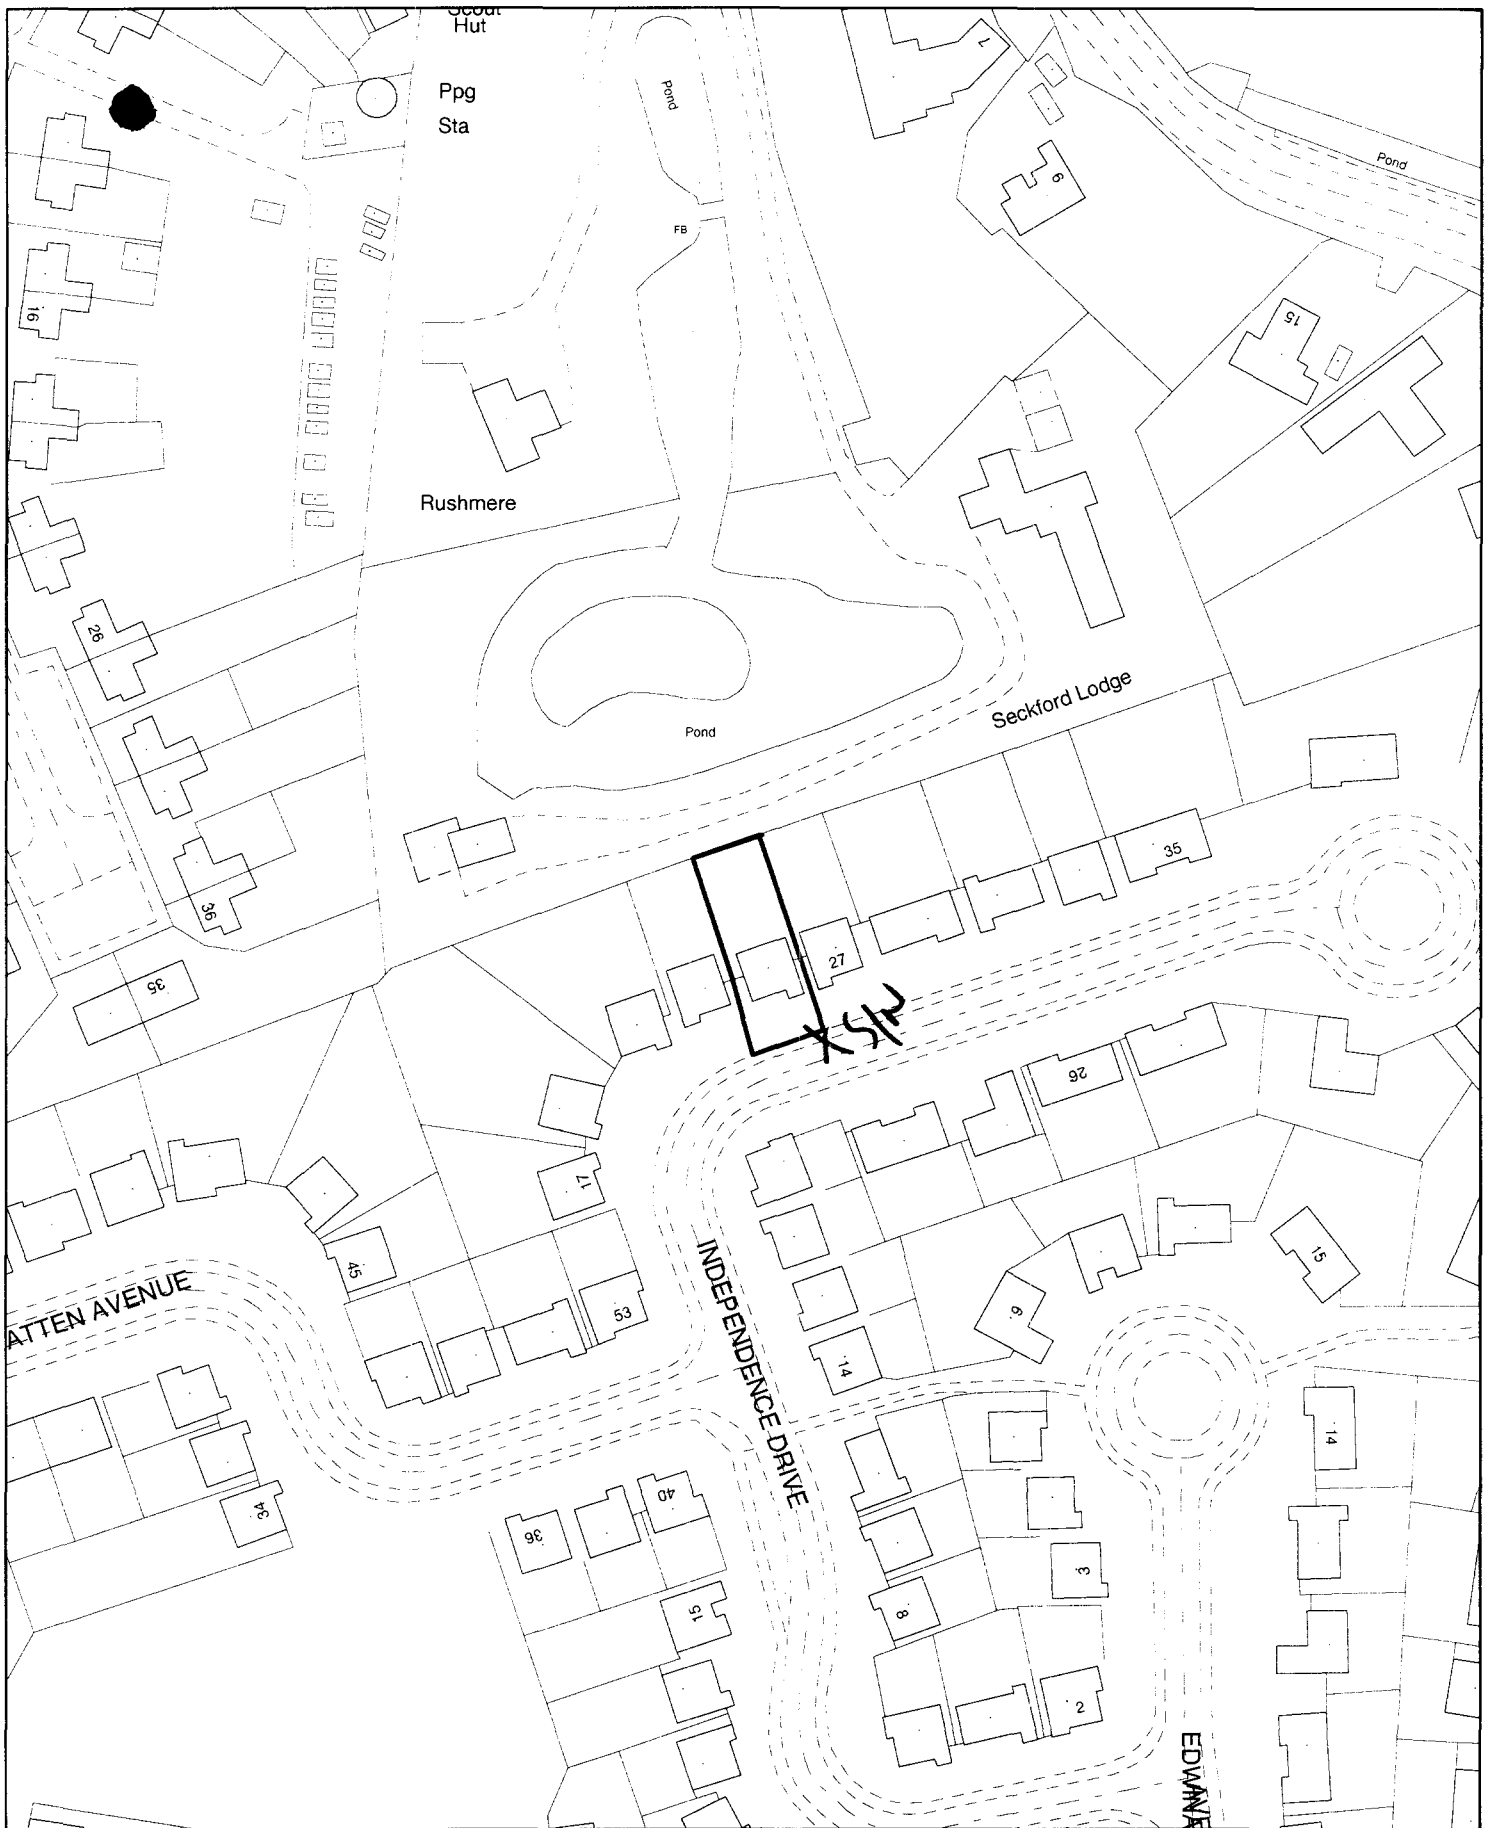

Planning Application Location Plan **Ward Member Notification**

H14/1033/00

FILE COPY Scale: 1:1250

Housing and Planning Services Department
 Council Offices, Priory Road, Spalding, Lincolnshire
 PE11 2XE

PLEASE DO NOT COPY THIS PLAN
 This map is reproduced from Ordnance Survey material with
 permission of Ordnance Survey on behalf of Her Majesty's
 Stationery Office (c) Crown copyright. Unauthorised
 reproduction infringes Crown copyright and may lead to
 prosecution or civil proceedings. South Holland District Council
 LA079413 2000

