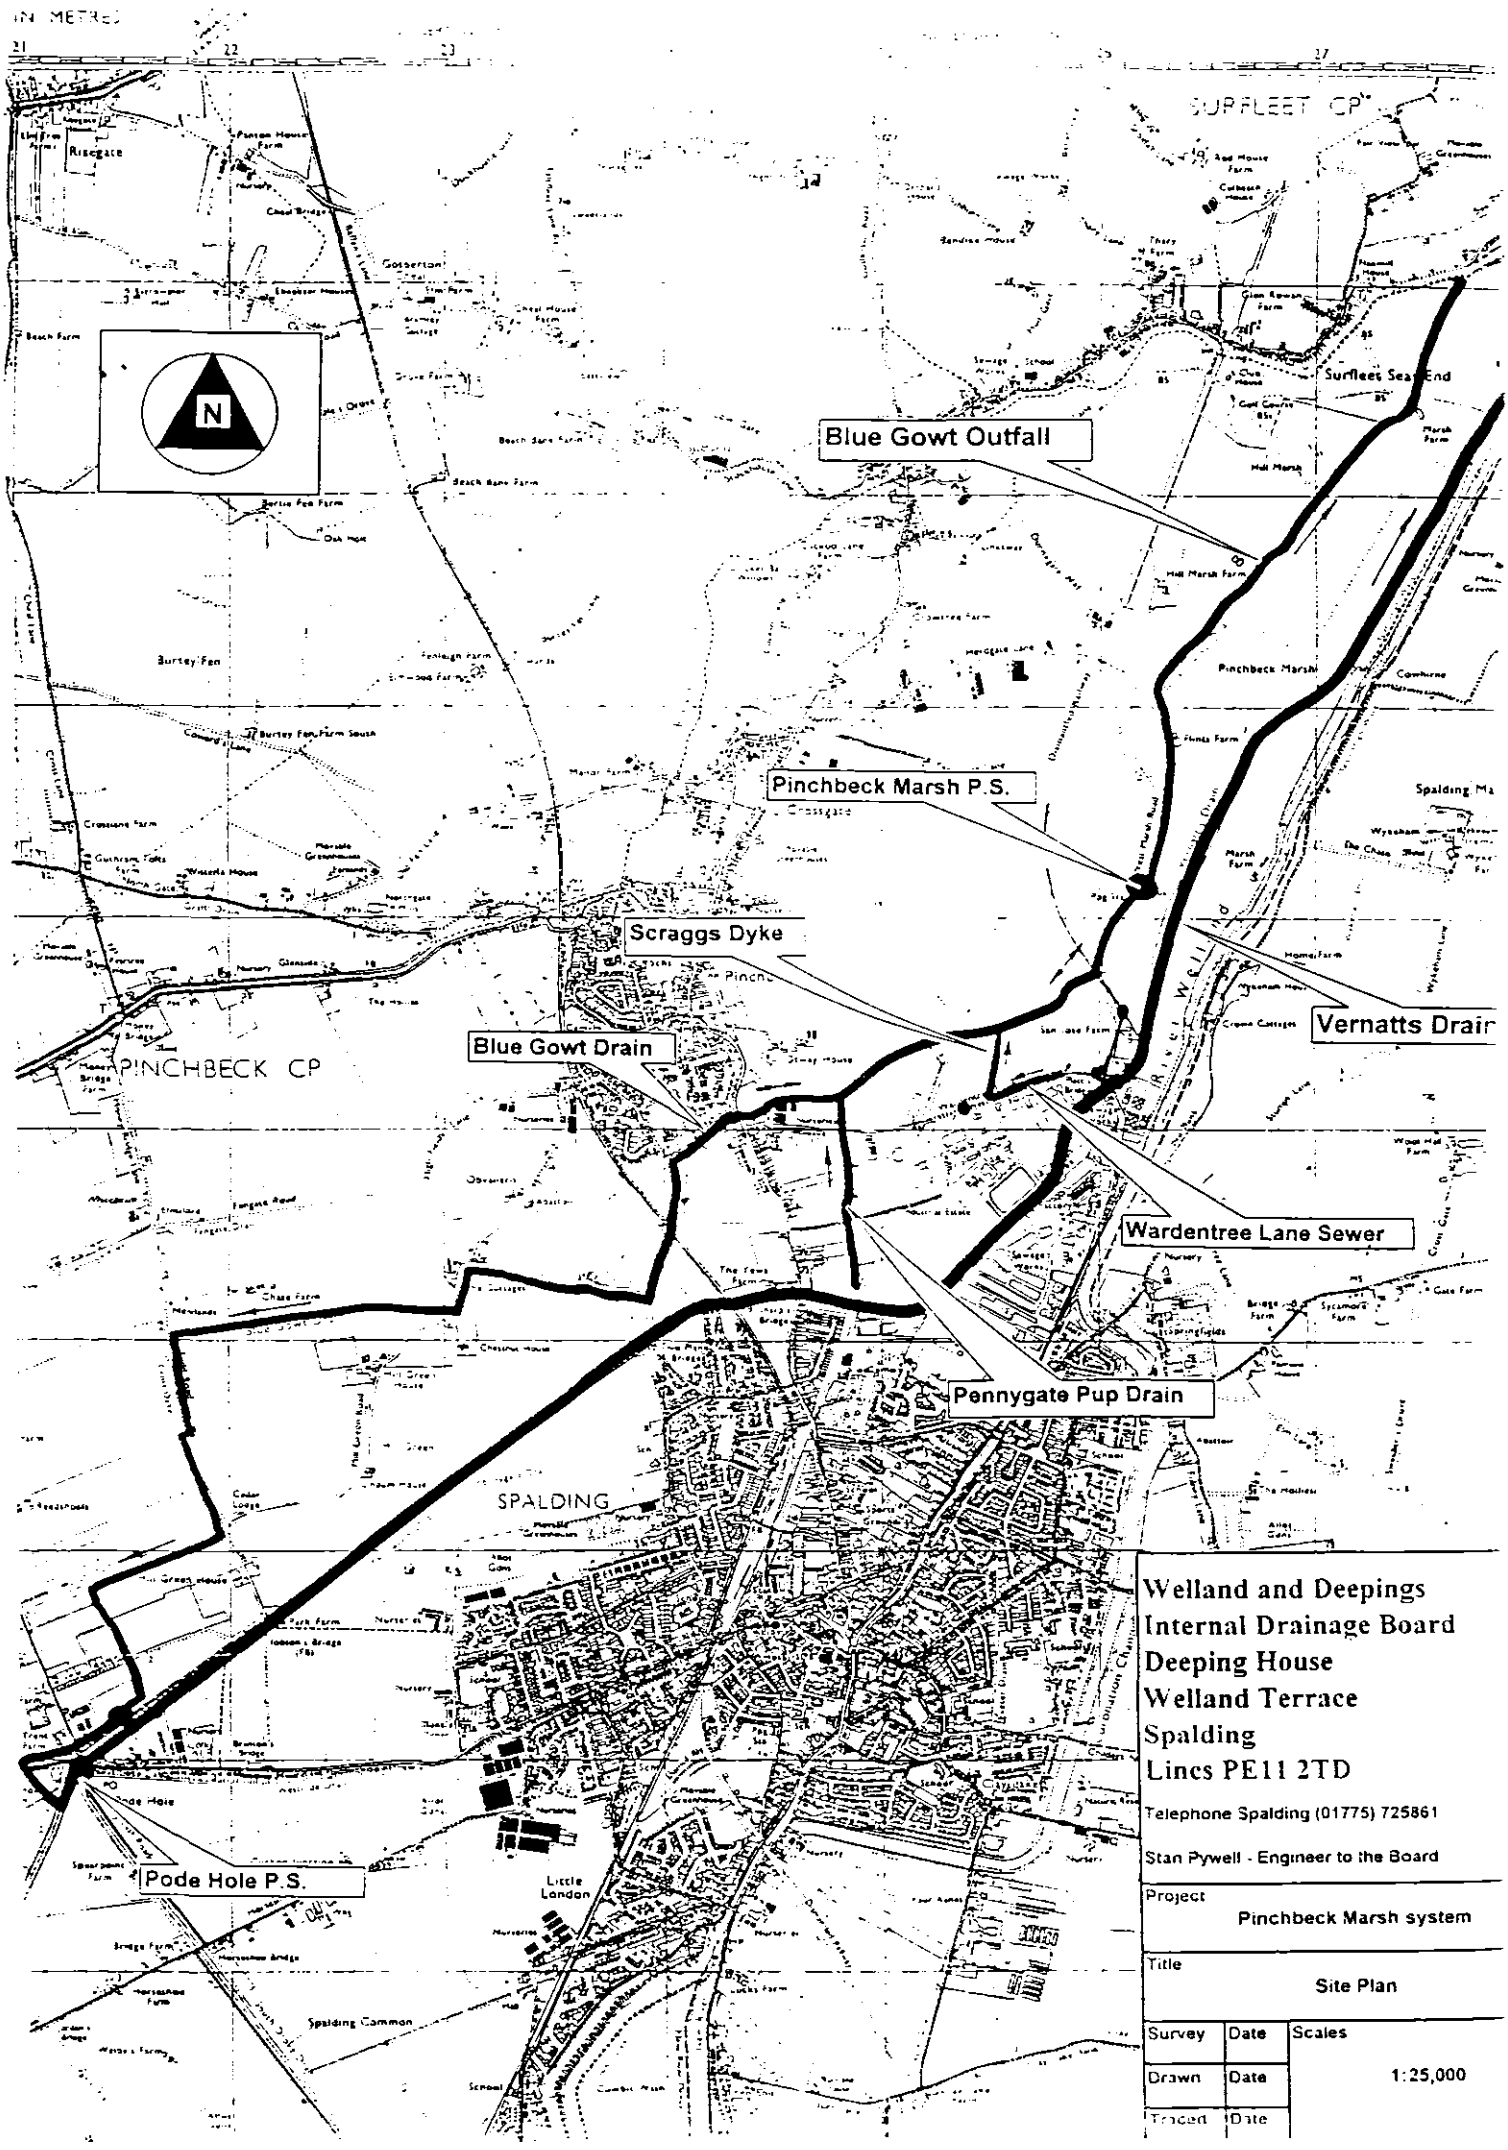


Welland and Deepings
Internal Drainage Board
Deeping House
Welland Terrace
Spalding
Lincs PE11 2TD
Telephone Spalding (01775) 725861
Stan Pywell - Engineer to the Board

Project	Pinchbeck Marsh system
Title	Site Plan

Survey	Date	Scales
Drawn	Date	1:25,000
Traced	Date	