
KINGS
QUALITY
HOMES

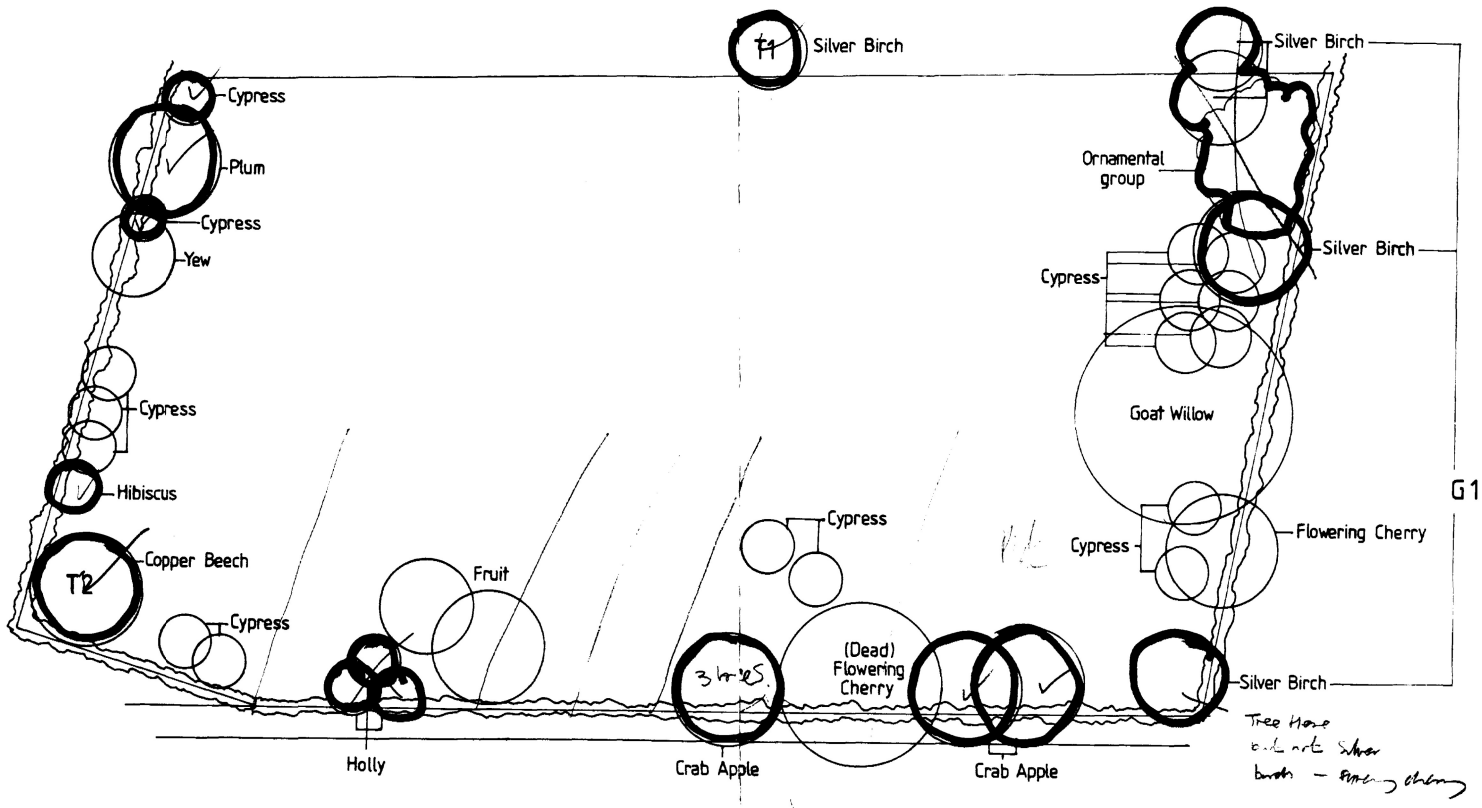

SOUTH HOLLAND D.C.
PLAN DEPT
27 SEP 1990
REF. 765/90

Trees being retained
Shown outlined green

EXISTING TREES

VICEROY DRIVE PINCHBECK

Dwg 143/26/2
Scale 1:200. Sept 1990

Robert Doughty
LANDSCAPE ARCHITECT and CHARTERED TOWN PLANNER
32. High St. Helpringham Sleaford. Lincolnshire. NG34 ORA Tel: Swaton (0529 21) 646/7