KINGS
QUALITY
HOMES

AMENDED PLAN
Ref.


SOUTH HOLLAND D.
PLANNING
10 OCT 1990
REF. H4/765/90




ELEVATION TO VICEROY DRIVE

BRICKS:-	BUTTERLEY BLABY MULTI RED HANDMADE	IBSTOCK CARLTON MULTI RED	IBSTOCK CARLTON MULTI RED	BUTTERLEY BLABY MULTI RED HANDMADE	BUTTERLEY BLABY. MULTI RED HANDMADE

TILES:- OLD ENGLISH DARK RED SMOOTH MARLEY CONCRETE ANGLIA PLUS TILES THROUGHOUT.

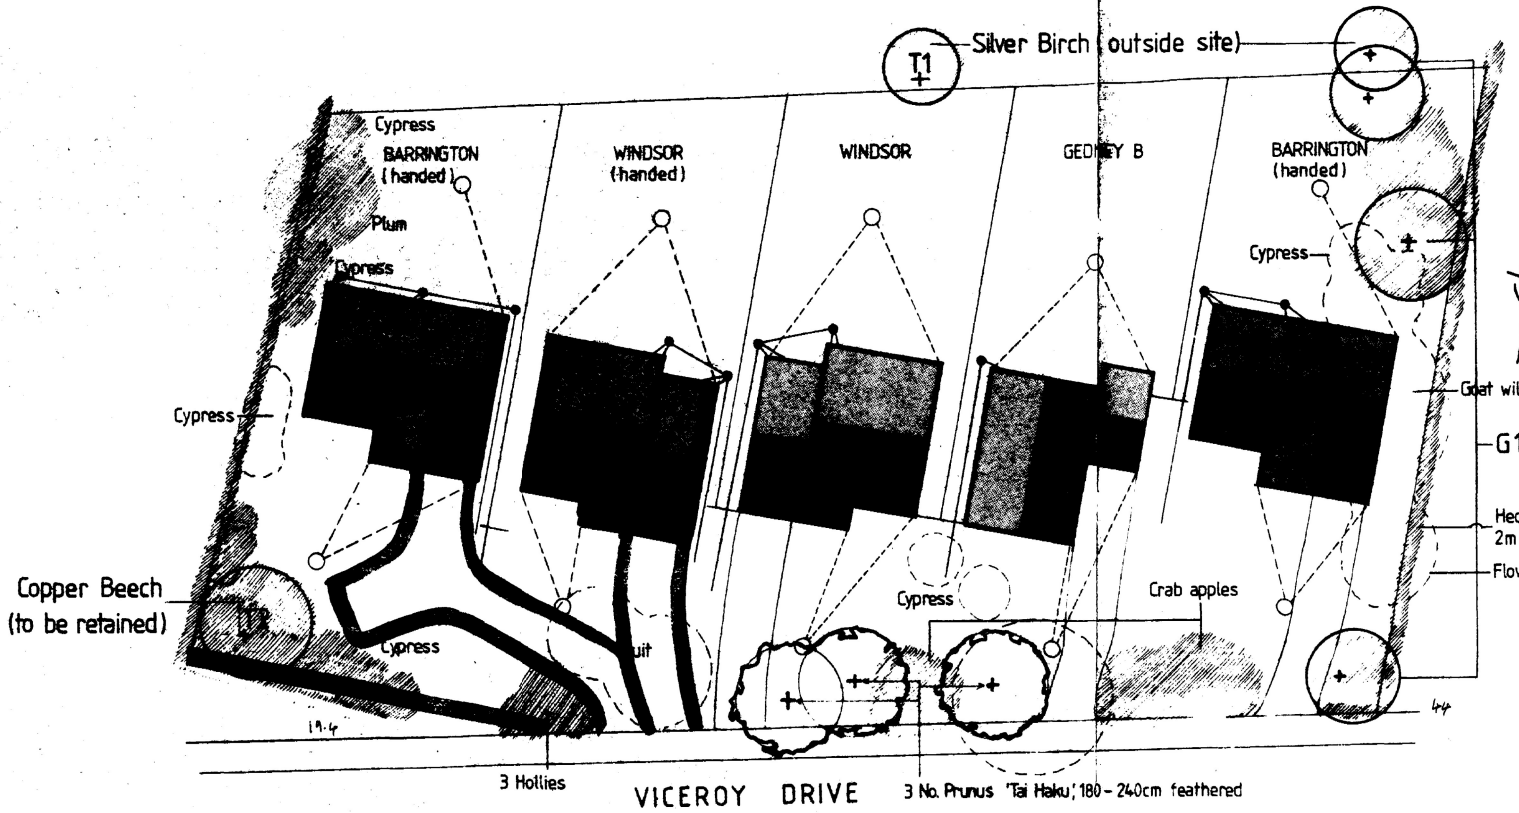

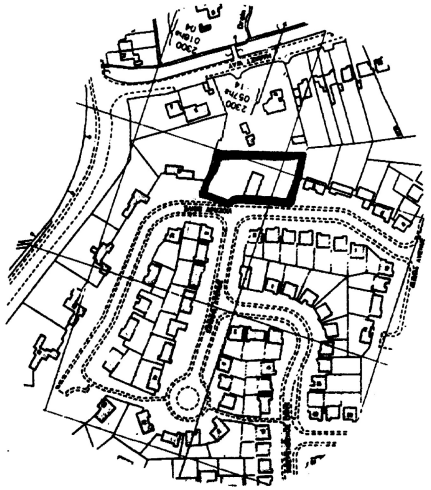

LOCATION 1:2500
CROWN COPYRIGHT RESERVED

Revised 17/9/90 Landscaping including T.P.O.

Existing planting to be retained

Planting to be removed

LAYOUT

VICEROY DRIVE
PINCHBECK

Dwg 1445/26/1A
Scale 1:200. June 1990

Robert Doughty
LANDSCAPE ARCHITECT and CHARTERED TOWN PLANNER
32. High St. Helpringham. Sleaford. Lincolnshire. NG34 0RA. Tel: Swaton (0529 21) 646/7