


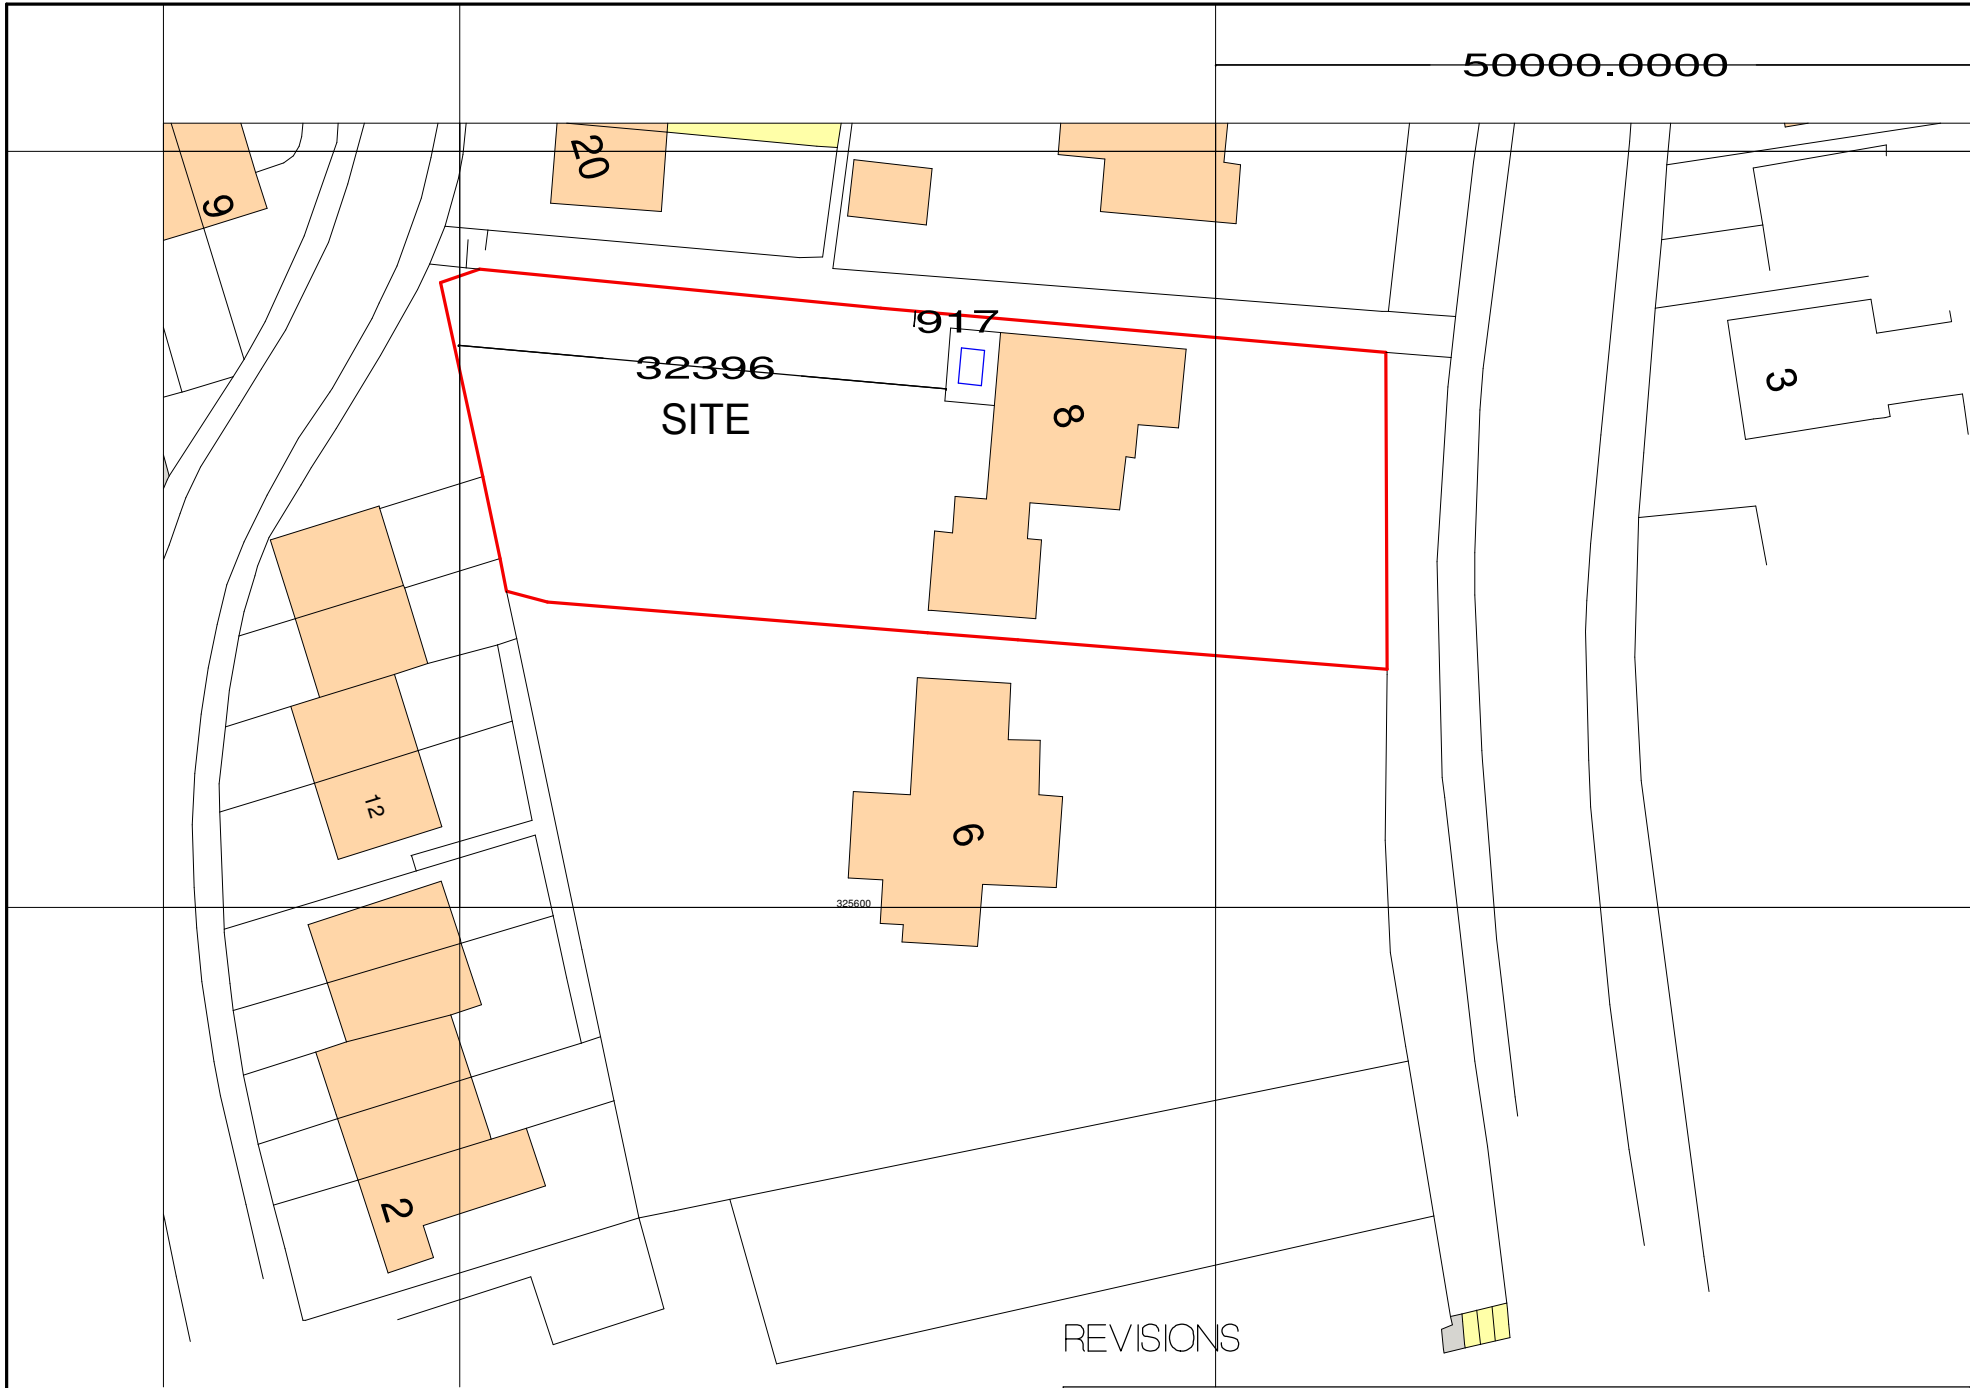

CONTRACT
Proposed Refurbishment
At 8Church street,
Pinchbeck, Spalding.PE11 3UA
For Mr & Mrs Dighton.

DRAWING TITLE.
BLOCK PLAN

SCALE 1:1250	DATE NOV 2024	DRAWN BY. S.Andrews	
JOB No. SA/LLD/24	PLOT No.	SHEET PPSK/08/CS/04	REV

Tel: M: 07713003441
E-Mail :shayne@designandarchitectureltd.co.uk

ShayneAndrews@DesignAndArchitectureLtd.co.uk
Registered address:10a High Street, Market Deeping, PE6 8EB