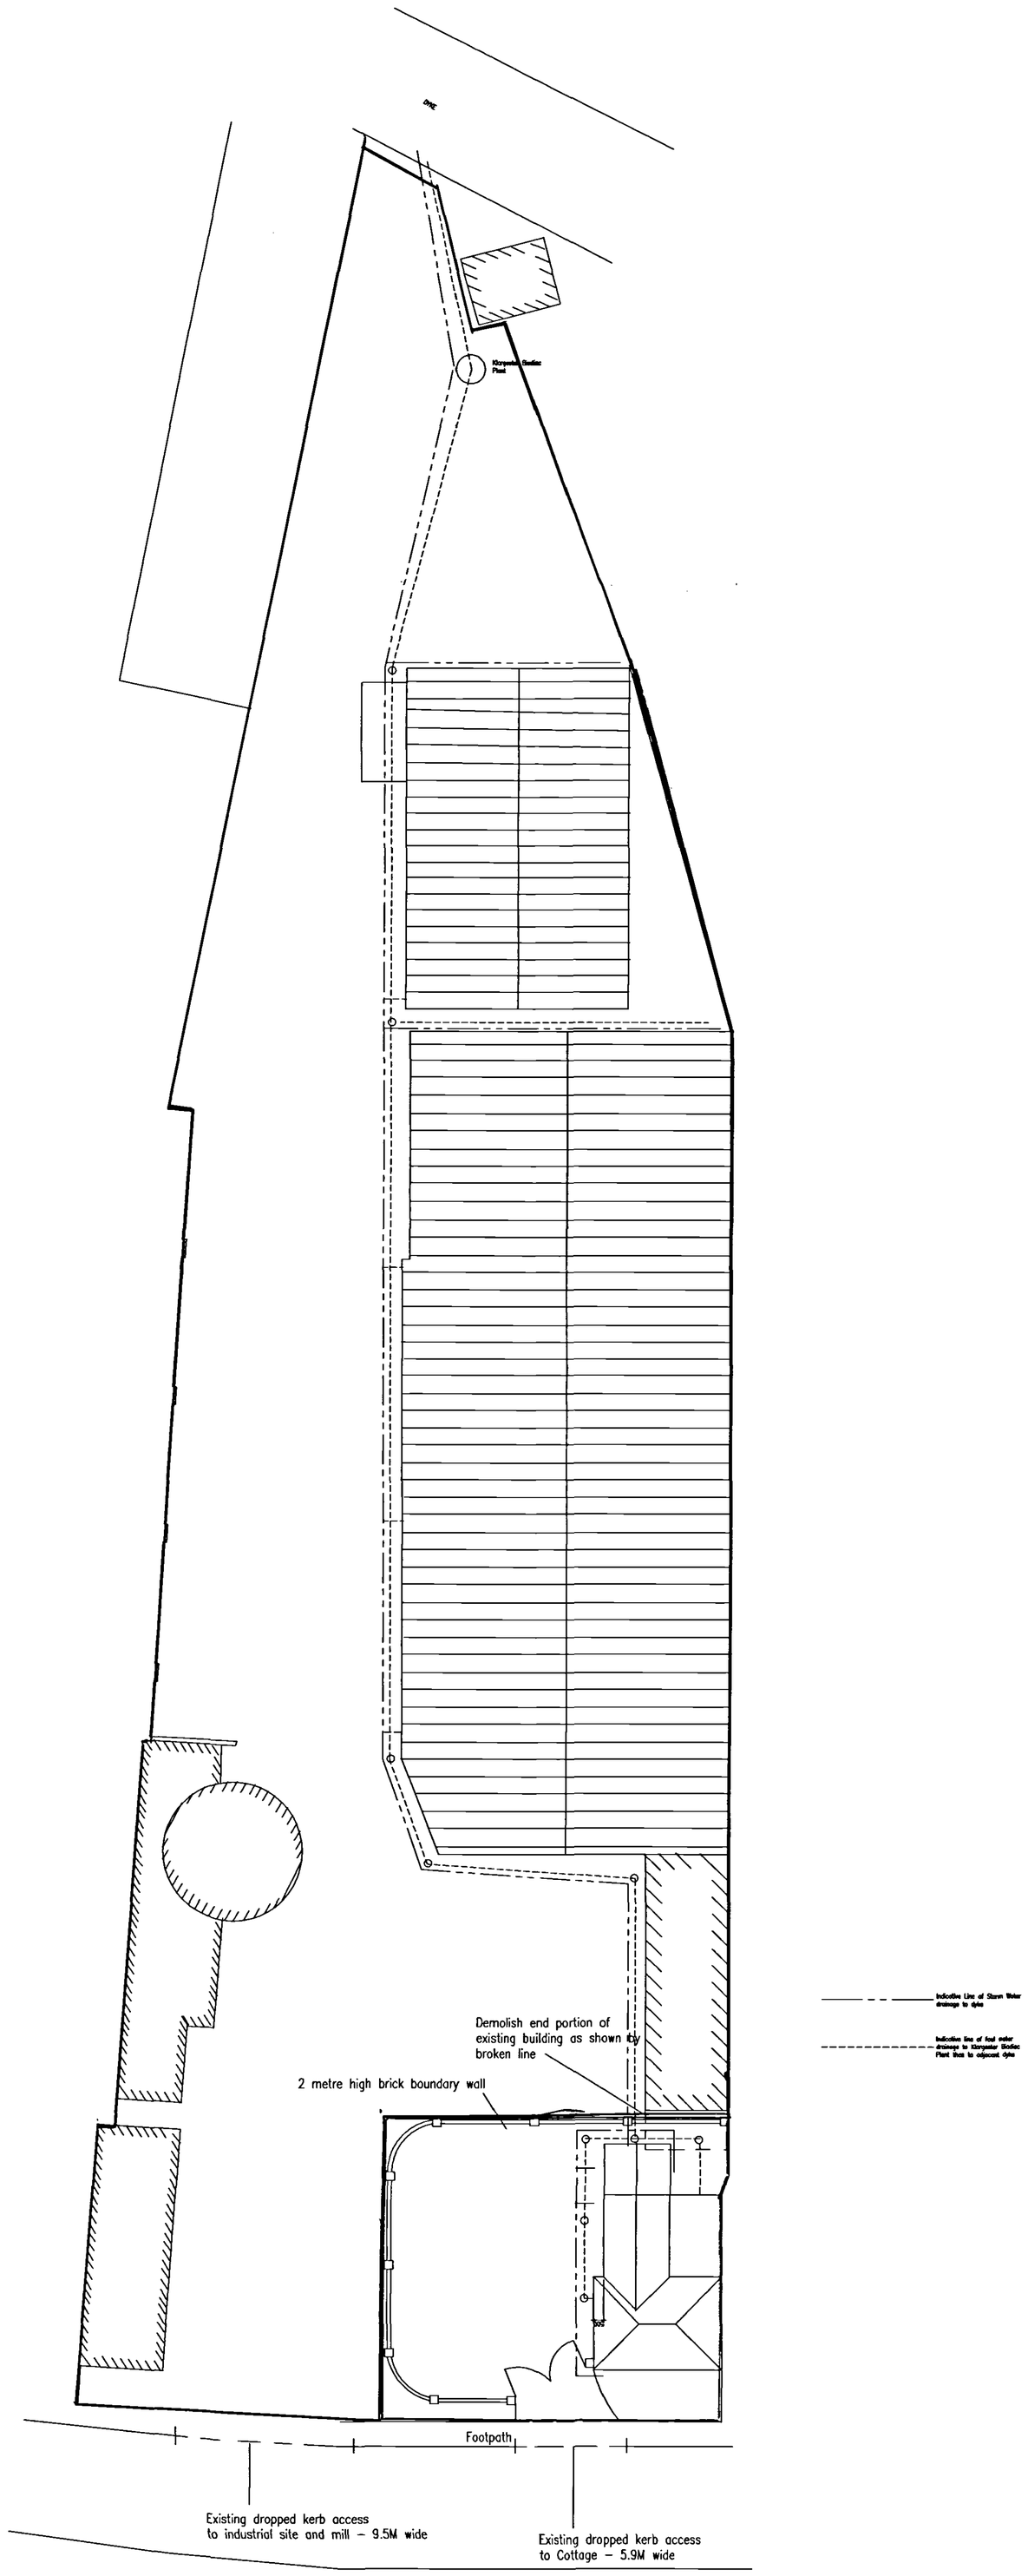


Applicant:– Rob Taylor
Site:– Millers Cottage at Northgate Mill,Northgate, Pinchbeck
Scale:– 1:200
Date:25/07/07
Drawn By GD
Drawing Title:– Block Plan Re Proposal to bring Cottage back into residential use and proposed extension

SHDC
PLANNING & DEVELOPMENT
- 1 AUG 2007
Ref. 1049/07

DETERMINED PLAN