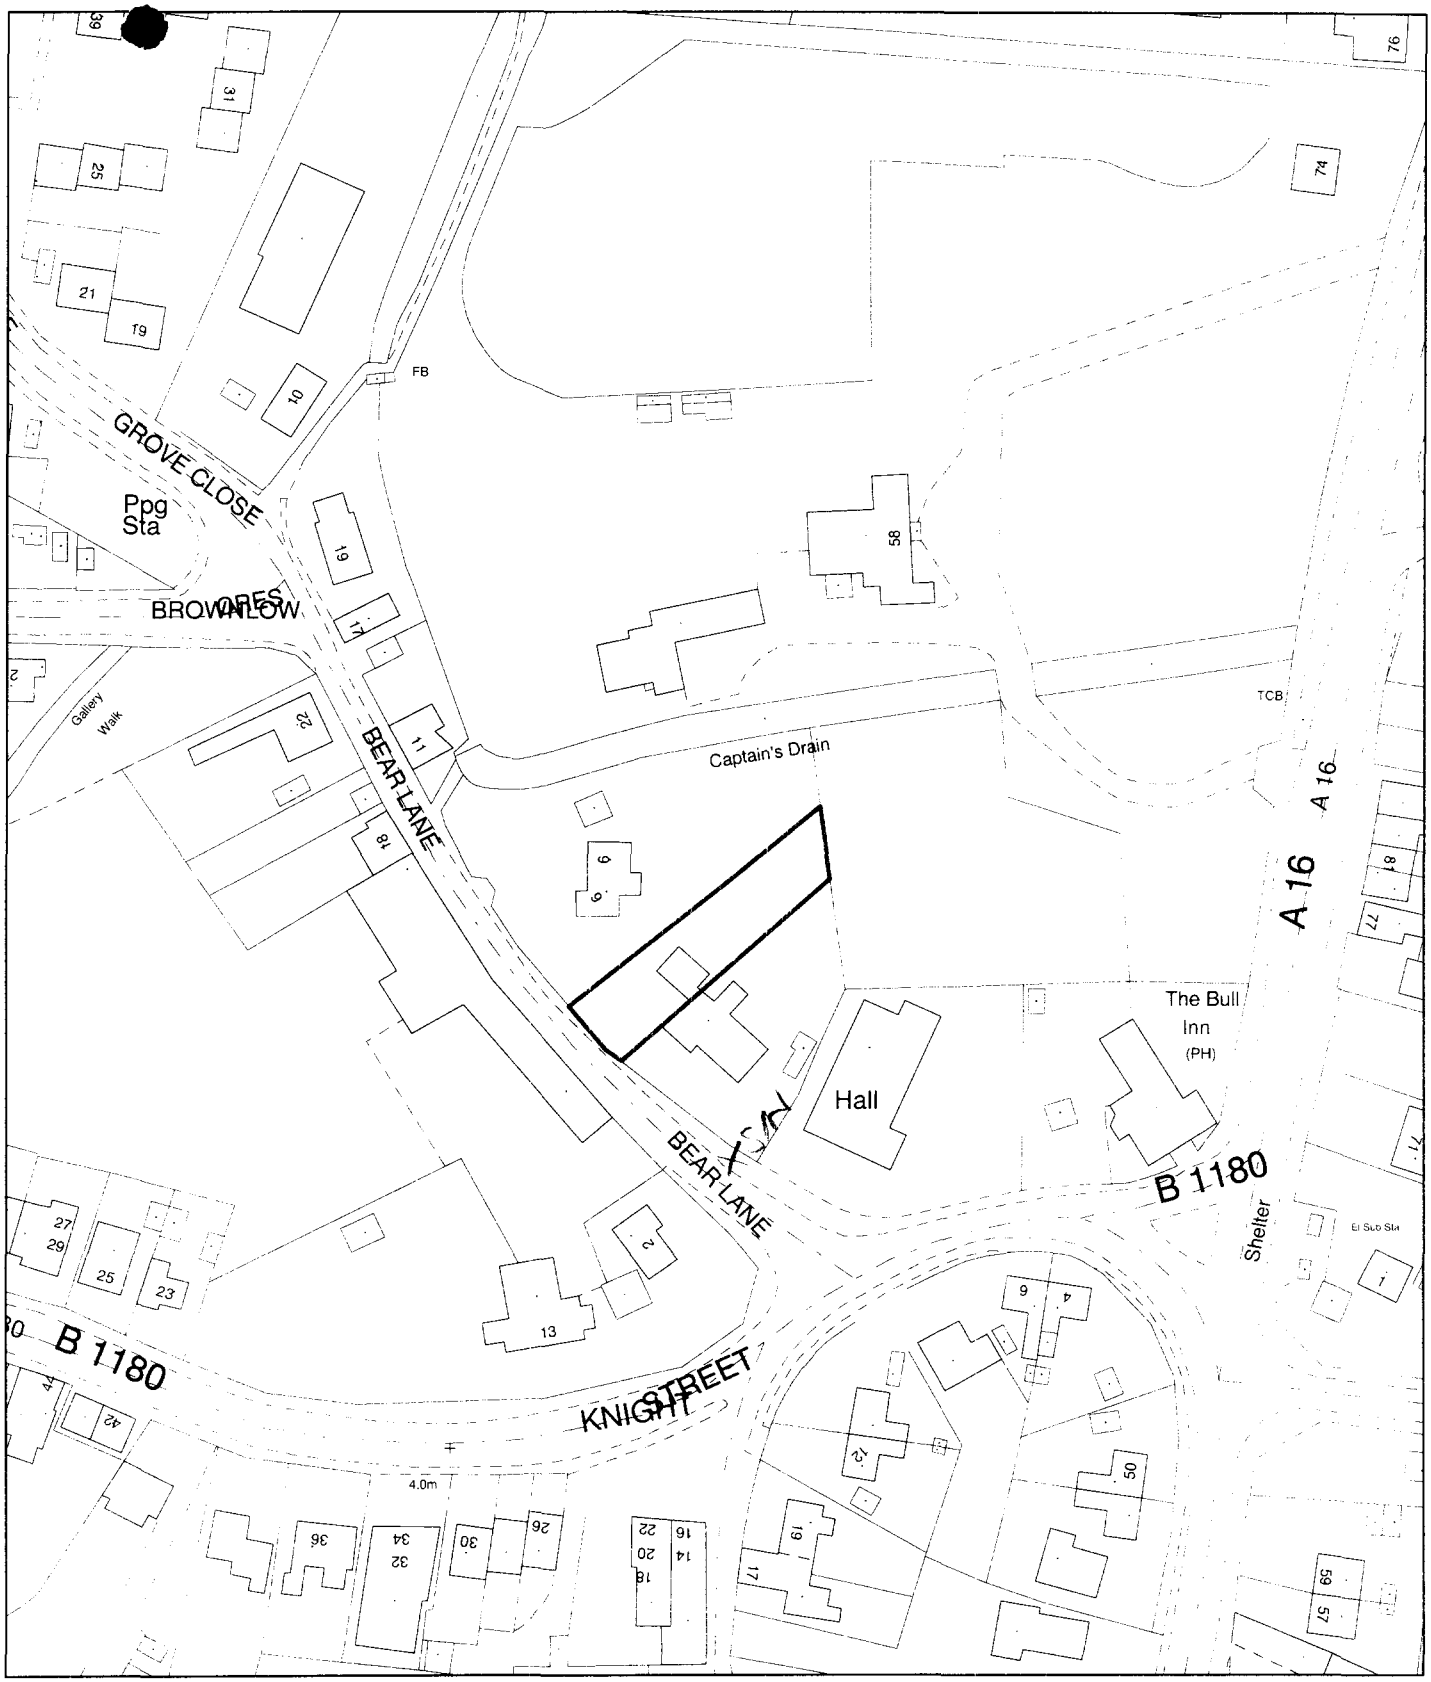


Planning Application Location Plan
Ward Member Notification

FILE COPY **H14/1053/01**


Scale: 1:1250

Housing and Planning Services Department

Council Offices, Priory Road, Spalding, Lincolnshire

PLEASE DO NOT COPY THIS PLAN
This map is reproduced from Ordnance Survey material with permission of Ordnance Survey on behalf of Her Majesty's Stationery Office (c) Crown copyright. Unauthorised reproduction infringes Crown copyright and may lead to prosecution or civil

PATTERSON PROPERTIES LTD
BEAR LANE
PINCHBECK
SPALDING
LINC'S

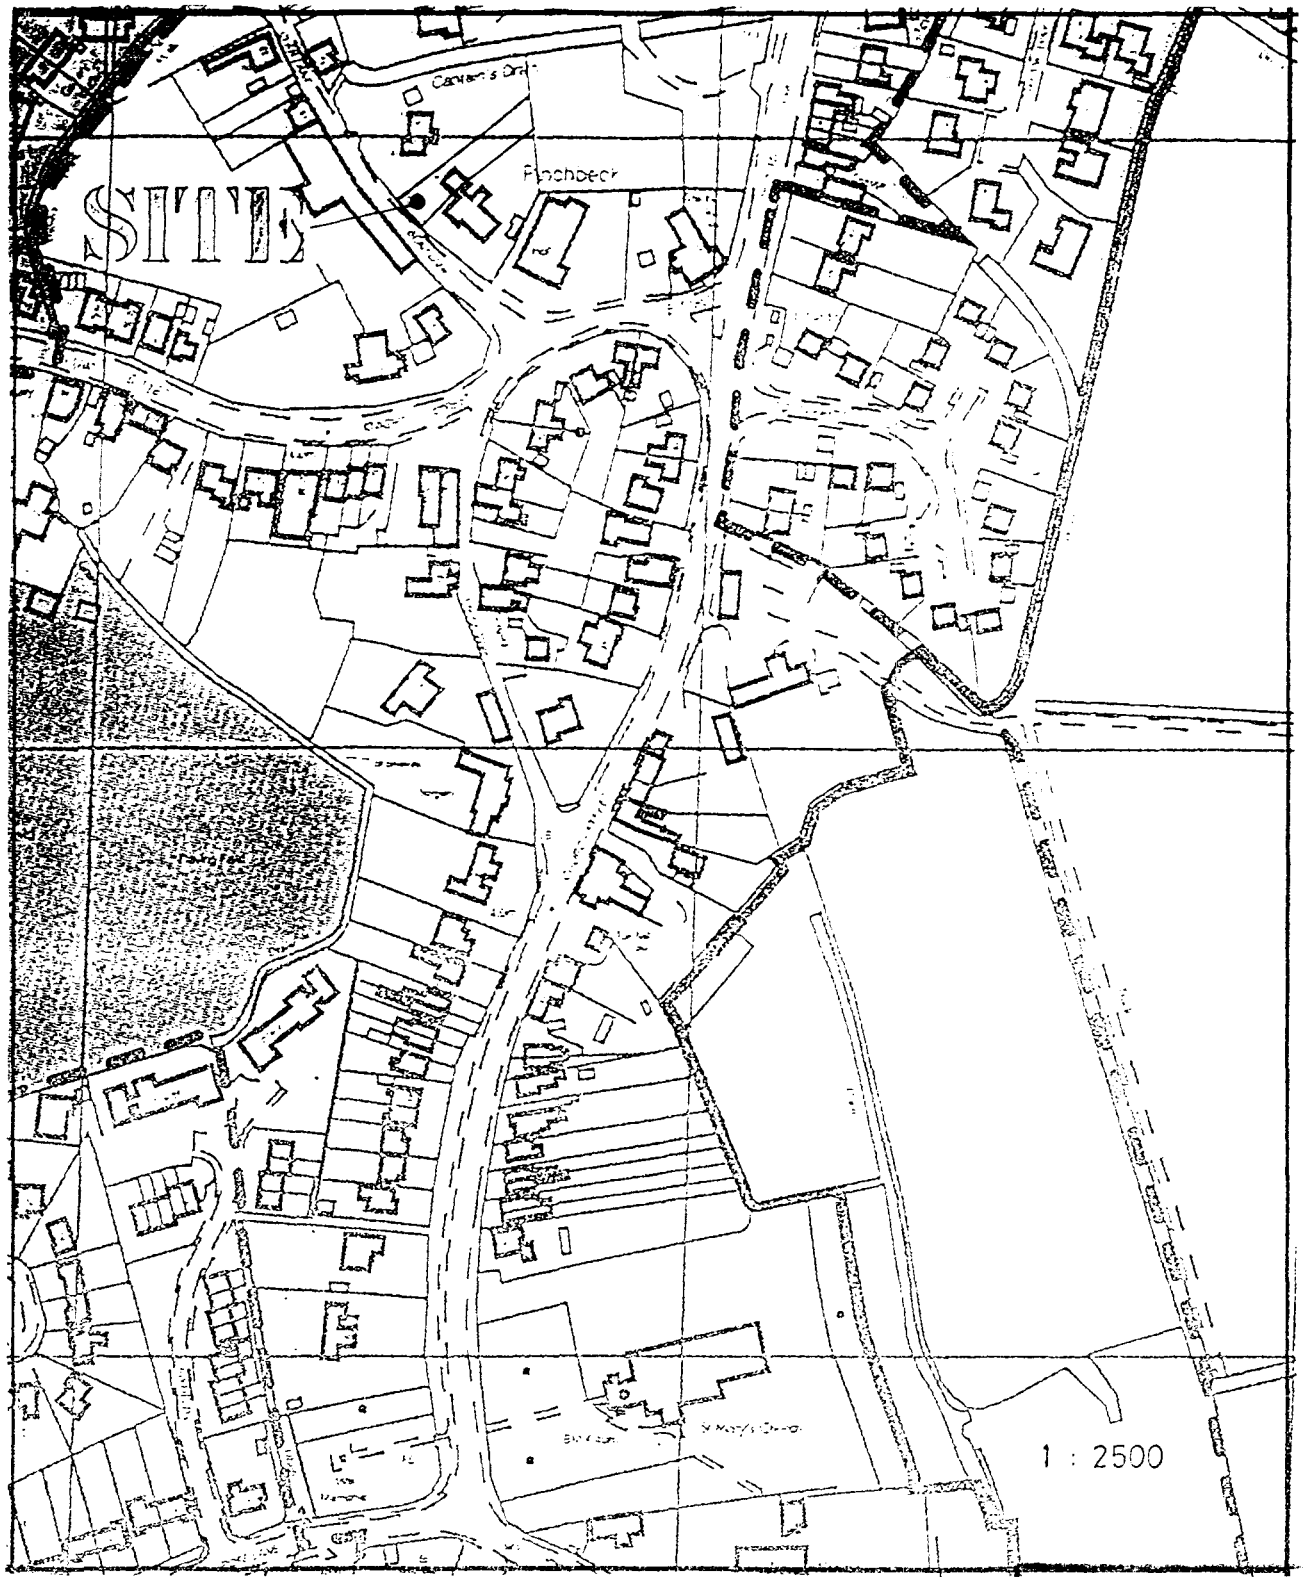

SOUTH HOLLAND DC
HOUSING & PLANNING
31 AUG 2001
Ref: 1053/01