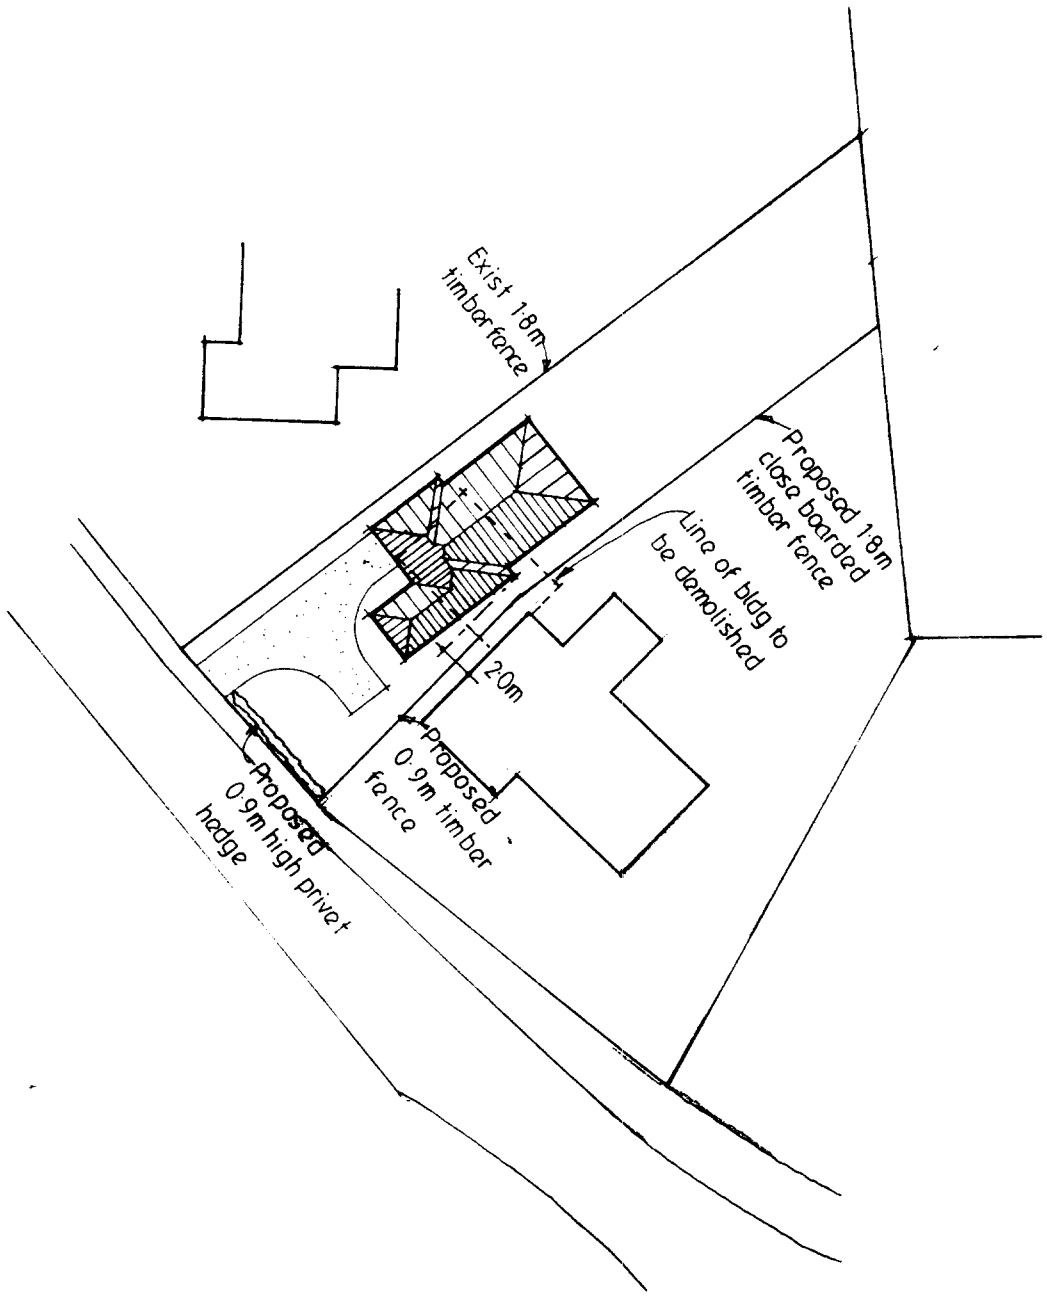


SITE PLAN


1 : 500


PATTERSON PROPERTIES LTD

BEAR LANE
PINCHBECK
SPALDING
LINC'S.

DETERMINED PLAN

SOUTH HOLLAND DC
HOUSING & PLANNING
31 AUG 2001
Ref: 1053/01

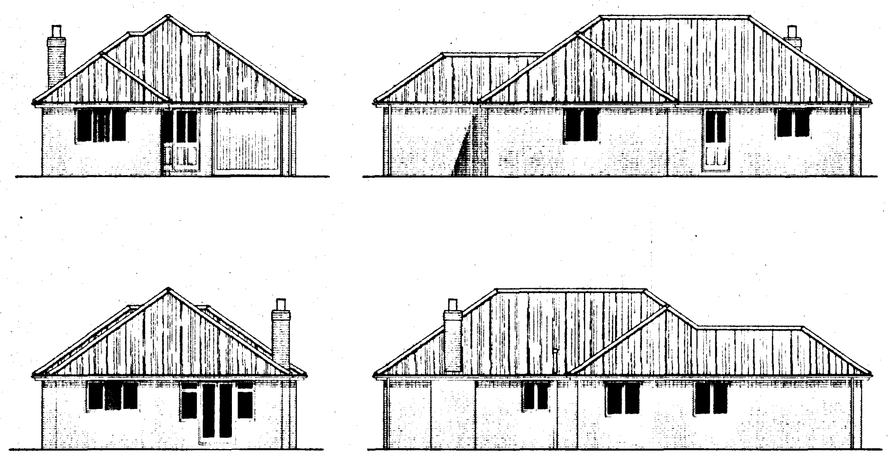

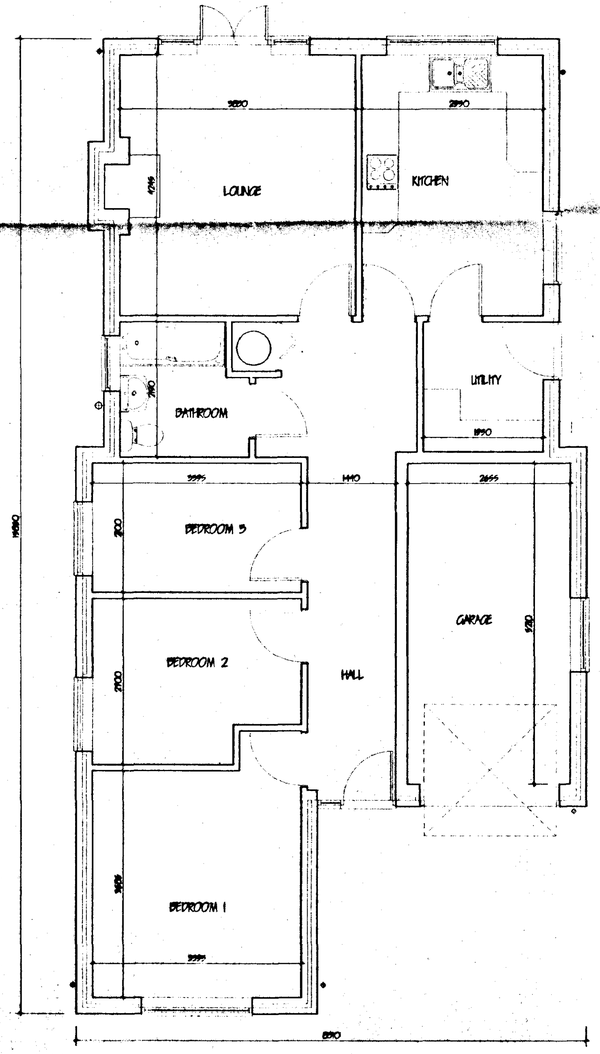

DETERMINED
PLAN

revision	date	init.	revision details.

COOPER ARCHITECTURAL DESIGN
WRIGHTS MEWS, 12A PARK ROAD,
HOLBEACH, SPALDING, LINC'S PE12 7EE
Tel/Fax : 01406 423762
Mobile : 07808 125 778

Client.
PATTERSON PROPERTIES LTD.

Project.
PROPOSED BUNGALOW & GARAGE
BEAR LANE
PINCHBECK
SPALDING
LINC'S

Drawing.

SOUTH HOLLAND DC
HOUSING & PLANNING
31 AUG 2001
Ref: 1053/01

Scale 1:50 1:100	Drawing No. 0055:01
Date. JUNE '01	Drawn. J.C.