


salads
smedleys

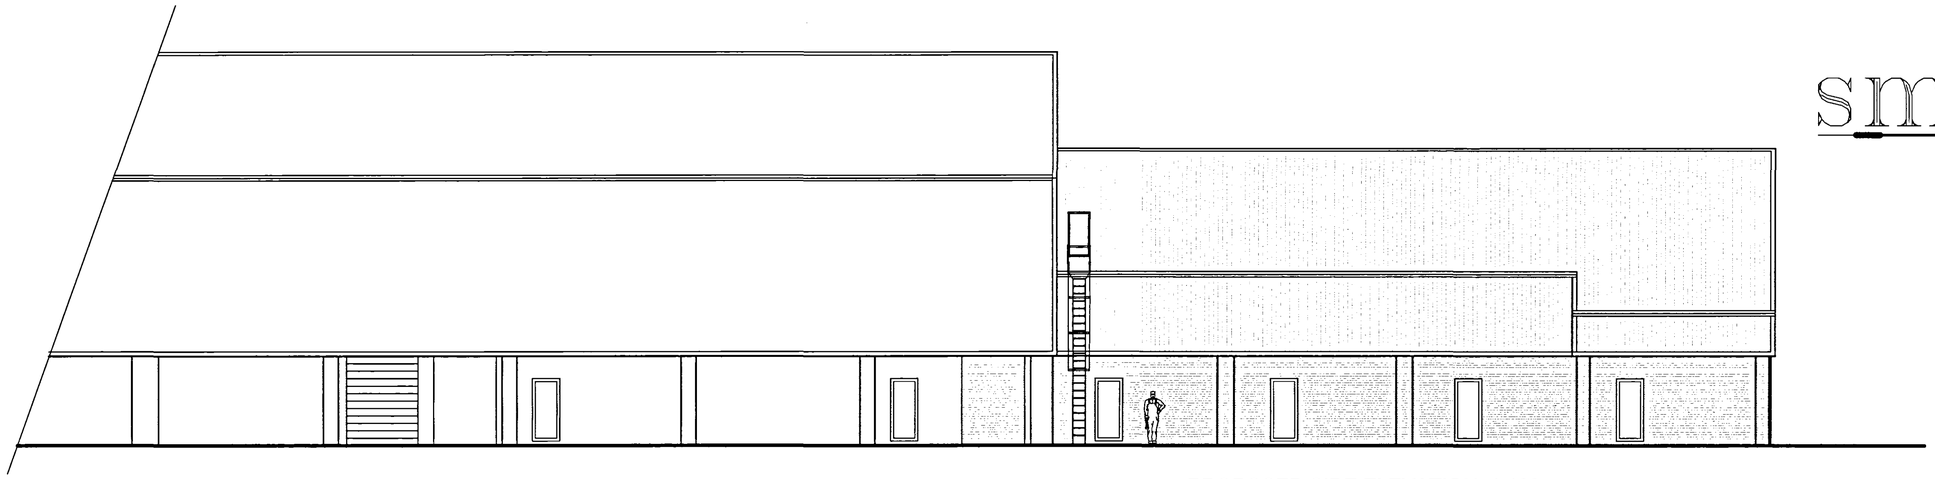

PROPOSED SIDE ELEVATION 1:100

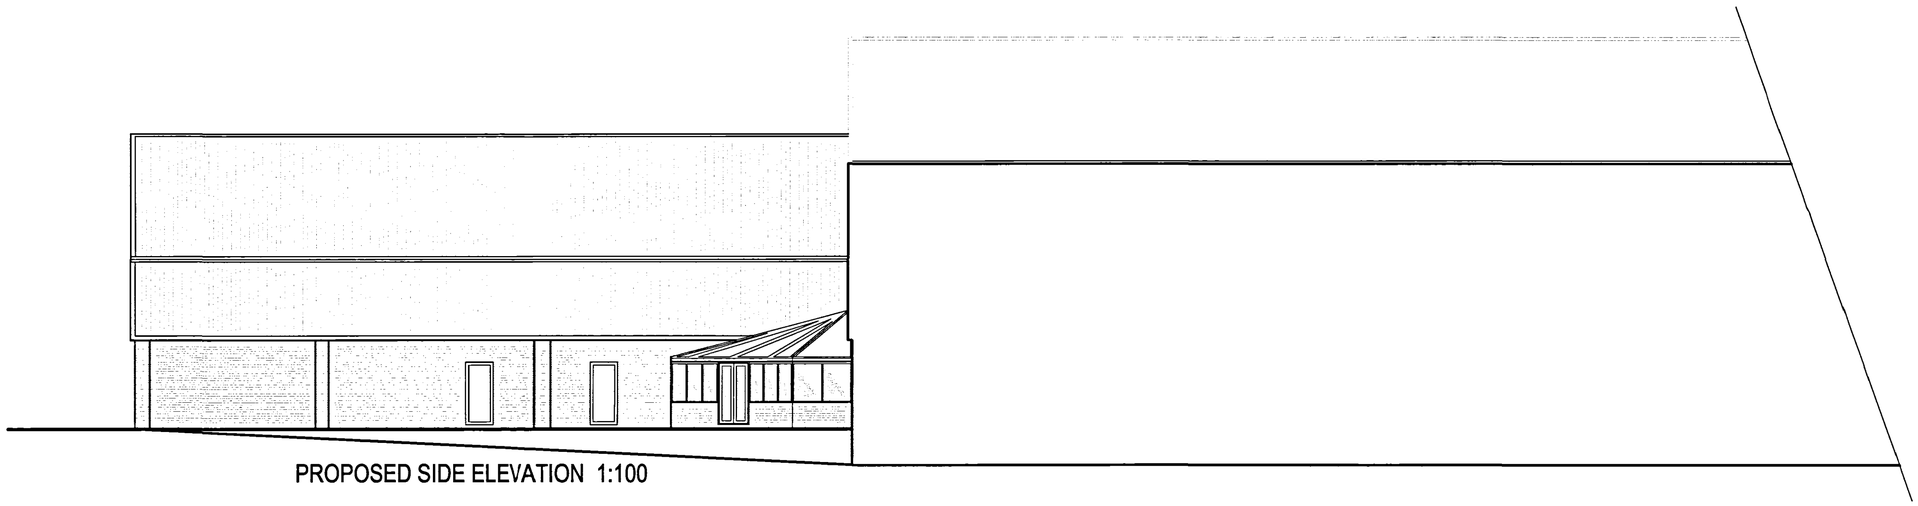

PROPOSED SIDE ELEVATION 1:100

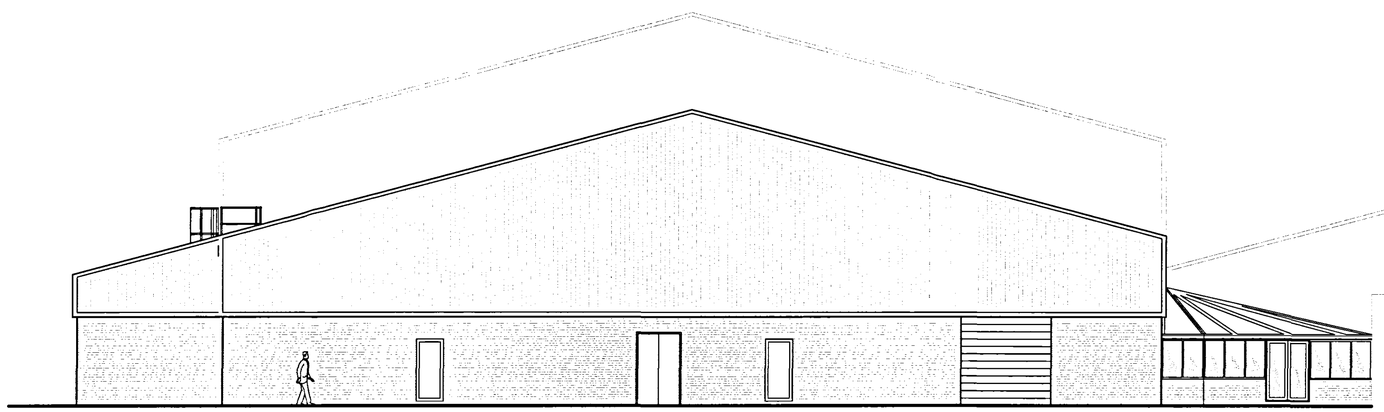

PROPOSED END ELEVATION 1:100

SHDC
Planning & Development
- 3 AUG 2007
Ref: 0956/07

DETERMINED PLAN

Created by:	Checked by:	
S L Barnes	S L Barnes	
REV REF:	REVISION DESCRIPTION:	DATE:

DATE: JULY 2007 | SCALE: N/A | ISSUE NO.:

kdh
constructing the food industry

KDH House, Millfield Road,Donington,
Spalding, Lincs, PE11 4UR
Tel: 01775 822888 Fax: 01775 822891

CLIENT

Smedley Salads
Wardentree Lane
Spalding
Lincs

TITLE

PROPOSED ELEVATIONS

DRAWING NO.

KDHP/SMEDLEY/EXT/003

NO DIMENSIONS TO BE SCALED FROM THIS DRAWING. ALL DIMENSIONS TO BE CHECKED ONSITE. ANY DISCREPANCIES WITH THE DRAWING TO BE REPORTED AND CLARIFIED PRIOR TO COMMENCING WORKS ON SITE. IF IN DOUBT – ASK. THIS INFORMATION IS COPYRIGHT.

DEFINED SCALE SET @ A1 ONLY