


N

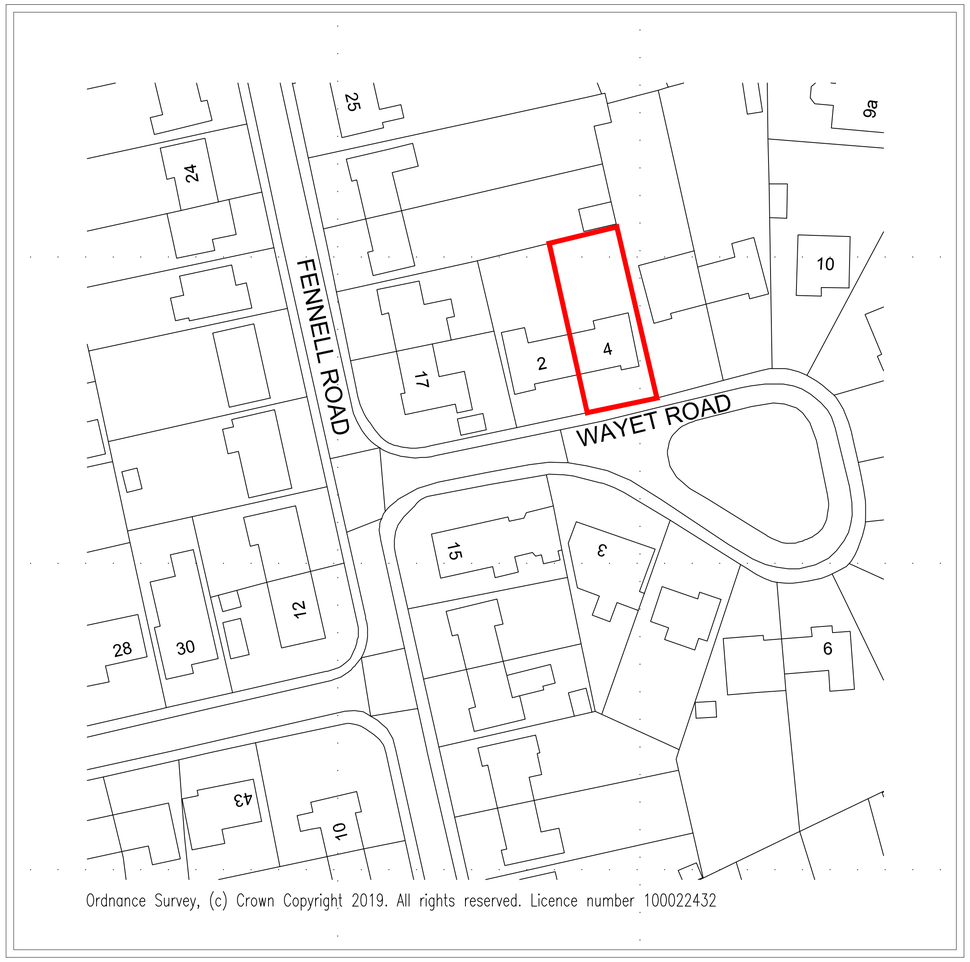

LOCATION PLAN

SCALE 1:1250

METRES
0 25m 50m 75m
1:1250 SCALE

BLOCK PLAN

SCALE 1:500

METRES
0 10m 20m 30m
1:500 SCALE

mead planning & design
meadplanning@gmail.com

Project	4 WAYET ROAD PINCHBECK SPALDING
Drawing Title	LOCATION & BLOCK PLAN
Drawing no.	BA/2019/WR/101
Rev.	~
Drawn	B.L.A.
Date	22/09/19
Scales	AS SHOWN

REV.	DESCRIPTION.	CHKD.	DATE.