

NEW LANDSCAPING:

ALL NEW TREES TO BE ADEQUATELY STAKED AND TIED
MIN HIGHT ON PLANTING TO BE 2·0 METRES.
HAWTHORN HEDGING PLANTED IN DOUBLE STAGGERED ROW.

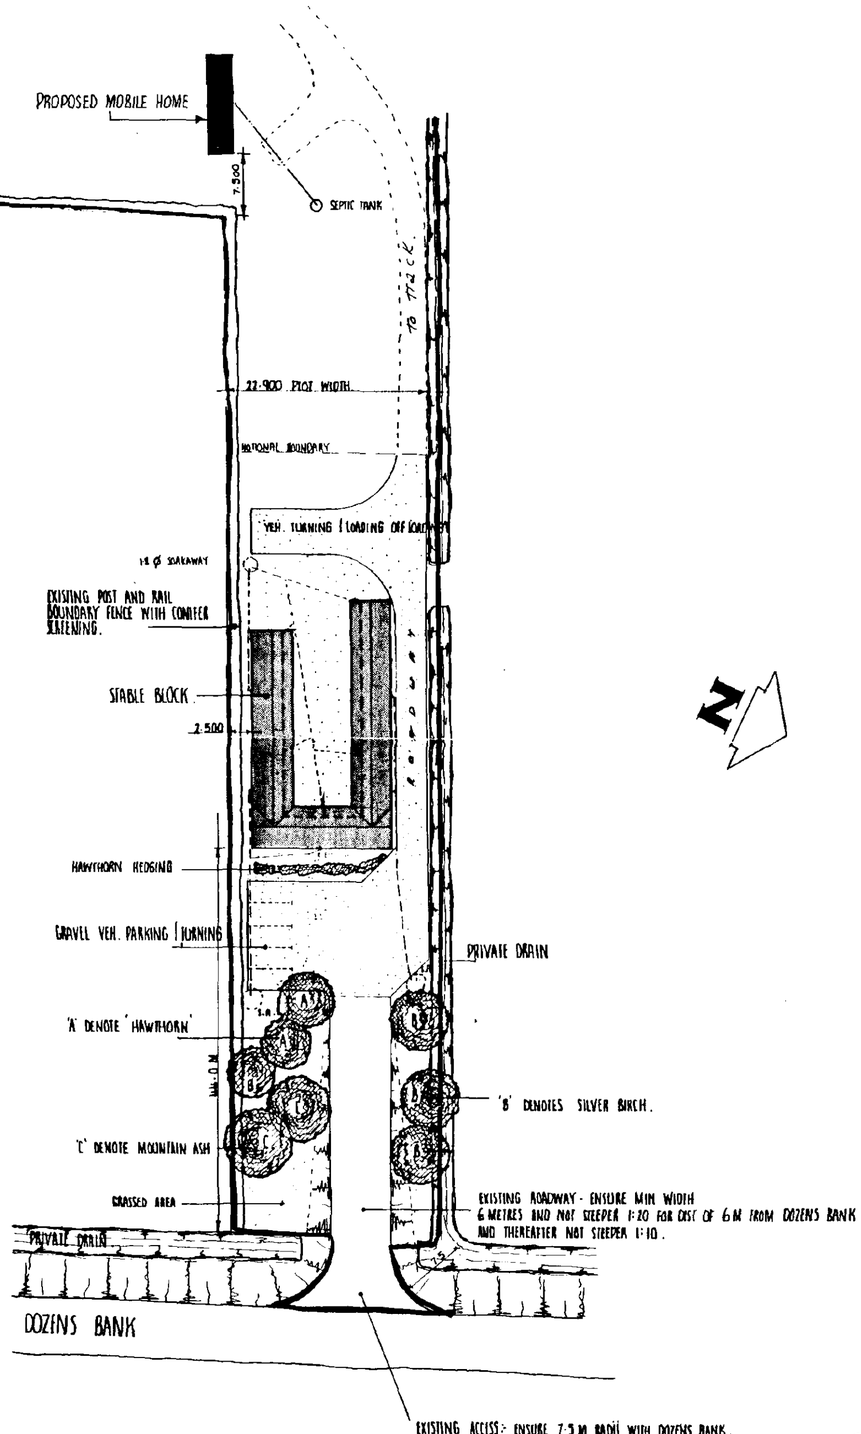

BLOCK PLAN 1:500 SCALE

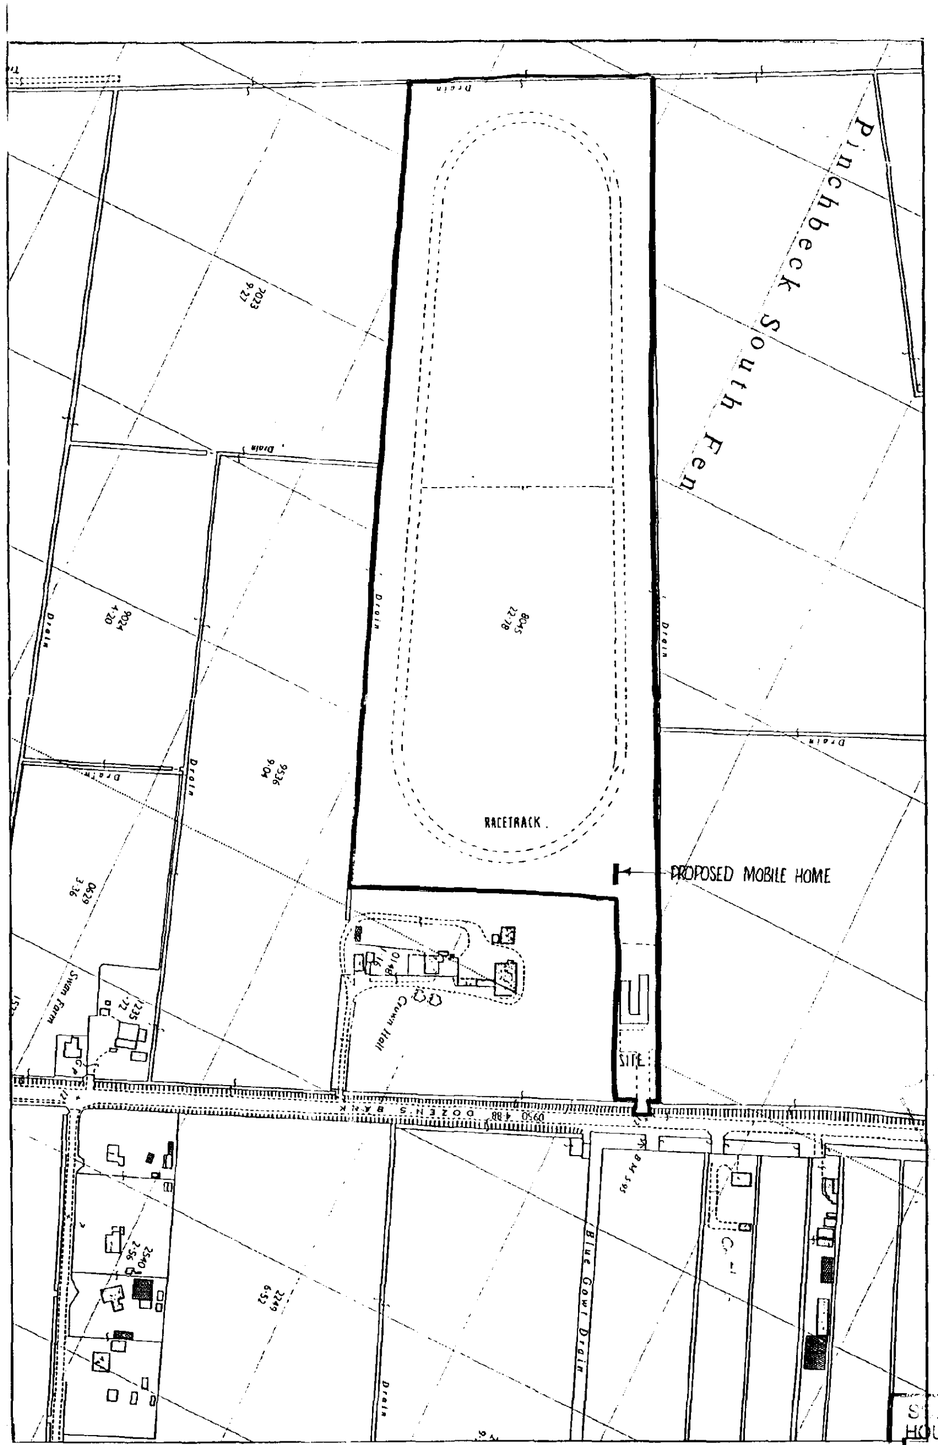

LOCATION PLAN 1:2500 SCALE TAKEN FROM O.S SHEET TF 2022 & TF 2122

SEEN BY LAND USE HOUSING & PLANNING
03 NOV 1995
Ref: 1065/95

CONTRACTOR TO CHECK ALL DIMENSIONS ON SITE BEFORE WORK COMMENCES.

revision	date	init.	revision details

PODDINGTONS

Architectural Design Consultants

43 Double Street, Spalding, Lincs. PE11 2AA
Tel: 0775 761856 & 768296. Fax: 0775 710218

project

PROPOSED MOBILE HOME
AT "THE GALLOP, DOZENS BANK,
WEST PINCHBECK, SPALDING LINCOLNSHIRE
FOR: MR & MRS. SPICER

drawing

scale: 1:500, 1:2500

drawing no: 2669-1

date

drawn

checked

SUMMIT 5219 9931