




Long Section 1:30

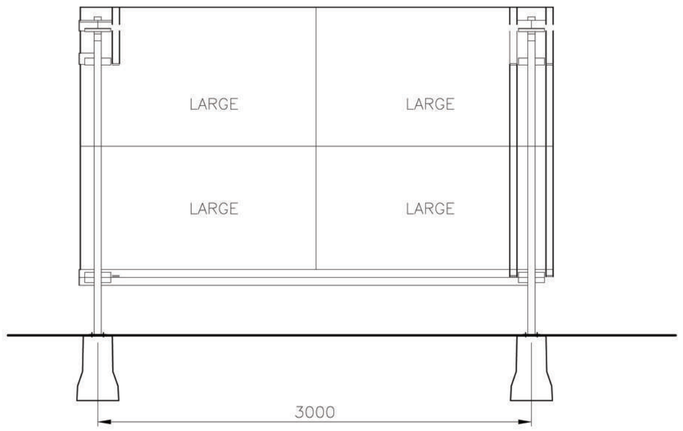

Short Section 1:30

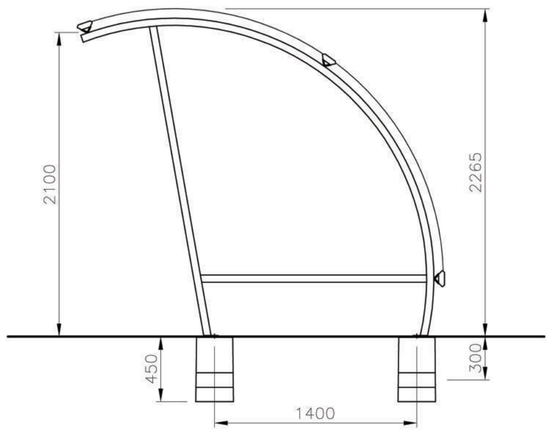

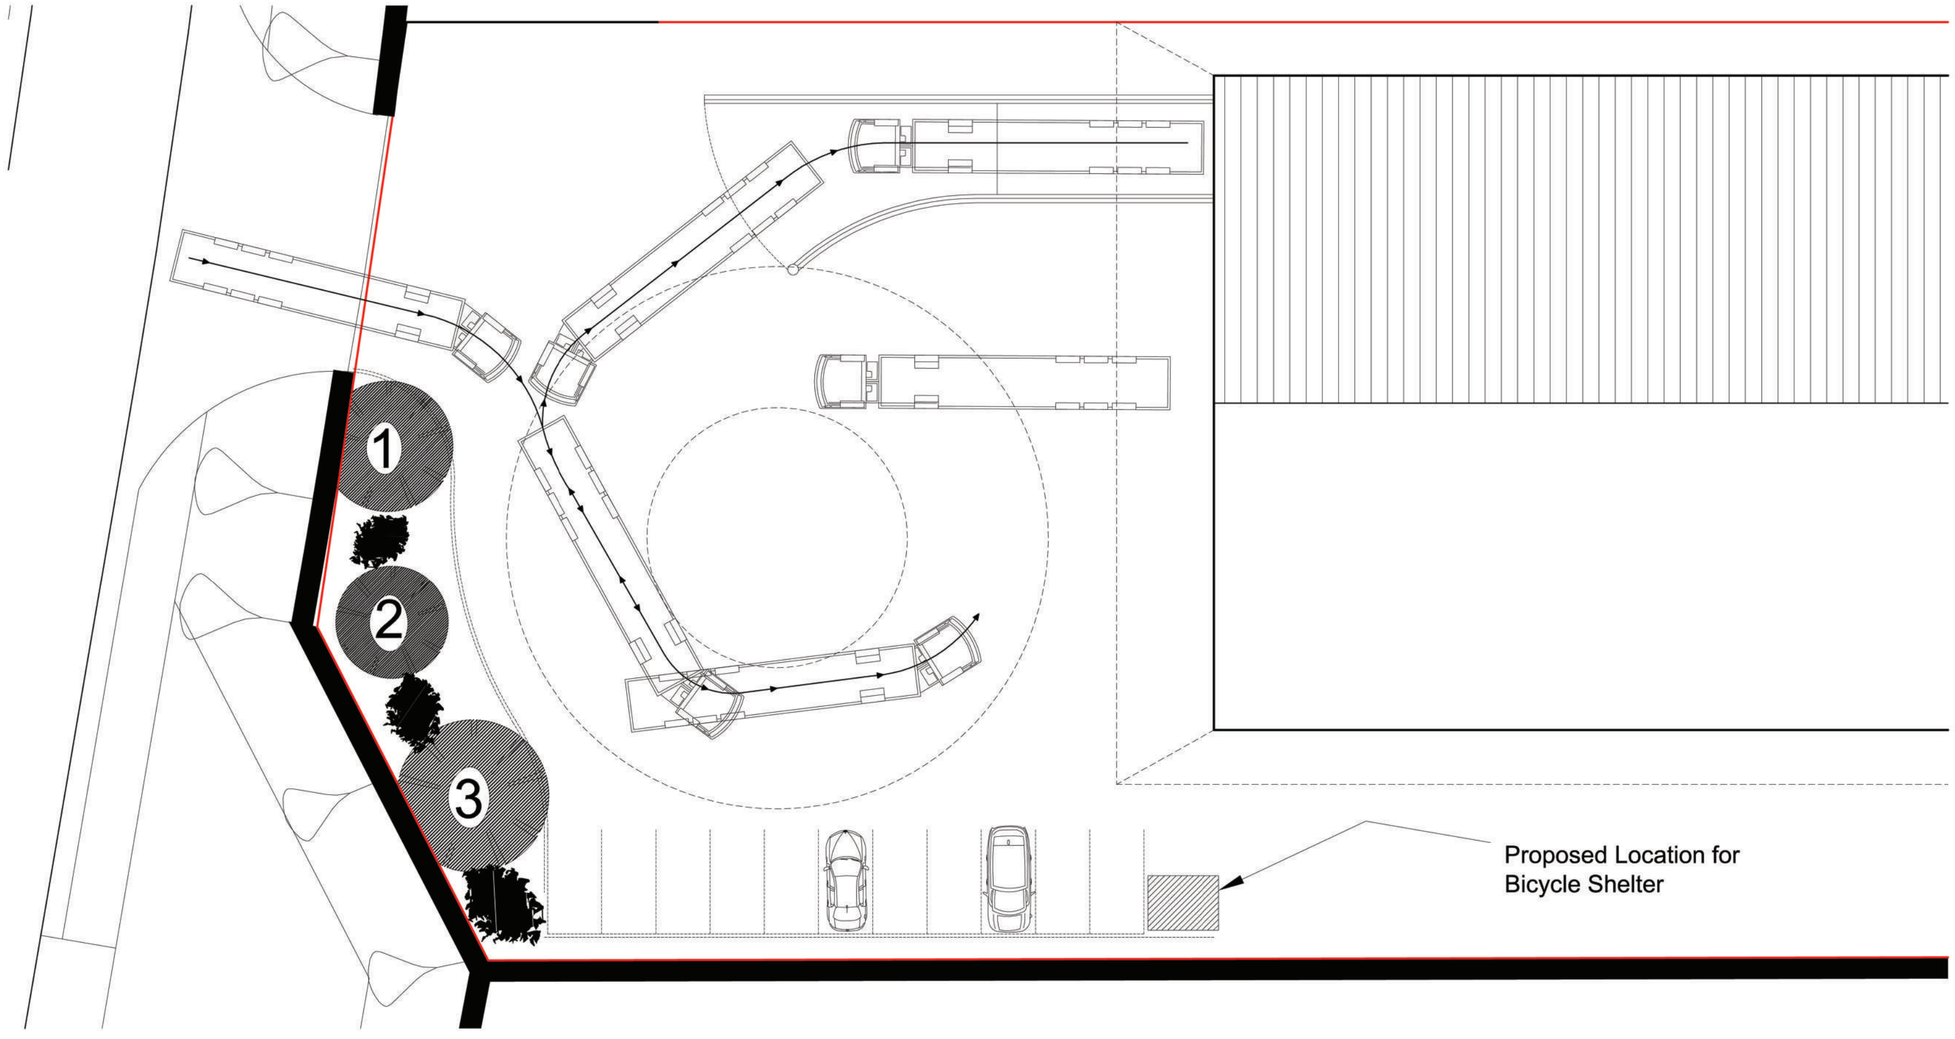

Block Plan Scale 1:200

North

sda
Steven Dunn Architects Ltd
Architects, Planning Consultants, Project Managers

Tel: 01526 860 757
Fax: 01526 861 575
E-mail:steve@sdarch.co.uk

Hadleigh House, High Street, Walcott, Lincoln LN4 3SN

PROJECT DETAILS

Proposed Packaging Warehouse at
Elsoms Way, Spalding, Lincolnshire,
PE11 3JG

CLIENT

H. L. Hutchinson Ltd

DRAWING TITLE

Proposed Bicycle Shelter Location
& Details

DATE	DRAWN
June 2015	A.R
SCALE	DRNG No.
1:30 & 1:200@A3	2349-A3-13

Copyright: This drawing and its entire contents are protected under the Copyright (Designs and Patents) Act 1990, and no portion shall be copied, duplicated, or otherwise reproduced and/or transmitted by any means whatsoever, without the prior written consent of the Author. Do Not scale from this drawing. Work to figured dimensions only. All dimensions are to be checked on site prior to commencement of works. Any discrepancies must be brought to the attention of the Architect prior to commencement of works on site.