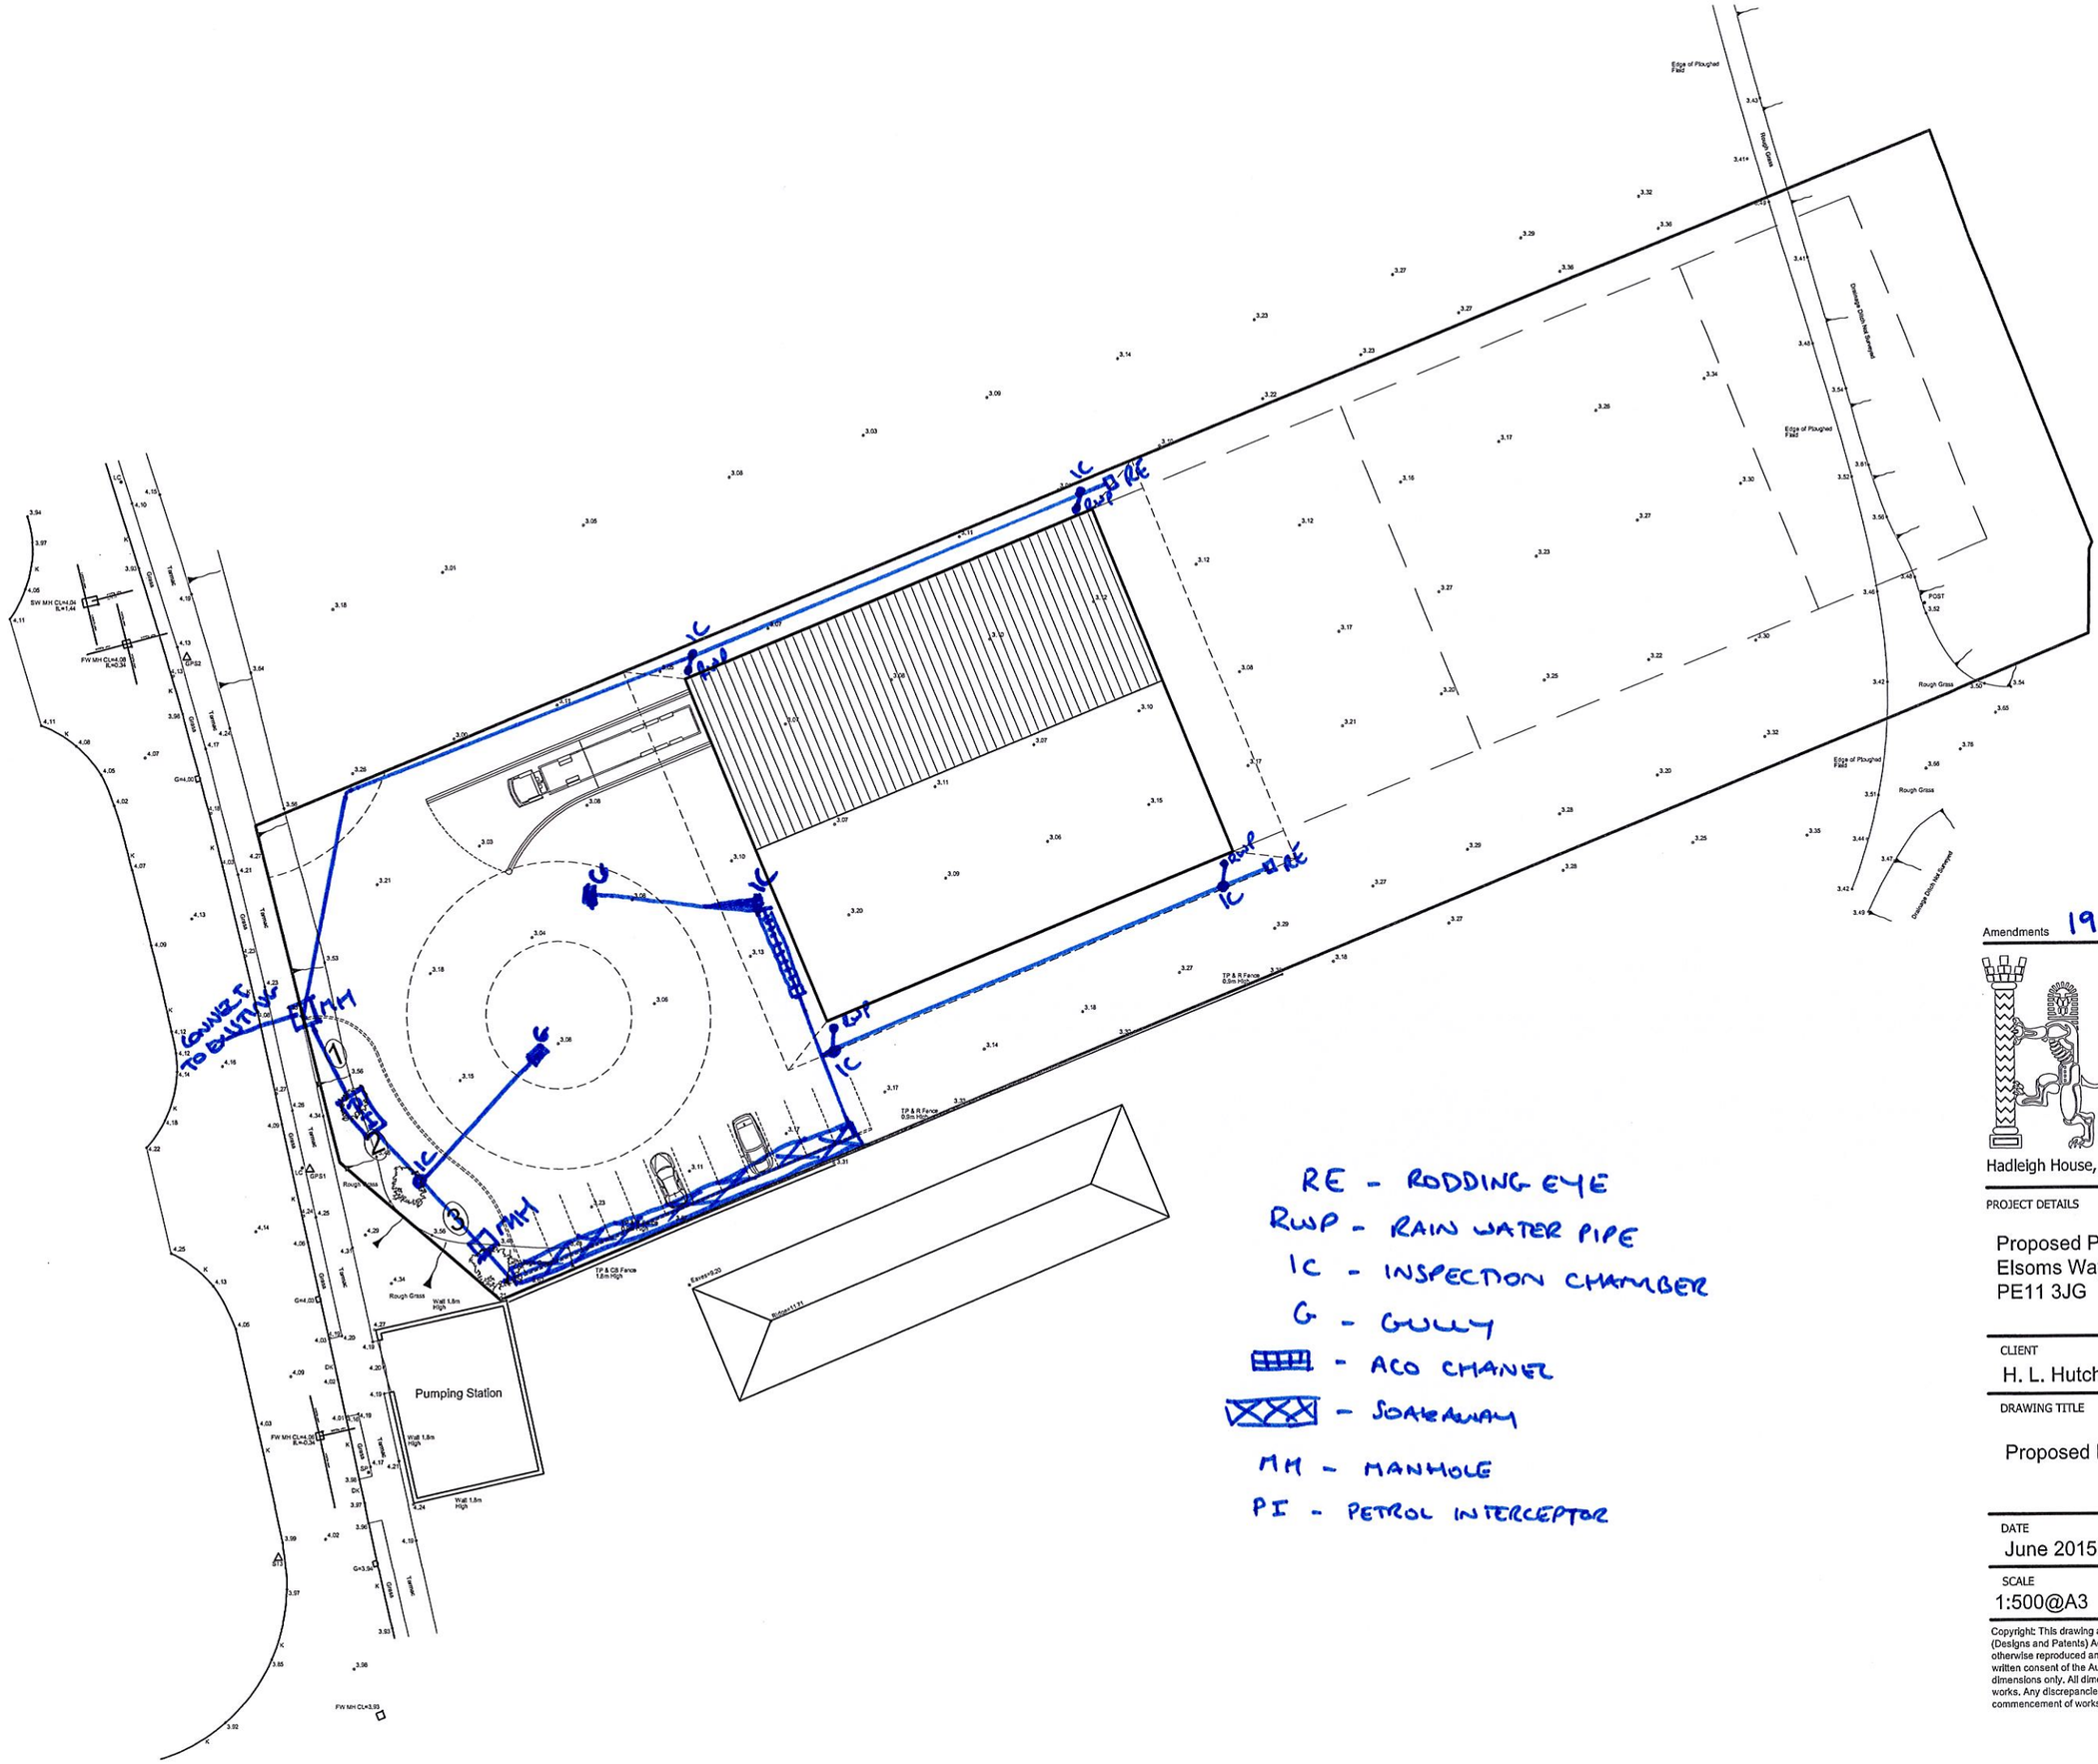



RE - RODDING EYE
RWP - RAIN WATER PIPE
IC - INSPECTION CHAMBER
G - GULLY
- ACO CHANEL
- SOAKAWAY
MH - MANHOLE
PI - PETROL INTERCEPTOR

Amendments 19/10/15


sda
Steven Dunn Architects Ltd
Architects, Planning Consultants, Project Managers
Tel: 01526 860 757
Fax: 01526 861 575
E-mail:steve@sdarch.co.uk
Hadleigh House, High Street, Walcott, Lincoln LN4 3SN


PROJECT DETAILS

Proposed Packaging Warehouse at Elsoms Way, Spalding, Lincolnshire, PE11 3JG

CLIENT

H. L. Hutchinson Ltd

DRAWING TITLE

Proposed Block Plan with Levels

| DATE | DRAWN |
|---|---|
| June 2015 | A.R |
| SCALE | DRNG No. |
| 1:500@A3 | 2349-A3-10 |


Copyright: This drawing and its entire contents are protected under the Copyright (Designs and Patents) Act 1990, and no portion shall be copied, duplicated, or otherwise reproduced and/or transmitted by any means whatsoever, without the prior written consent of the Author. Do Not scale from this drawing. Work to figured dimensions only. All dimensions are to be checked on site prior to commencement of works. Any discrepancies must be brought to the attention of the Architect prior to commencement of works on site.